
PLANNING ISSUE

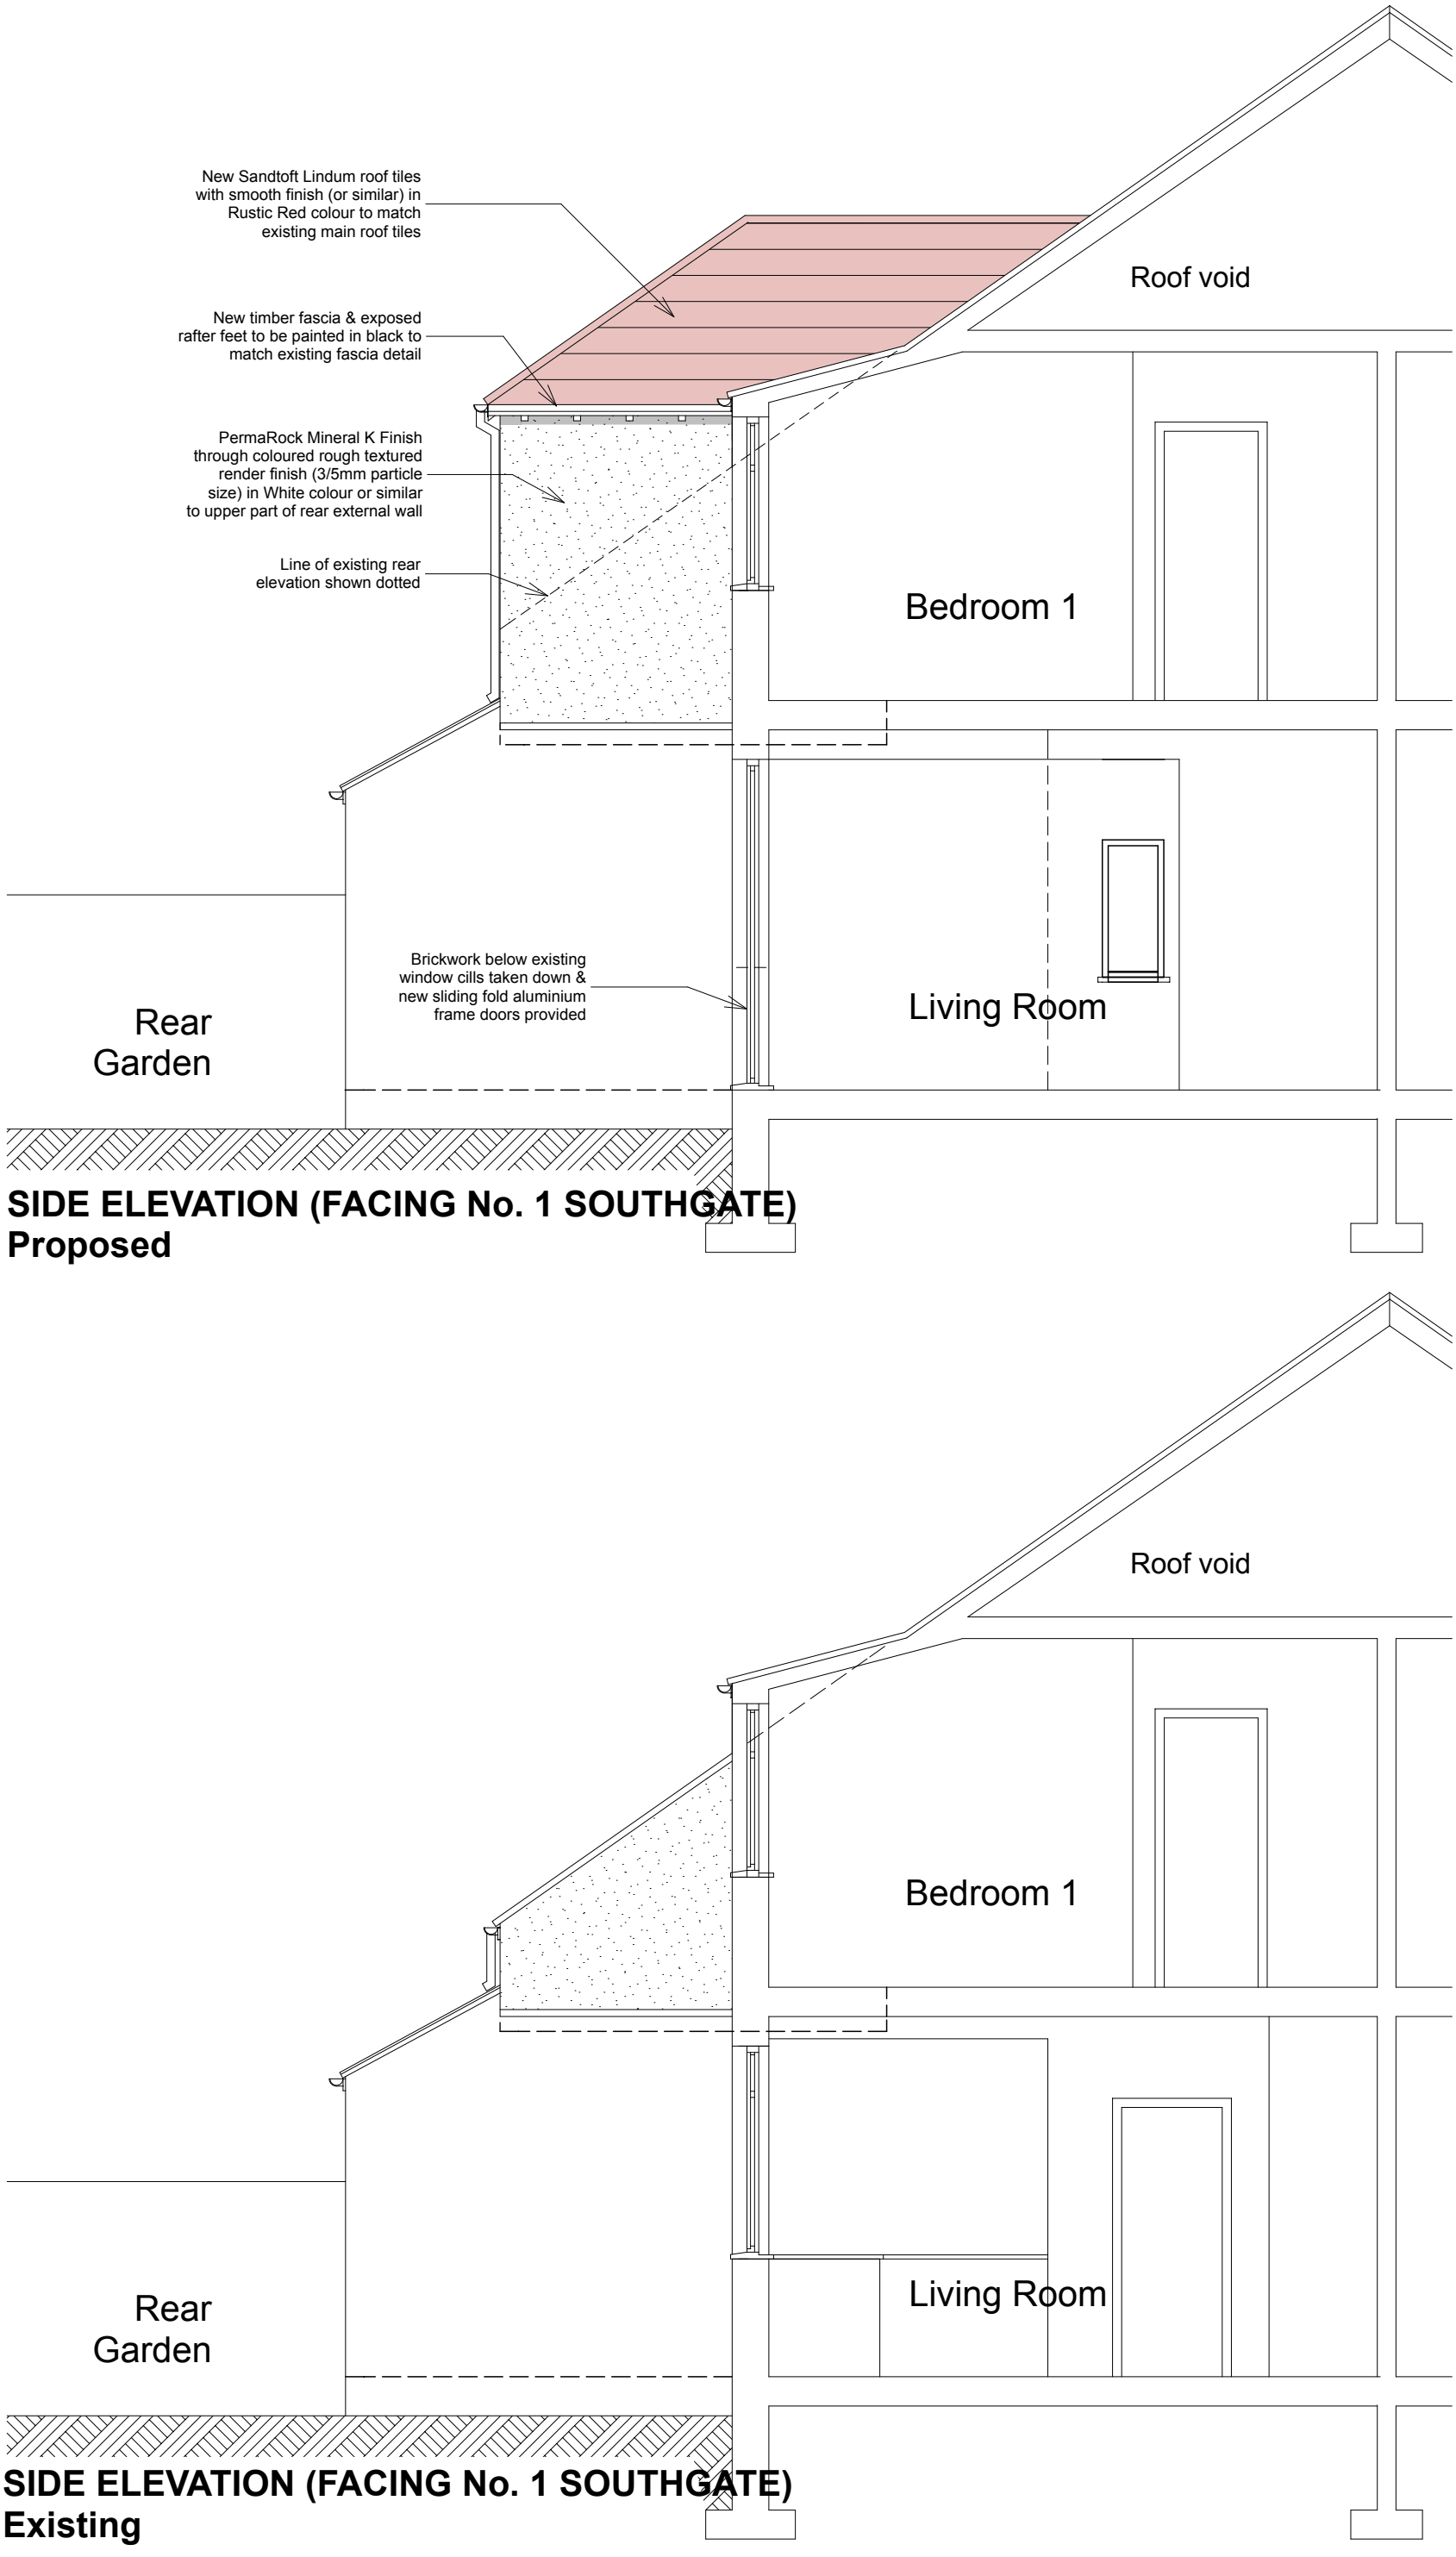

SIDE ELEVATION (FACING No. 1 SOUTHGATE)
Proposed

SIDE ELEVATION (FACING No. 1 SOUTHGATE)
Existing

EXISTING & PROPOSED SIDE ELEVATIONS 1:50@A1 (1:100@A3)

REVISIONS

Scheme
Extension & Alteration Works
3 Southgate
Chorltonville
Manchester M21 8EA

Client
N Pakey

Title
Existing & Proposed Side Elevations

Scale	Date	Drawn
1:50	10.04.26	MM
Job No	Dwg No	Rev
P151	05	

Mike Macpherson **Architects**
38 Reynard Road, Chorlton, Manchester M21 8DD
T: 0161 870 6129
E: mail@mikemacpherson-architects.co.uk
www.mikemacpherson-architects.co.uk