



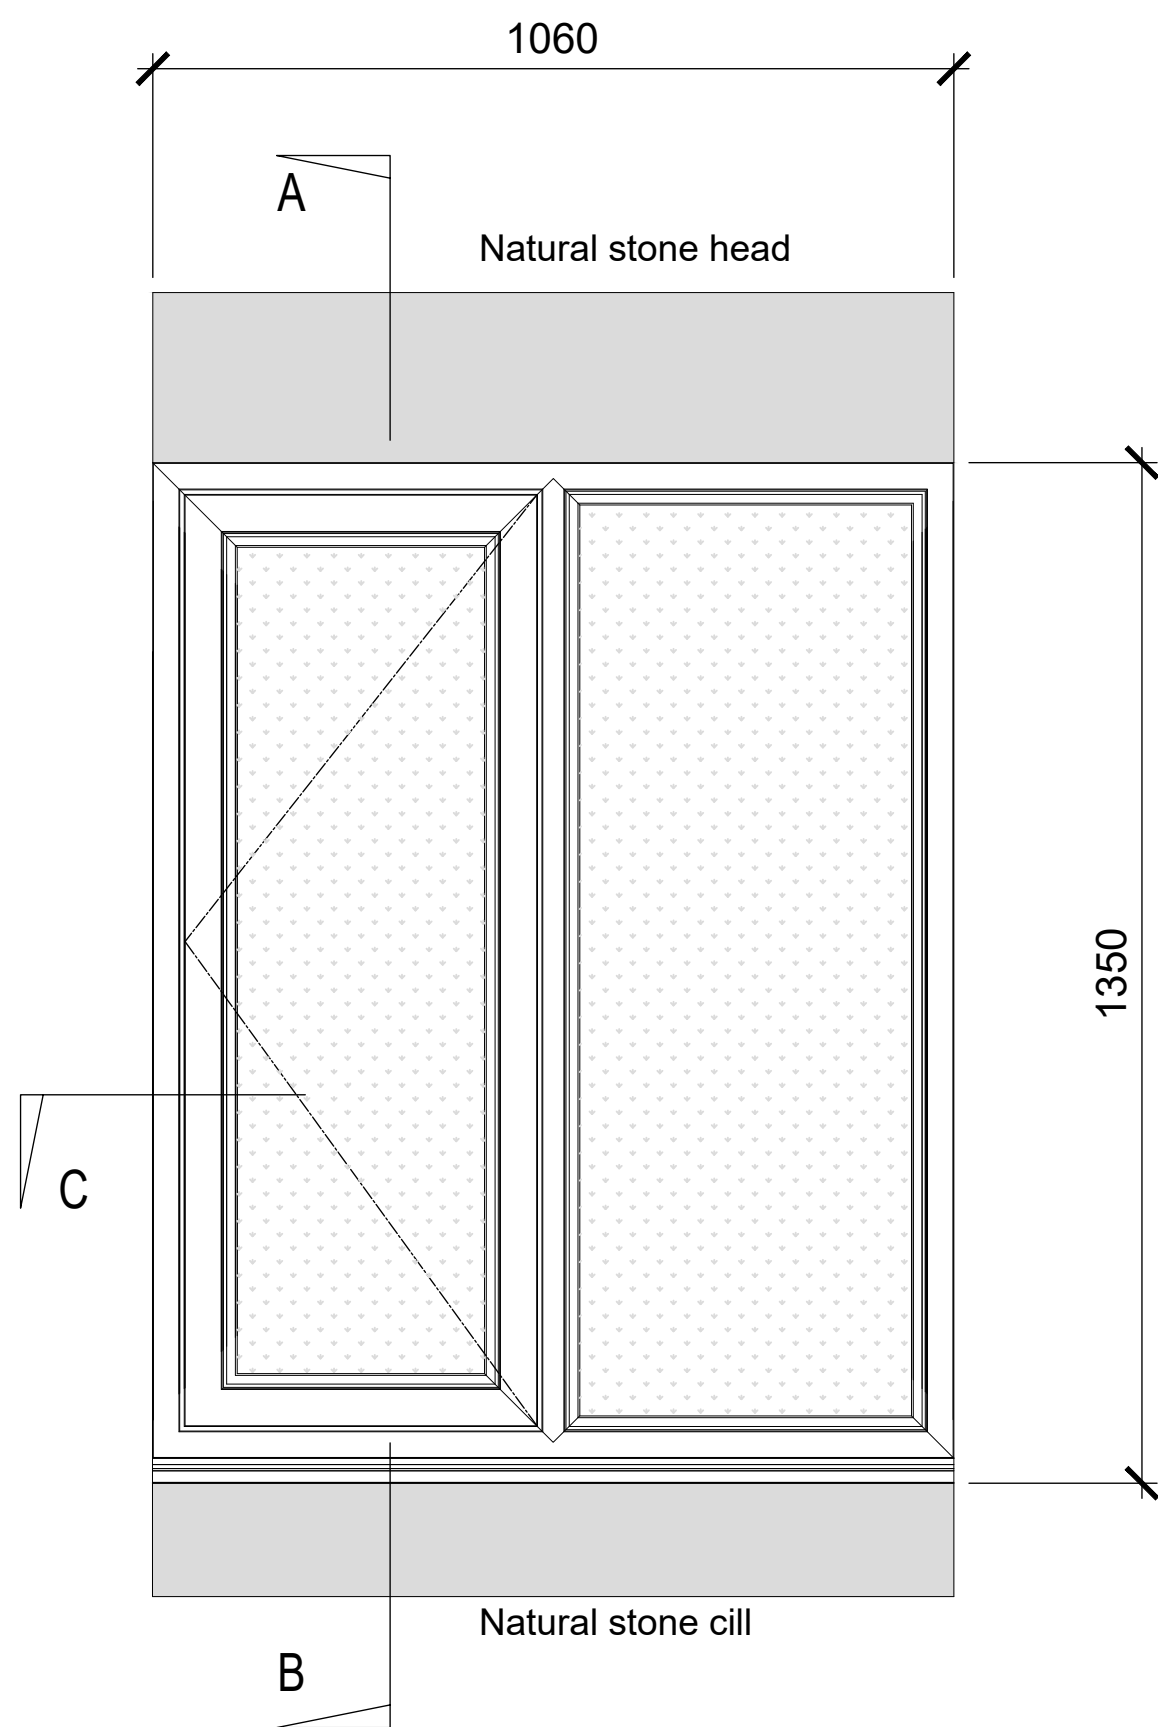


ELEVATION  
"FLUSH" CASEMENT WINDOW..... (1:10 scale)


WHITE UPVC TRIPLE GLAZED "FLUSH"  
CASEMENT WINDOW

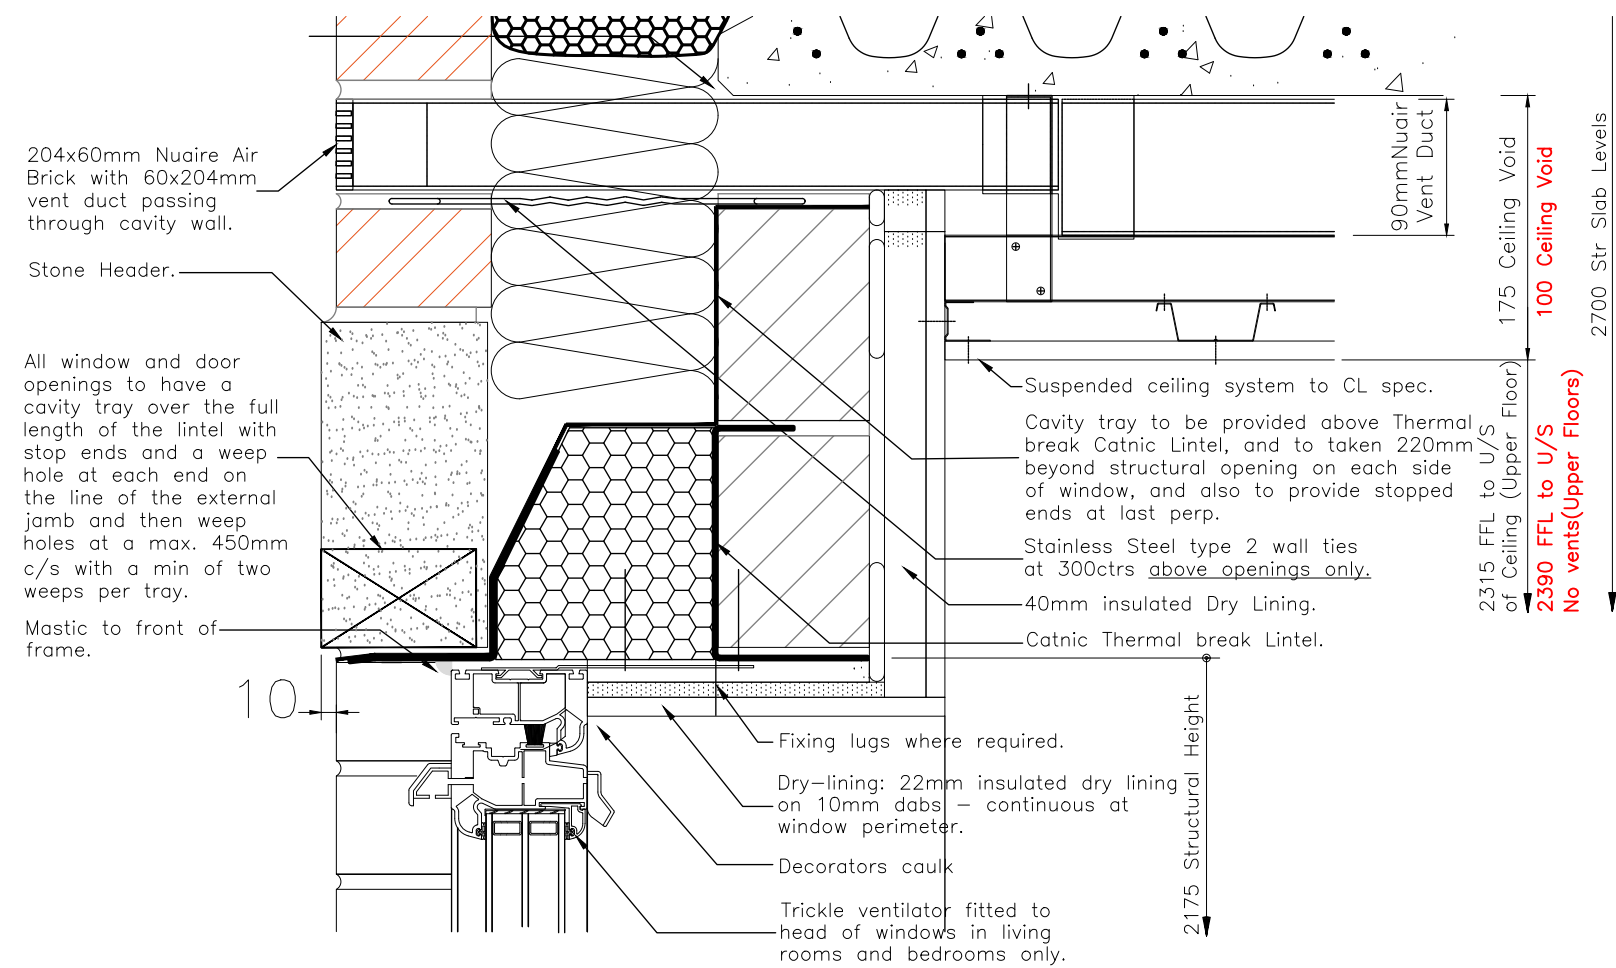

DETAIL A  
FLUSH CASEMENT WINDOW HEAD (1:5 scale)

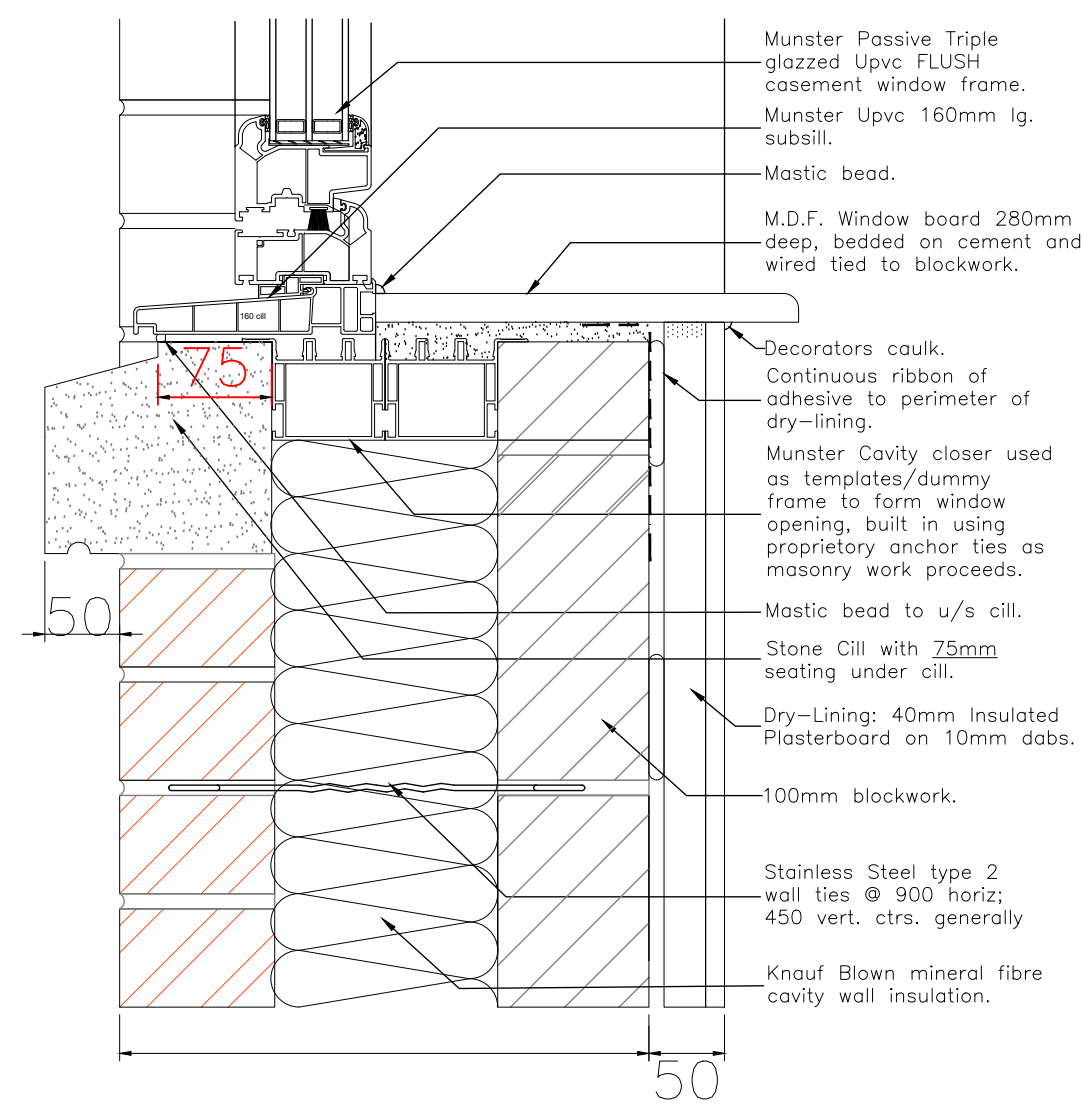

350 Nominal Cavity  
DETAIL B  
FLUSH CASEMENT WINDOW SILL (1:5 scale)

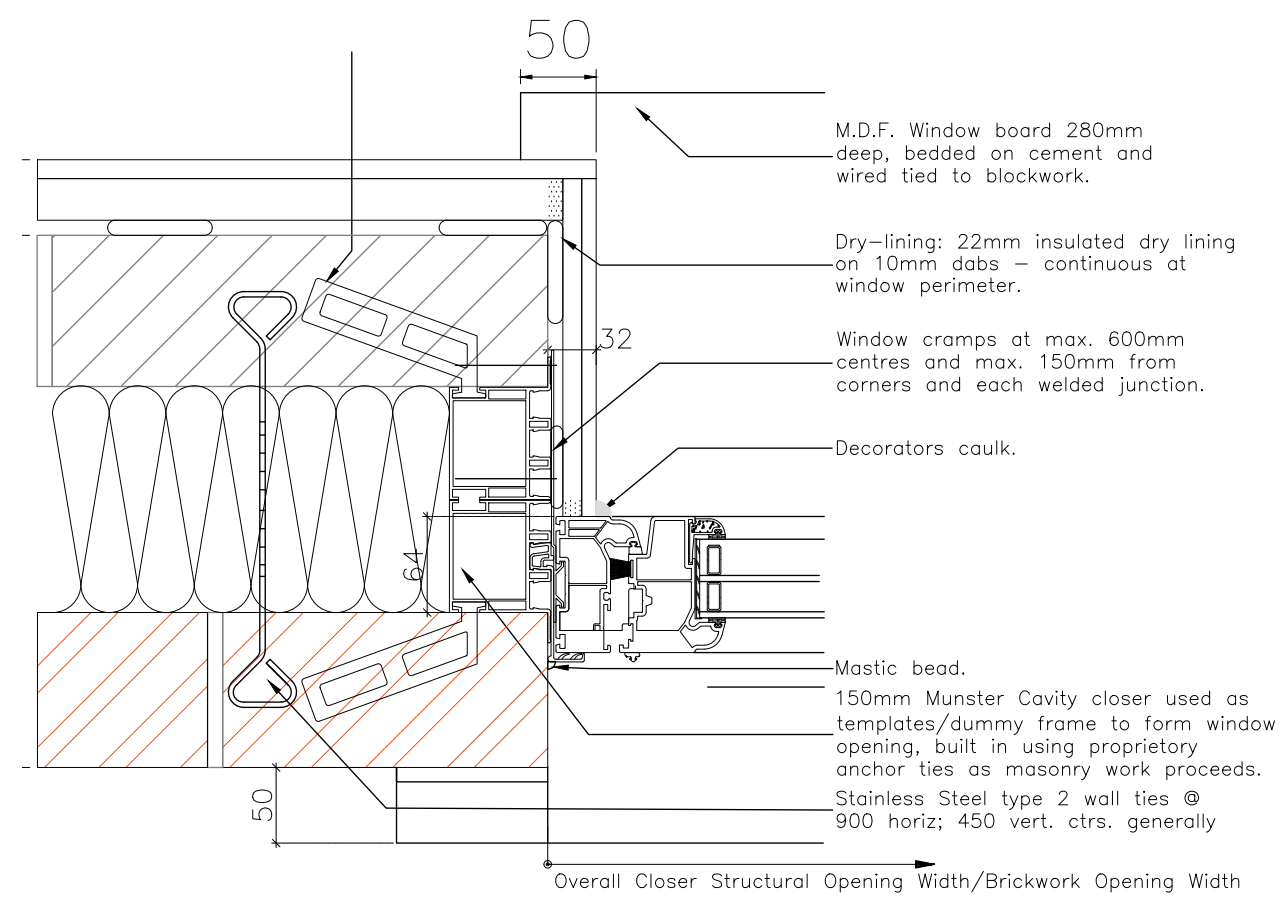

DETAIL C  
FLUSH CASEMENT WINDOW JAMB (1:5 scale)

TO BE READ IN CONJUNCTION WITH  
STRUCTURAL ENGINEER'S DRAWINGS

REFER TO 'SPECIALIST  
SUBCONTRACTORS' DRAWINGS FOR  
FIRE ALARM, EMERGENCY LIGHTING  
AND SECURITY SYSTEM DETAILS

Revisions

Rev. Date By

#### PRELIMINARY ISSUE

Checked by Date  
Approved by

#### PRELIMINARY ISSUE

Checked by Date  
Approved by

ALL DIMENSIONS TO BE CHECKED ON SITE  
WORK TO FIGURED DIMENSIONS ONLY  
REPORT DISCREPANCIES TO THE ARCHITECT  
AT ONCE BEFORE PROCEEDING

planning  
TOWN PLANNING AND ARCHITECTURAL DESIGN

Milbourn House \* Parkside  
Ringwood \* Hampshire \* BH24 3SG  
Tel: (01425) 462109  
Fax: (01425) 462101  
E-mail: design@planningissues.co.uk

**Churchill Living**  
Your lifestyle • Your choice  
Churchill House \* The Courtyard \* Burntford Gate  
Bromgrove \* B60 3DZ  
Tel: (01527) 882788

Project Title  
Retirement Apartment Living  
Palantine Road  
West Didsbury  
M20 3ZA

Drawing Title  
FLUSH WINDOW DETAILS

Condition 8c

Scale 1:10 & 1:5 @ A1 Date March 2026

Drawn UP Checked CMT

Drawing No. Rev.

CRL : 50023 : 261