
LOCATION PLAN

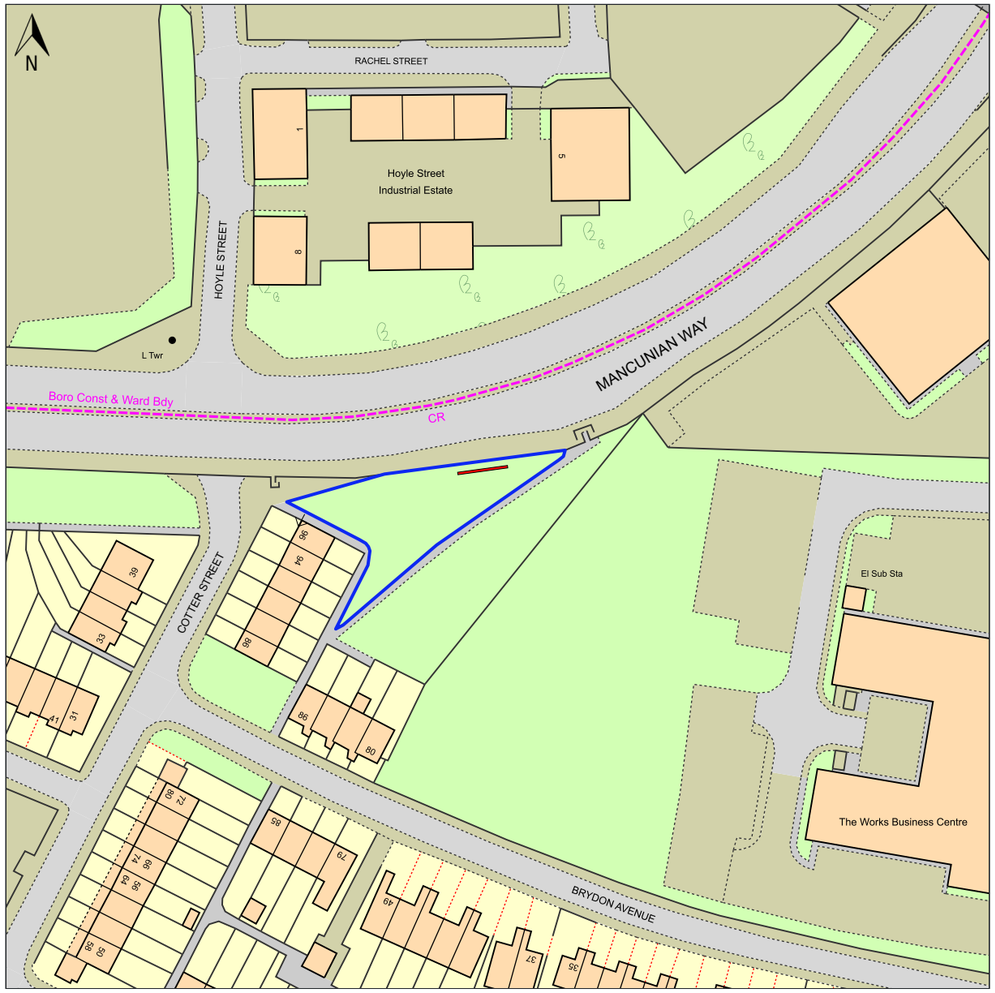

© Crown copyright and database rights, 2025. Ordnance Survey
AC0000808122 Created using Plans by Emapsite

0m 20m 40m 60m 80m 100m

Scale: 1:1250 **Paper Size: A3**

Existing 96 sheet panel to be replaced with 96 sheet Digital Display
Site Location

OCEAN	Site: Mancunian Way east of Cotter Street, Manchester M12 6HQ	Proposal: Conversion of existing advertising display to new Digital Concept Design	Dwg: Location Plan	Date: 01/04/2026	Dwg. No: PY4826-6-001	Rev: B	Scale 1:1250@A3 0m 10m 20m 30m 40m 50m 60m 70m 80m 90m 100m