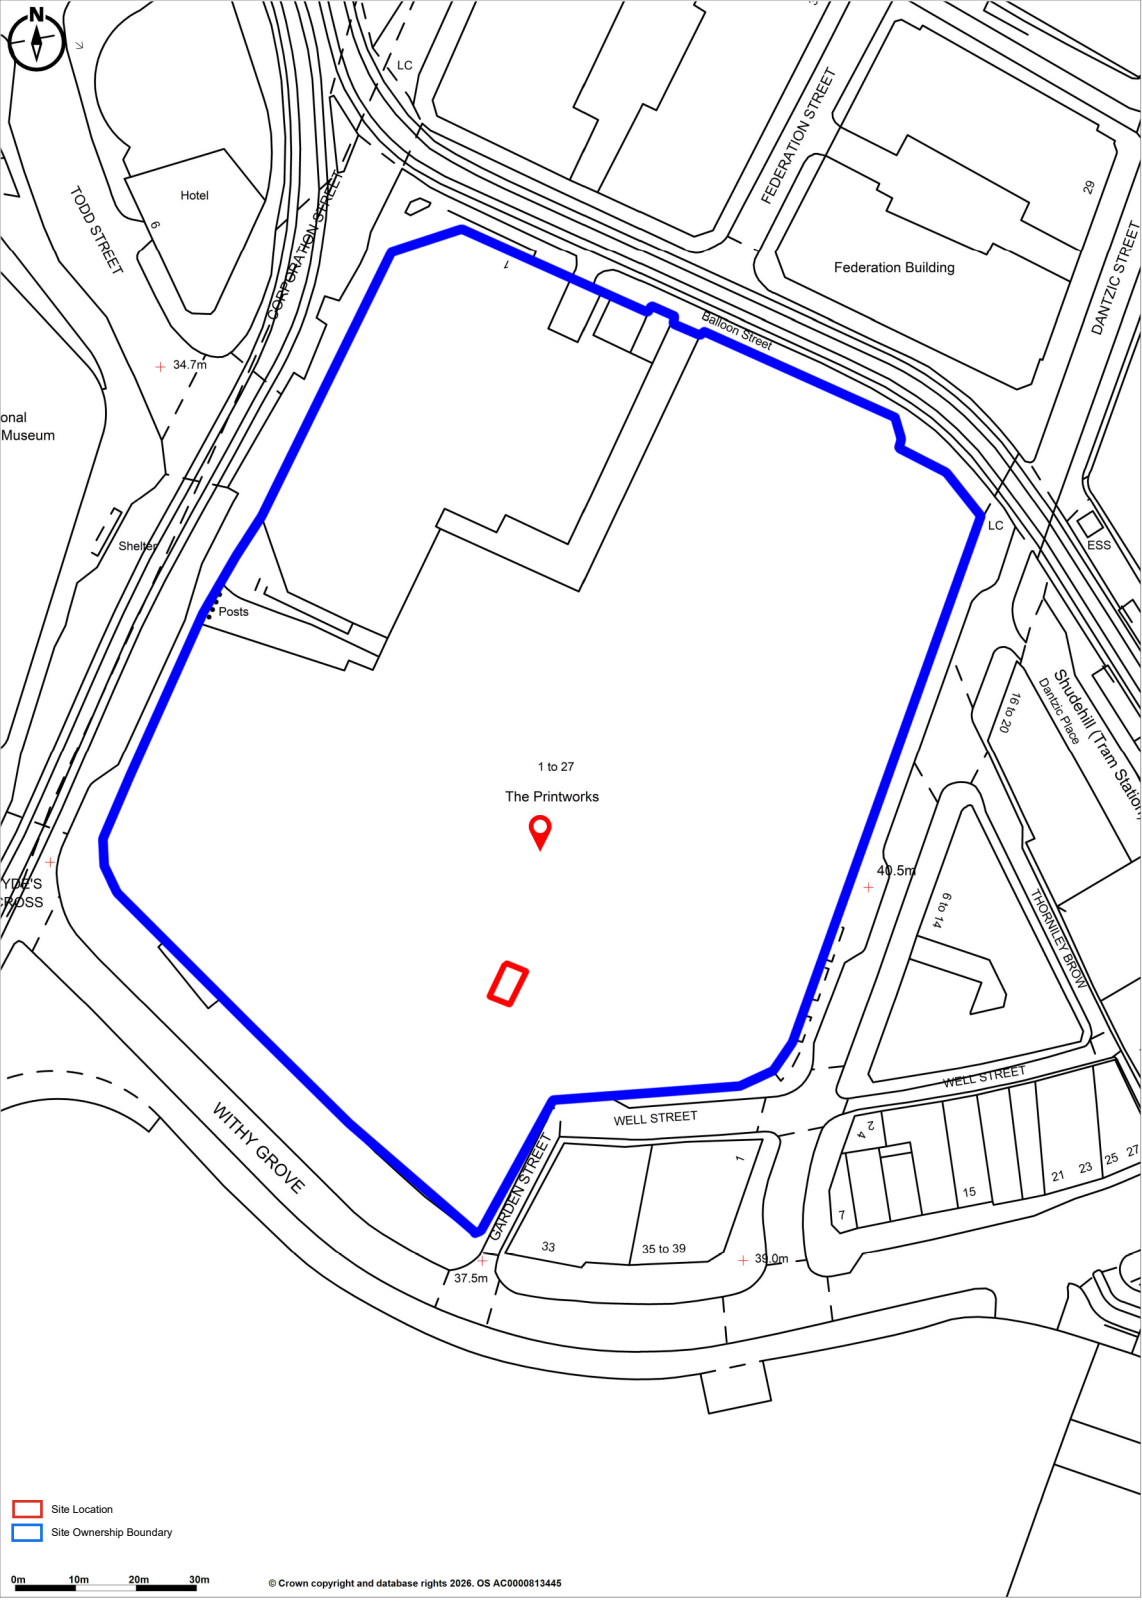


Promap
LANDMARK INFORMATION

© Crown copyright and database rights 2026. OS AC0000813445
Plotted Scale - **1:1250**. Paper Size - **A4**

Site Location Plan - Printworks Substation

Date: April 2026