


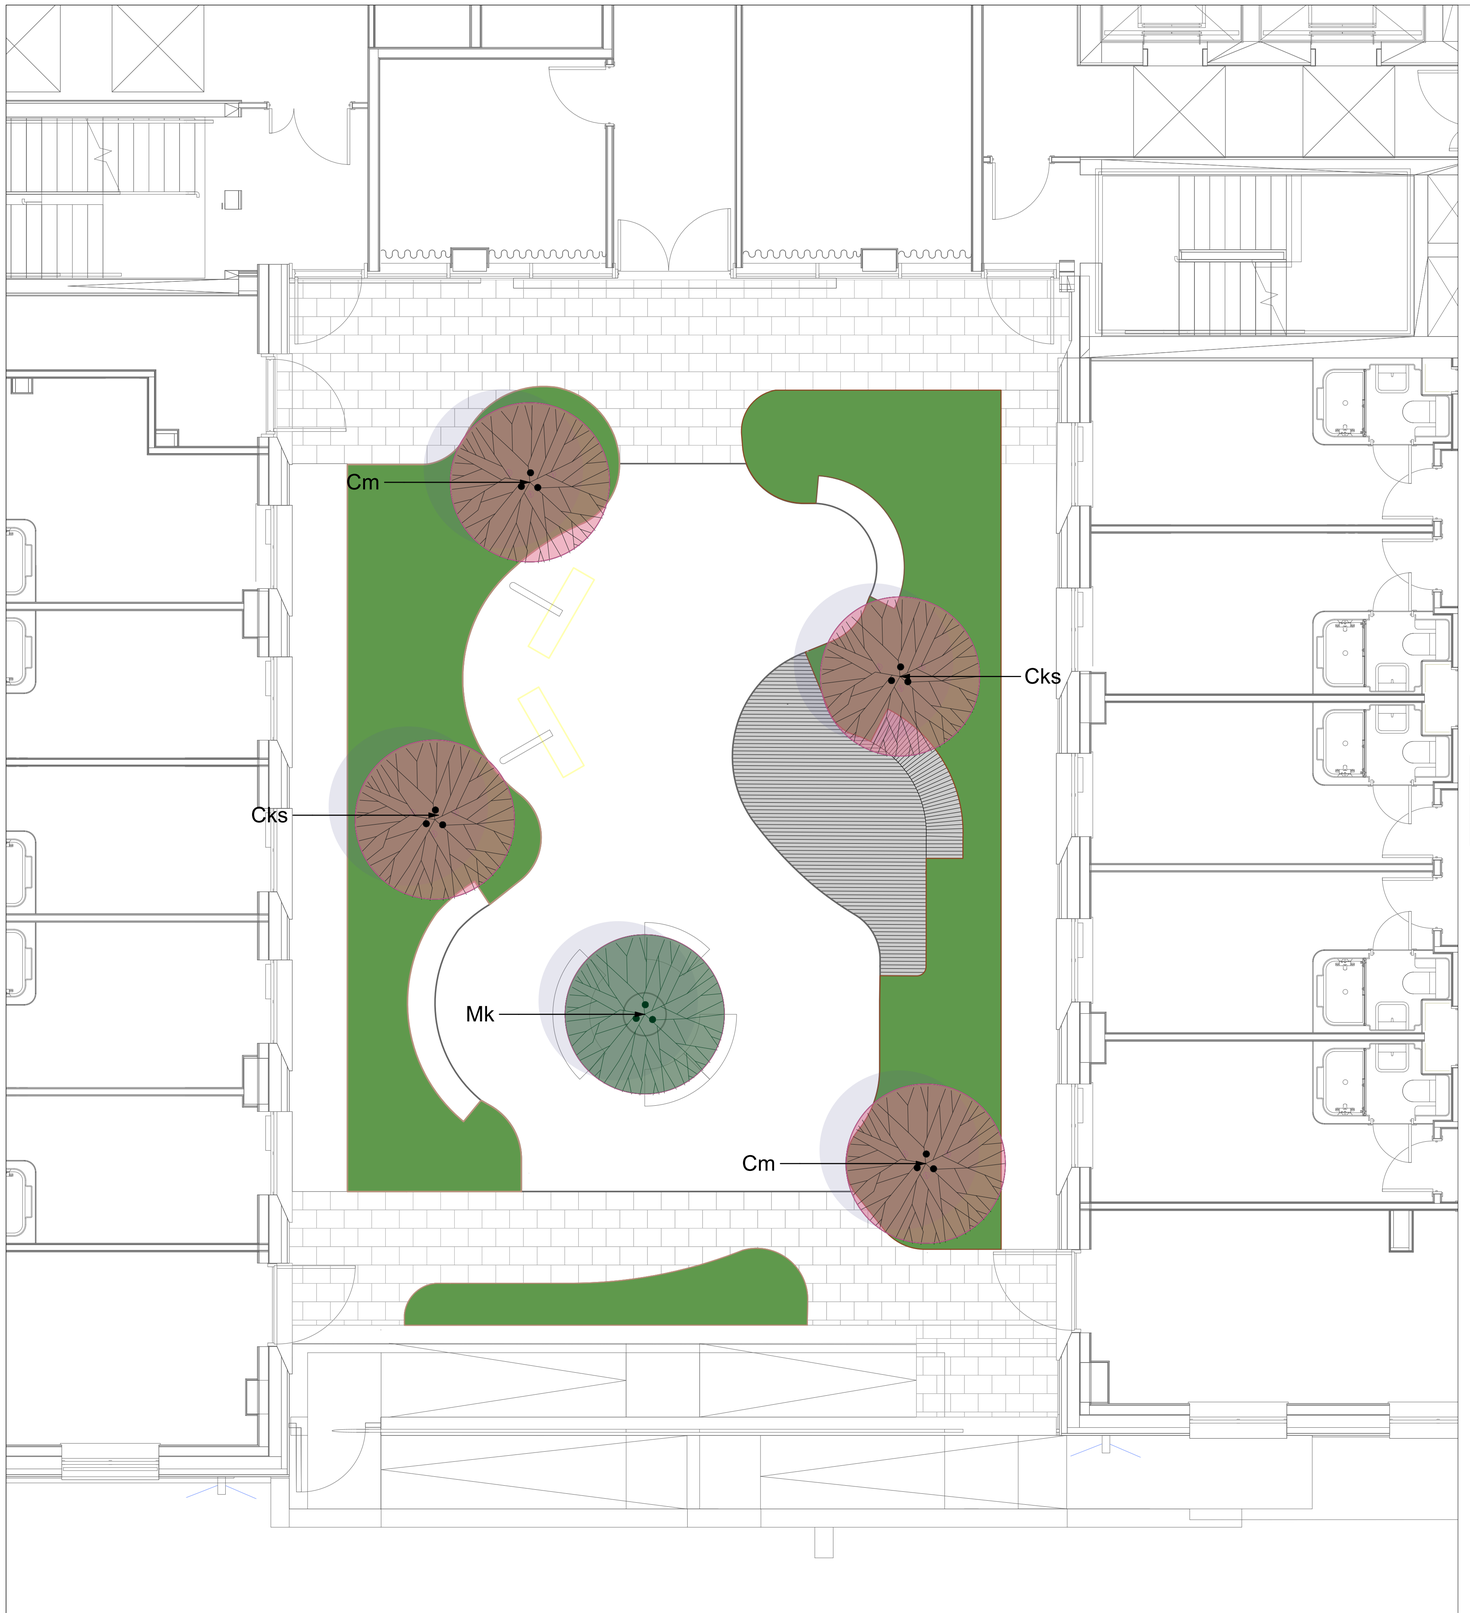

Ck - Cornus kousa/ Kousa dogwood



Mk - Magnolia kobus / Northern Japanese magnolia



Cm - Cornus mas/ Cornelian cherry

PLANTING SCHEDULE (Planting quantities listed in the schedule below show the total number for both the East and West courtyards.)


Trees							
Code	**Species**	**Common name**	**Height (cm)**	**Girth (cm)**	**Root zone**	**Specificatoin**	**Number**
Mk	*Magnolia kobus*	Northern Japanese magnolia	500-550	25-30	RB	Semi-mature, clear stem 2.2m	1
CkS	*Cornus kousa 'Satomi'*	Kousa dogwood 'Satomi'	min. 200-250	8-12	RB	Standard, clear stem 1m	4
Cm	*Cornus mas*	Cornelian cherry	min. 200-250	8-12	RB	Standard, clear stem 1m	2

© THIS DRAWING IS COPYRIGHT PROTECTED AND MAY NOT BE REPRODUCED IN WHOLE OR PART WITHOUT WRITTEN AUTHORITY FROM THE OWNER.

NOTES:

1. Do not scale from this drawing.
2. Always work to noted dimensions.
3. All dimensions are in millimetres unless otherwise stated.
4. All setting out, levels and dimensions to be agreed on site.
5. The dimensions of all materials must be checked on site before being laid out.
6. This drawing must be read with the relevant specification clauses and detail drawings.
7. Order of construction and setting out to be agreed on site.

Location Plan

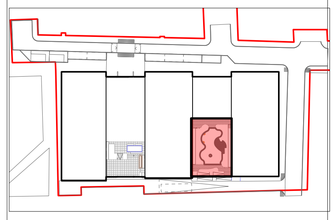

SOFTWORKS

PROPOSED MULTI-STEM TREE
- 300 to 400mm height multi-stem trees.
- Refer to drawing 63073-PLA-ZZ-ZZ-DR-L-2003, drawing 2004 and planting schedule for details.

SEMI-MATURE TREE PLANTING
Refer to drawing 63073-PLA-XX-ZZ-ZZ-DR-L-2003 for details.

ORNAMENTAL SHRUB AND PERENNIAL PLANTING
- Planting in a minimum 300mm deep topsoil
- Refer to drawing 63073-PLA-ZZ-ZZ-DR-L-2003, drawing 2004 and planting schedule for details.

Revision	Date	Description	Drawn	Apprvd.
C03	10/03/26	Species update	YH	YH
C02	26/02/26	Full Construction Issue	EK	RM
P06	14/01/26	Stage 4 updates	JD	YH
P05	27/11/25	Stage 4 issue updates	AG	YH
P04	13/11/25	Stage 4 issue updates	HX	RM

Planit I.E. Limited
Manchester | London | Liverpool | Leeds | Standish
E: info@planit-ie.com **W:** planit-ie.com

MANCHESTER
2 Back Grafton St ,
Altrincham,
WA14 1DY
T: 0161 928 9281

Client IQ Student Accommodation

Project Chandos House, Manchester

Drg Title Eastern Courtyard_SOFTWORKS

Created on	Created by	Approved by
02-03-23	YH	RM

Scale	Size	Workstage
1:50	A1	Stage 4

Drg No. **63073-PLA-ZZ-ZZ-DR-L-2003**

Suitability **S4**

Revision **C03**

© Planit I.E. Limited