

1.8m Timber Post and Fence
Drawing Ref: *KD-A-500*



2.1m Kellen Feature Timber Fence
Drawing Ref: *KD-A-503*




2.1m ACOUSTIC Timber Post and Fence
Drawing Ref: *KD-A-502*



0.9m Flat Top Railing
Drawing Ref: *KD-A-521*



0.6 m Timber Knee Rail Fence
Drawing Ref: *KD-A-505*

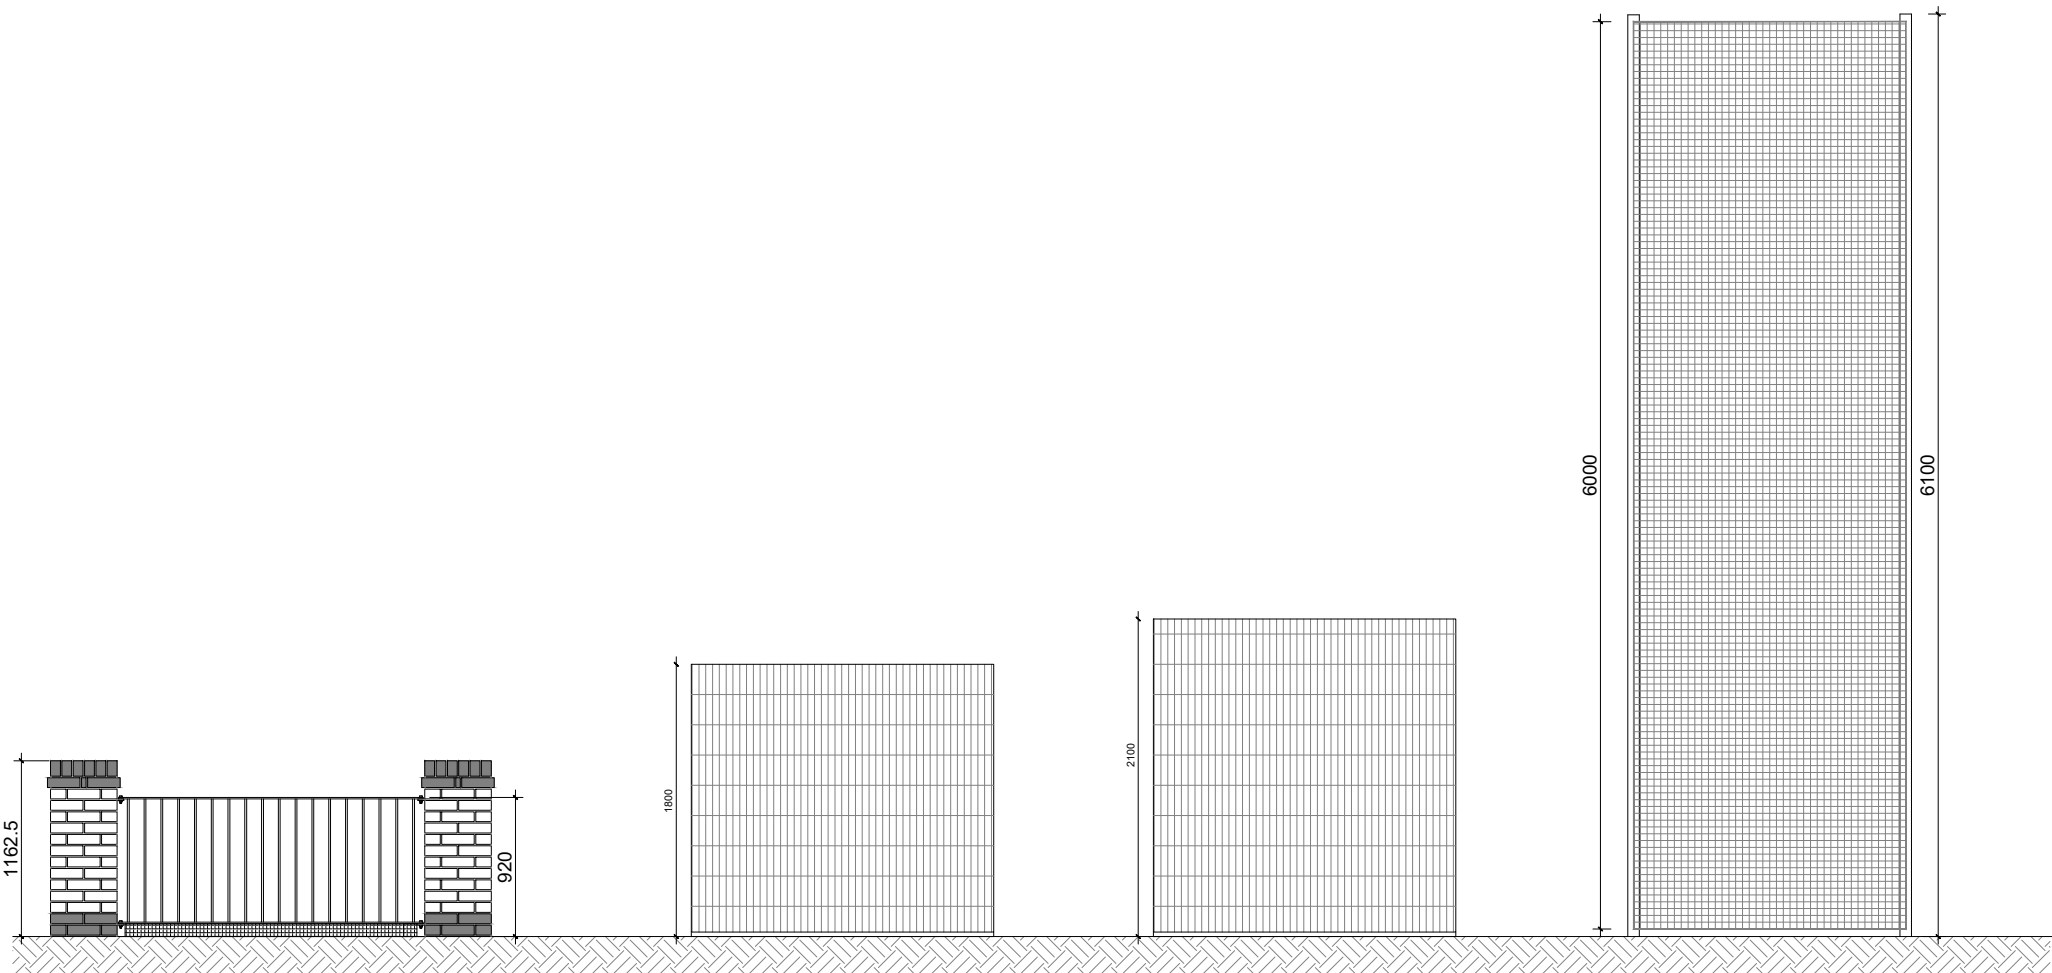


0.9m Flat Top Railing Brick Piers
Bricks to be Grainger Antique
Drawing Ref: *KD-A-522*



1800mm Weld Mesh Fence
(Around pumping station)



2100mm Weld Mesh Fence

 

6.0m Football /Cricket Netting (by others)
Drawing Ref: *KD-A-524*



SCALE BAR 1:50

Notes:
To be read in conjunction with relevant Boundary Treatments Plan.

Refer to noted drawings under each fence type for construction details.

G	26.03.26	2.1m Weld Mesh Fence	BG
F	02.02.26	0.9 m Timber Knee Rail Fence removed.	BG
E	28.01.26	0.6 m Timber Knee Rail Fence added.	BG
D	25.11.24	Weld Mesh Fence added. Brick choice added.	ATL
C	14.11.24	Standard detail references updated. Brick choice omitted from brick until approved by planner.	ATL
B	29.07.24	1.8M steel rail fencing detailed added to Boundary details.	BG
A	18.06.24	Brick pillars brick type confirmed, Oakwood Multi	RGC
Revision	Date	Amendment	Initials

Development			
MOUNT ROAD,			
Location			
GORTON, MANCHESTER			
Marketing Name			
-			
Drawing Title			
Boundary Treatment Details			
Job No.	Drawing No.		
KH007	A-301		
Revision	Scale @ A3		
G	1:50		
Drawn By	Date		
MAW	13.05.24		
Checked by	Date Checked		
-	-		

1st Floor, 103 Dalton Avenue, Birchwood Park,
Warrington WA3 6YE
T: 01925 363108 W: www.kellenhomes.com



KELLEN
HOMES