


LOCATION PLAN

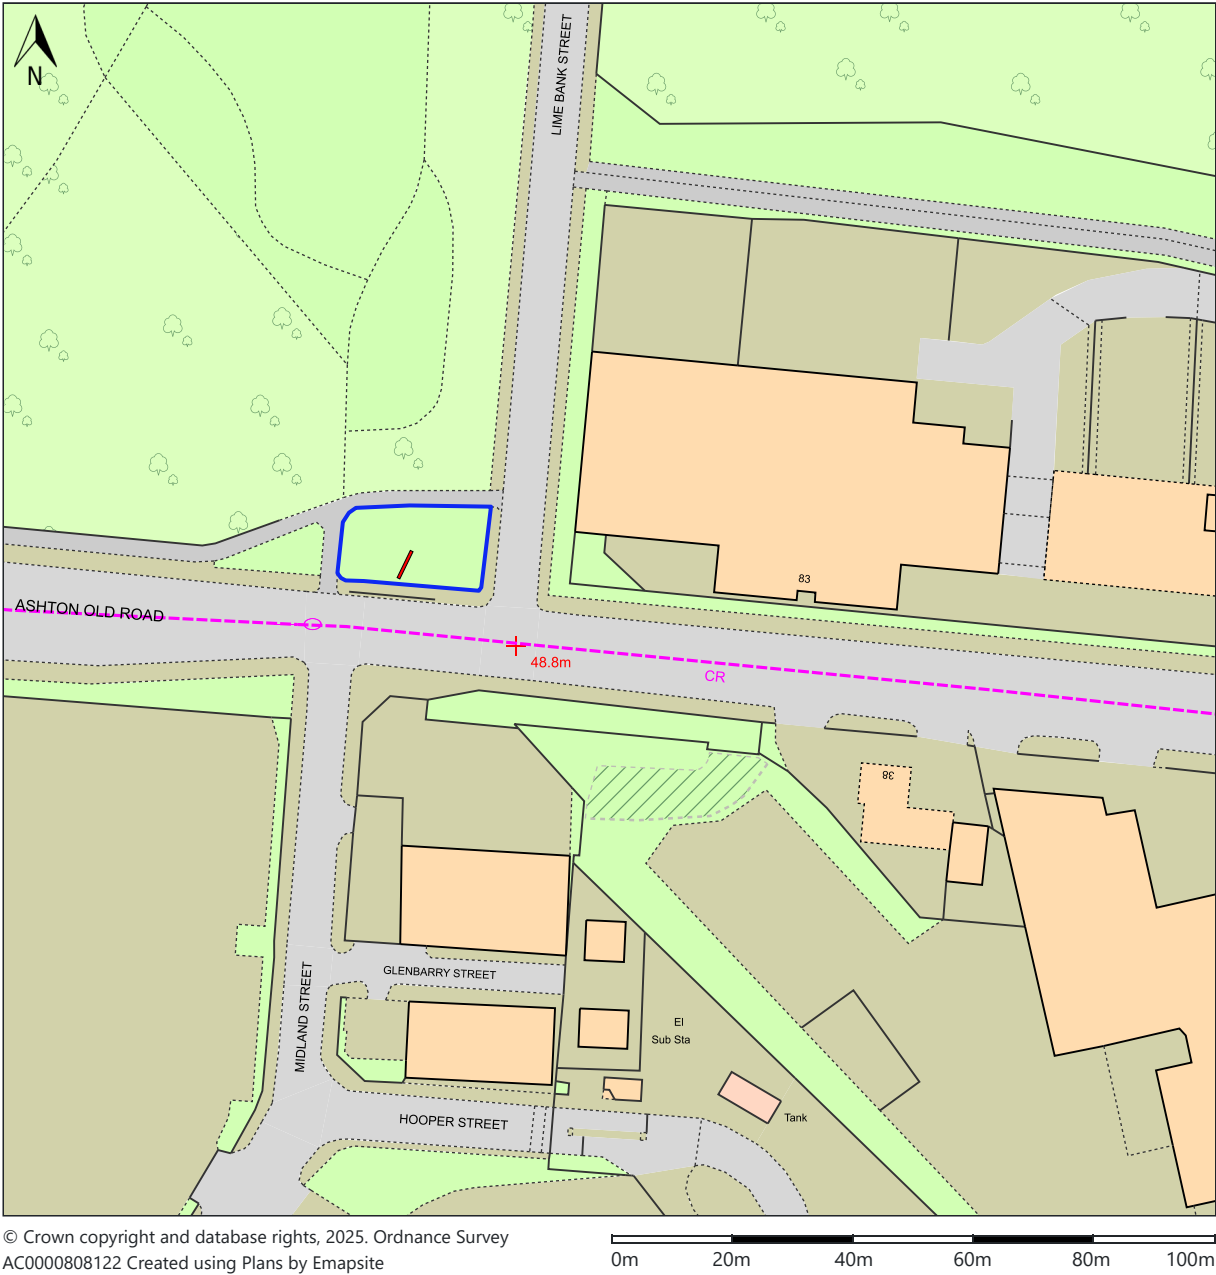

- Existing Mega 6 panel to be replaced with Mega 6 Digital Display
- Site Location

|  |                                                                                 |                                                                                                  |                                  |                                |                                     |             |                        |
|--|---------------------------------------------------------------------------------|--------------------------------------------------------------------------------------------------|----------------------------------|--------------------------------|-------------------------------------|-------------|------------------------|
|  | <p>Site:</p> <p>Ashton Old Road Junction Midland Street, Manchester M12 6LP</p> | <p>Proposal:</p> <p>Conversion of existing advertising display to new Digital Concept Design</p> | <p>Dwg:</p> <p>Location Plan</p> | <p>Date:</p> <p>10/04/2025</p> | <p>Dwg. No:</p> <p>PY4826-2-001</p> | <p>Rev:</p> | <p>Scale 1:1250@A3</p> |
|--|---------------------------------------------------------------------------------|--------------------------------------------------------------------------------------------------|----------------------------------|--------------------------------|-------------------------------------|-------------|------------------------|