
Site Logistics Plan

Sharston Road

Kier Sharston Ltd

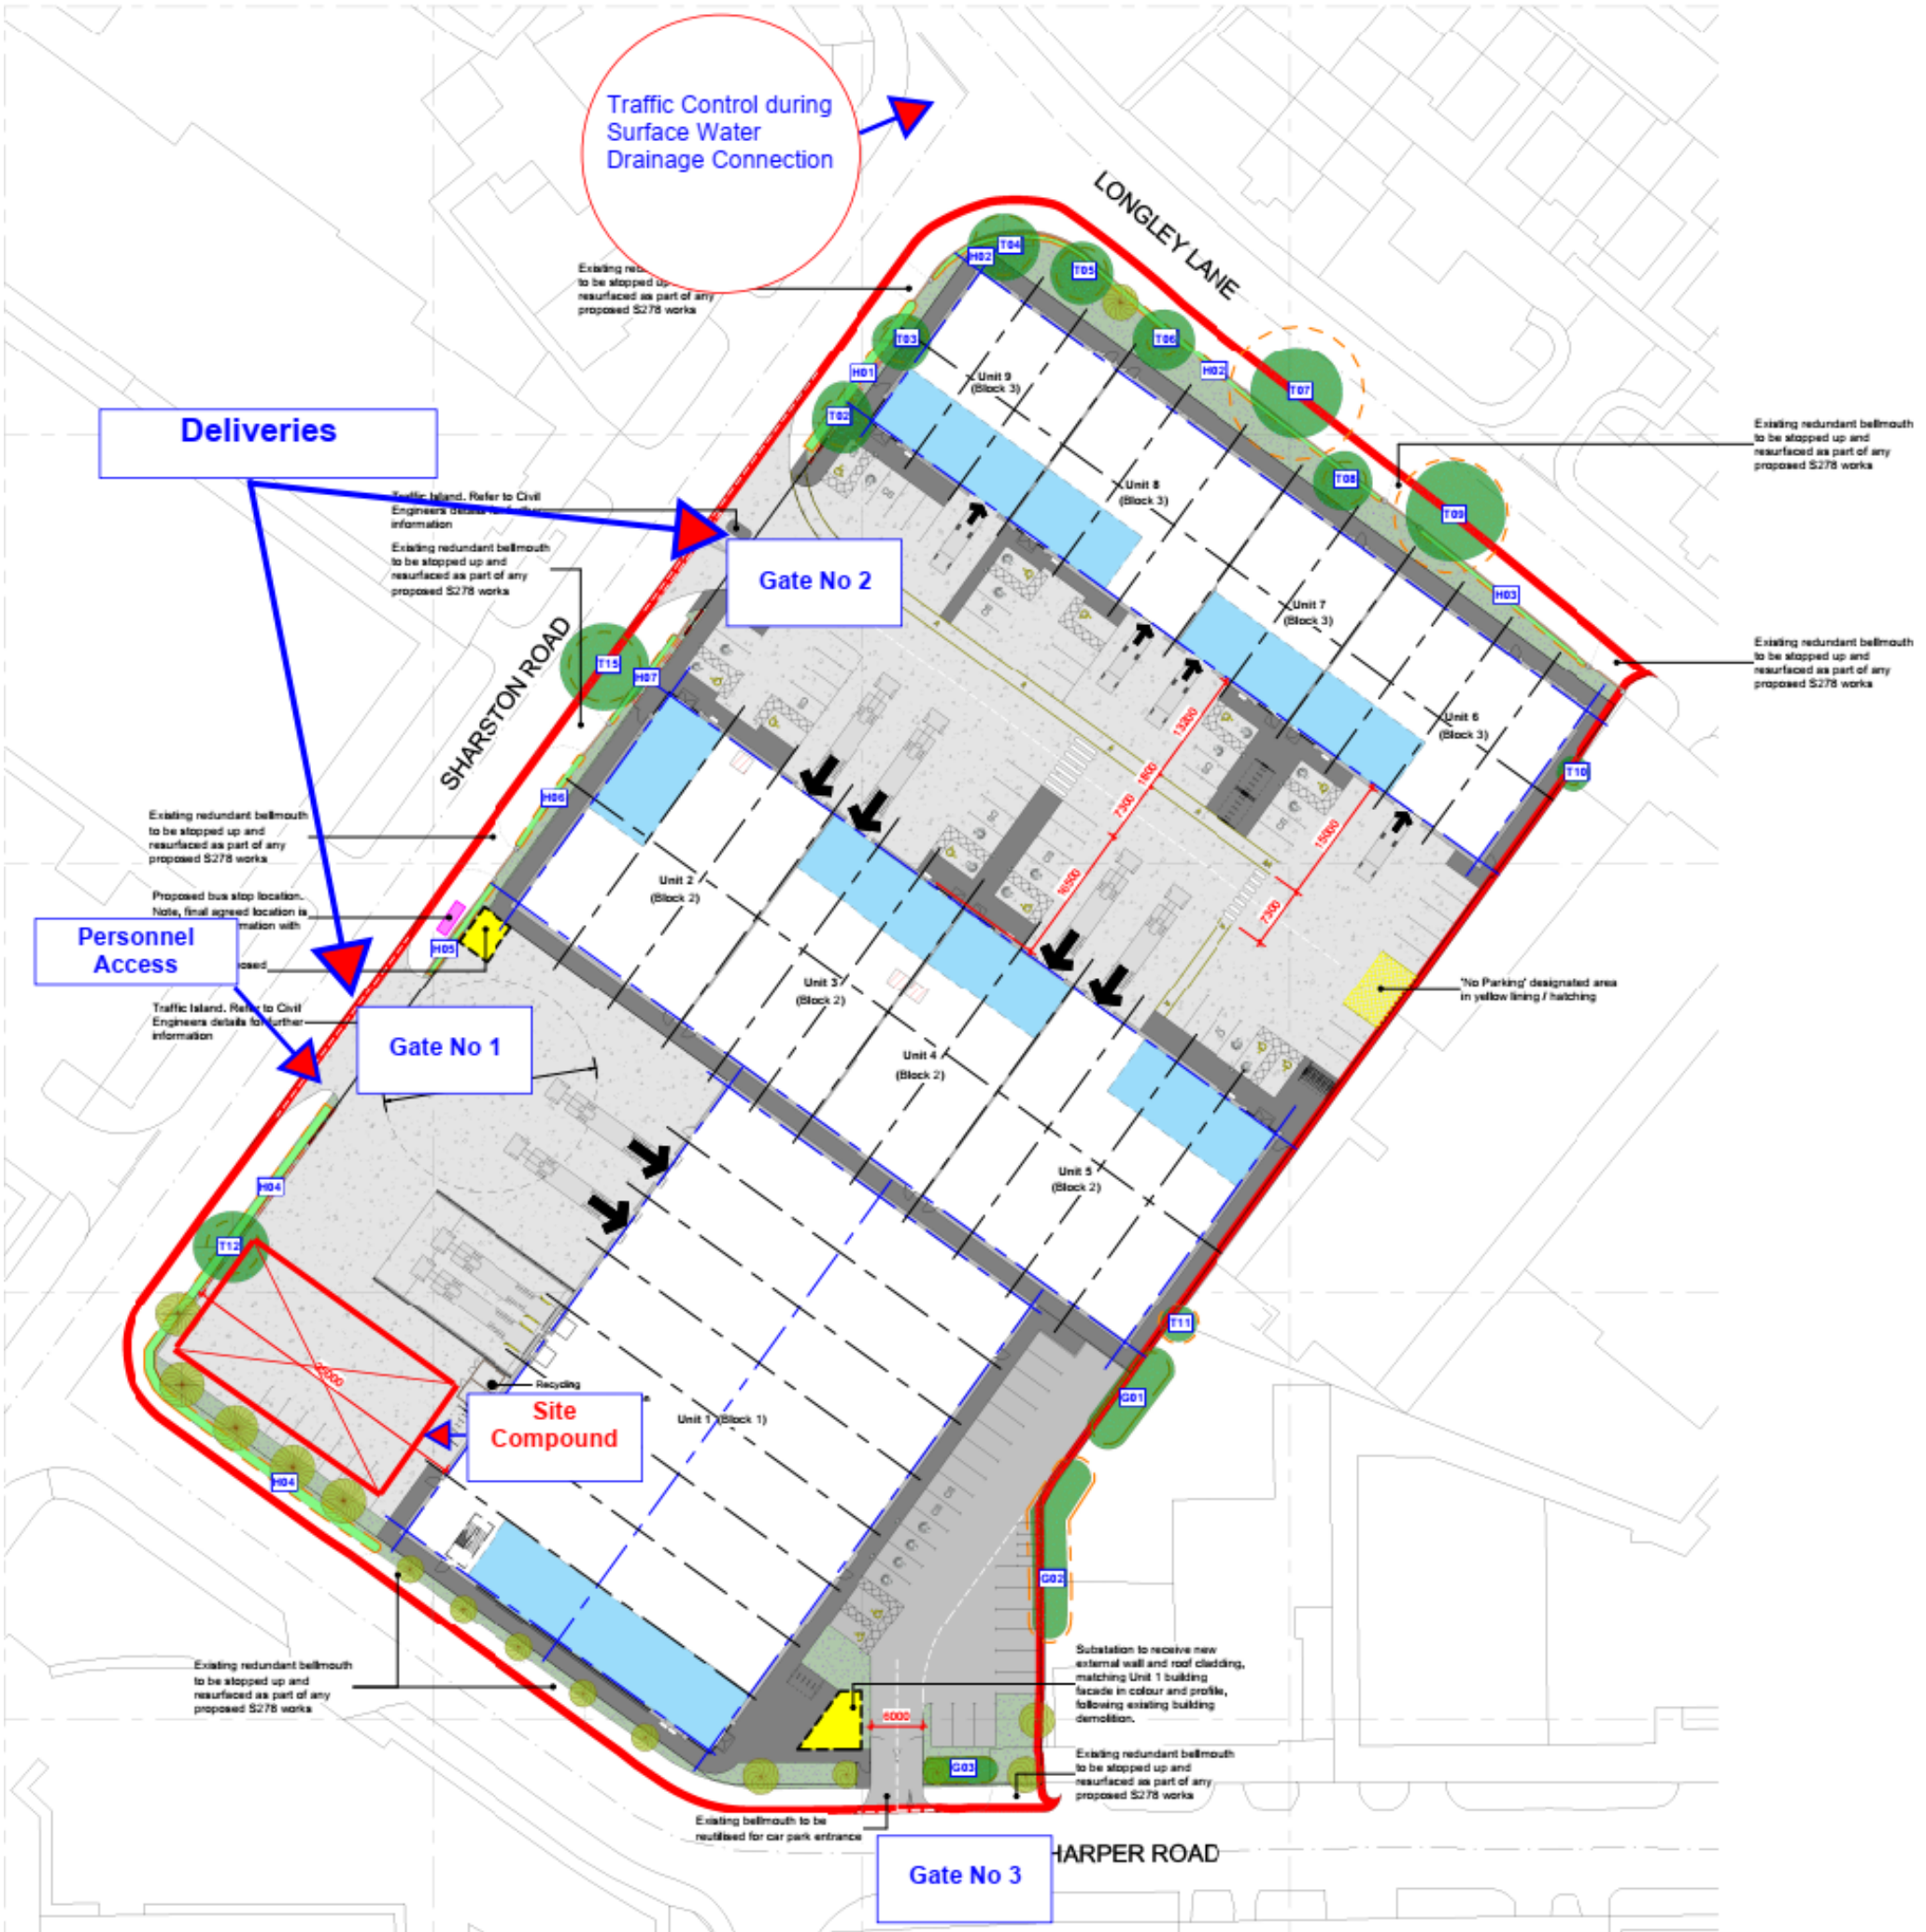

05-ZZ_Site Plan as Proposed

1 : 500