




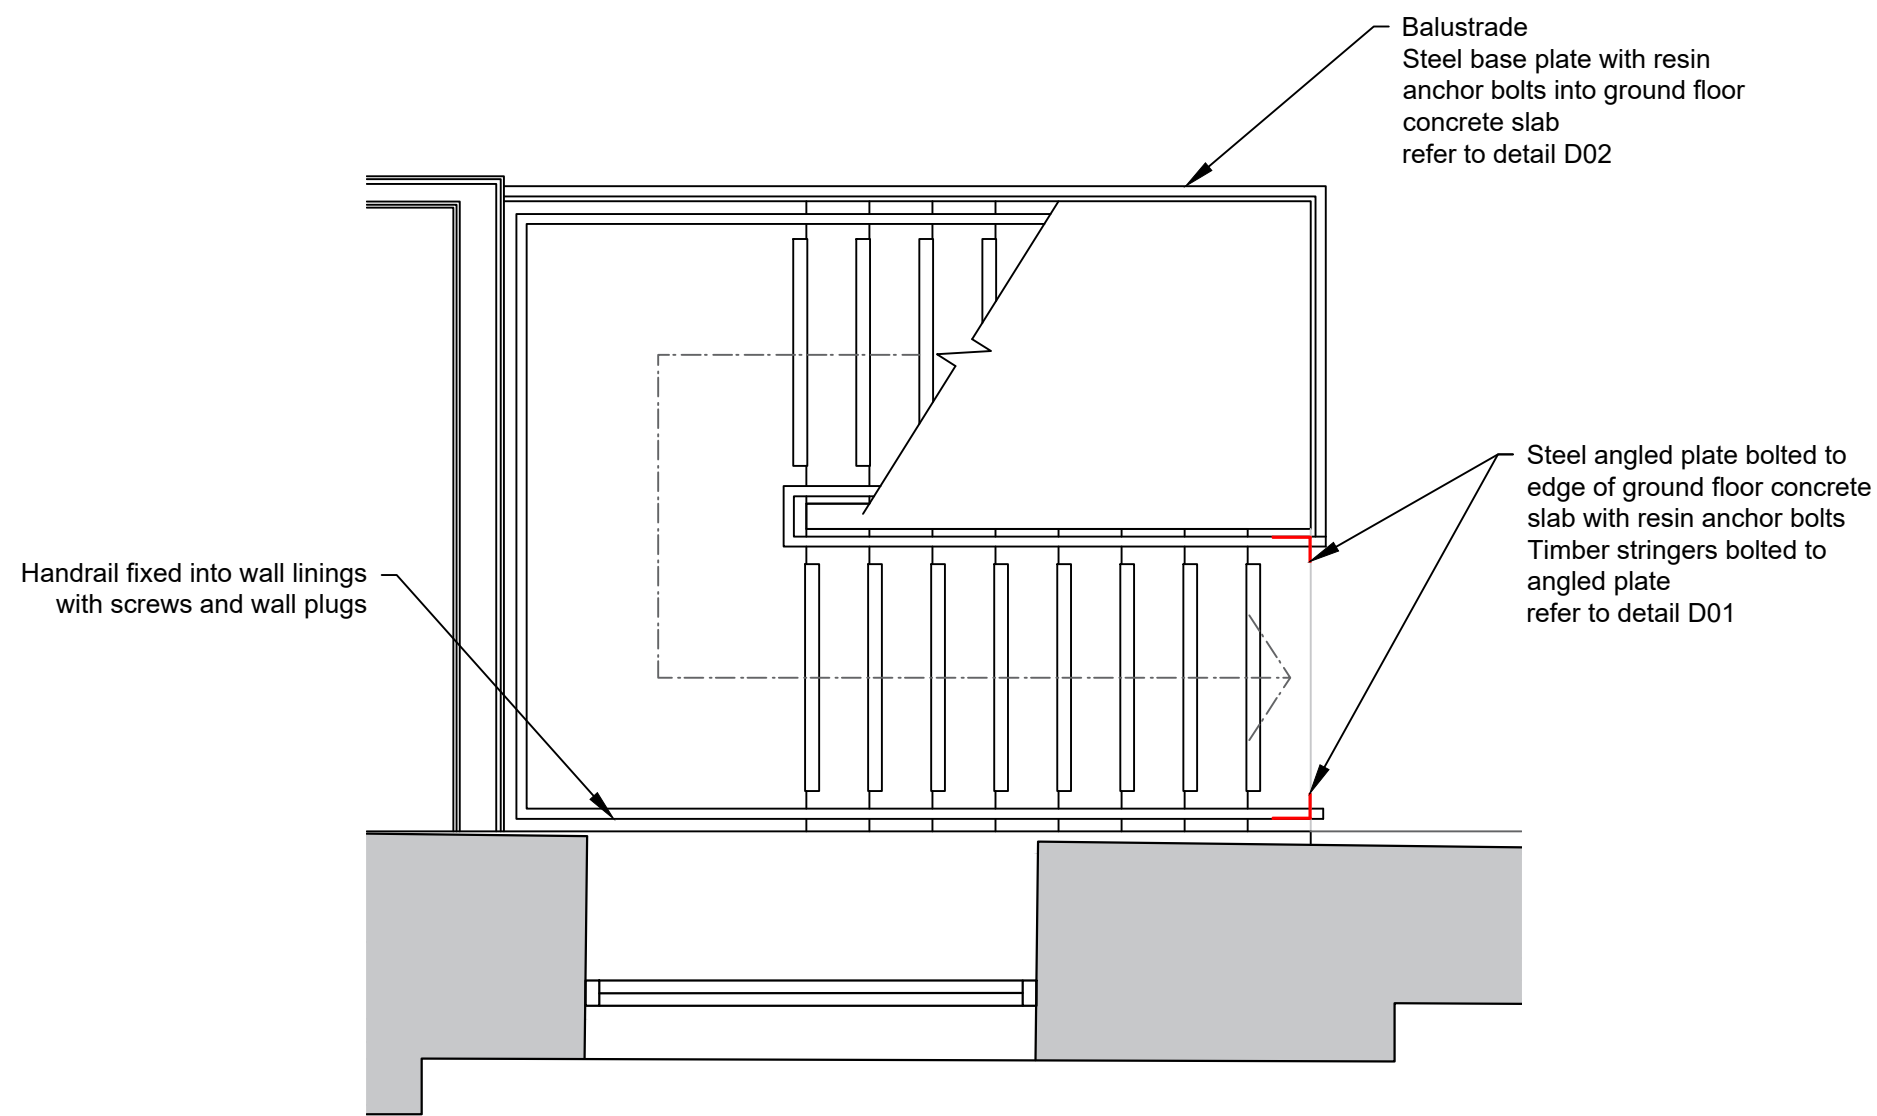


100 Ground Floor | Staircase Plan Scale: 1:30@A1

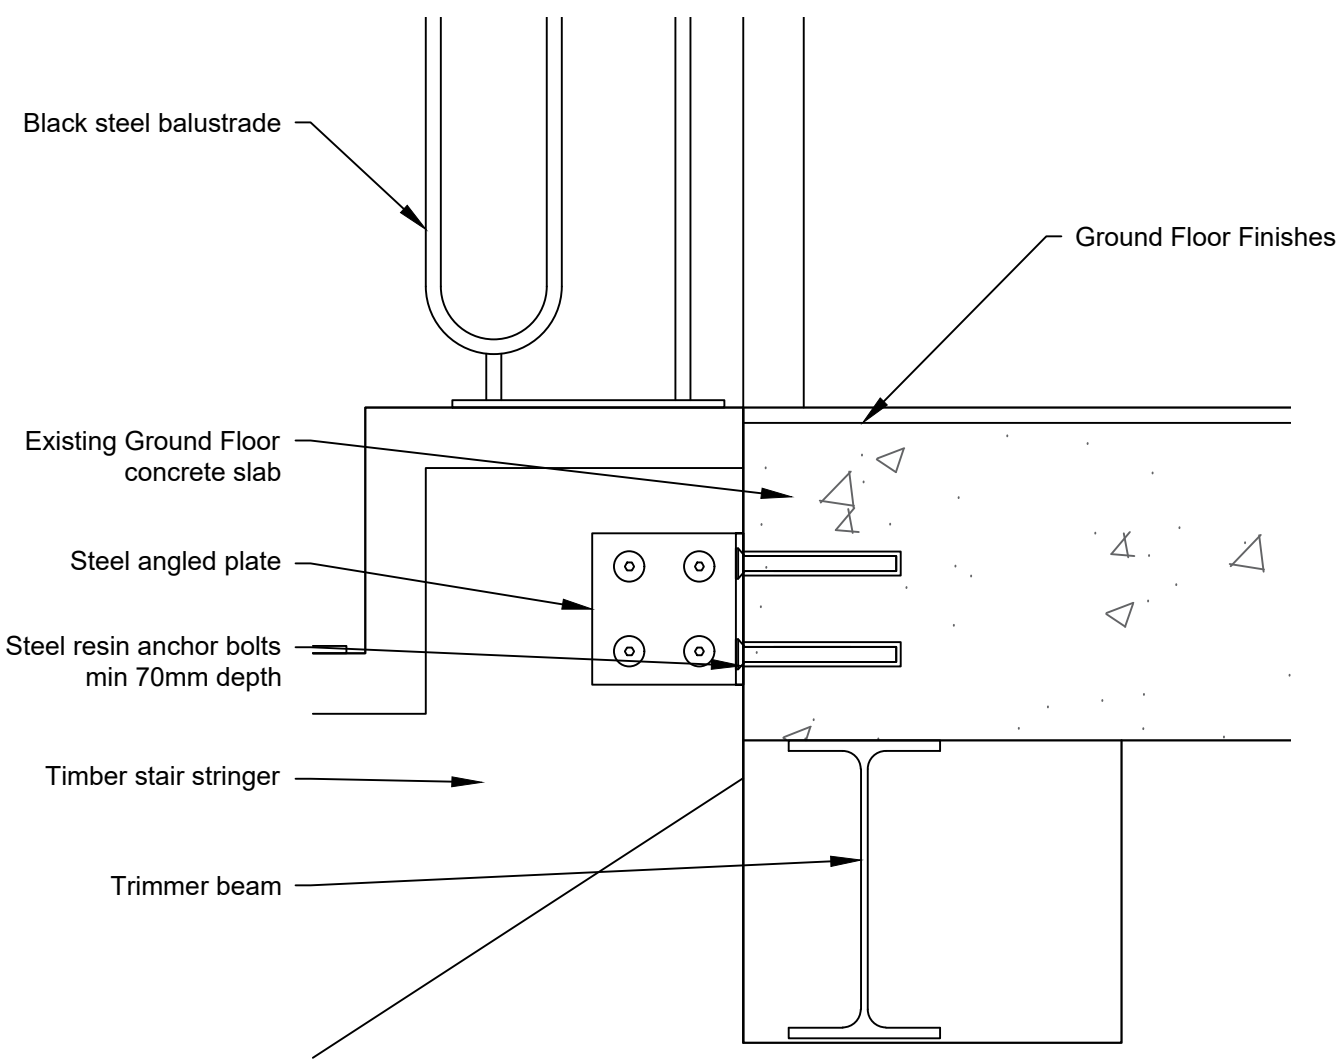


D01 Detail D01 Scale: 1:5@A1

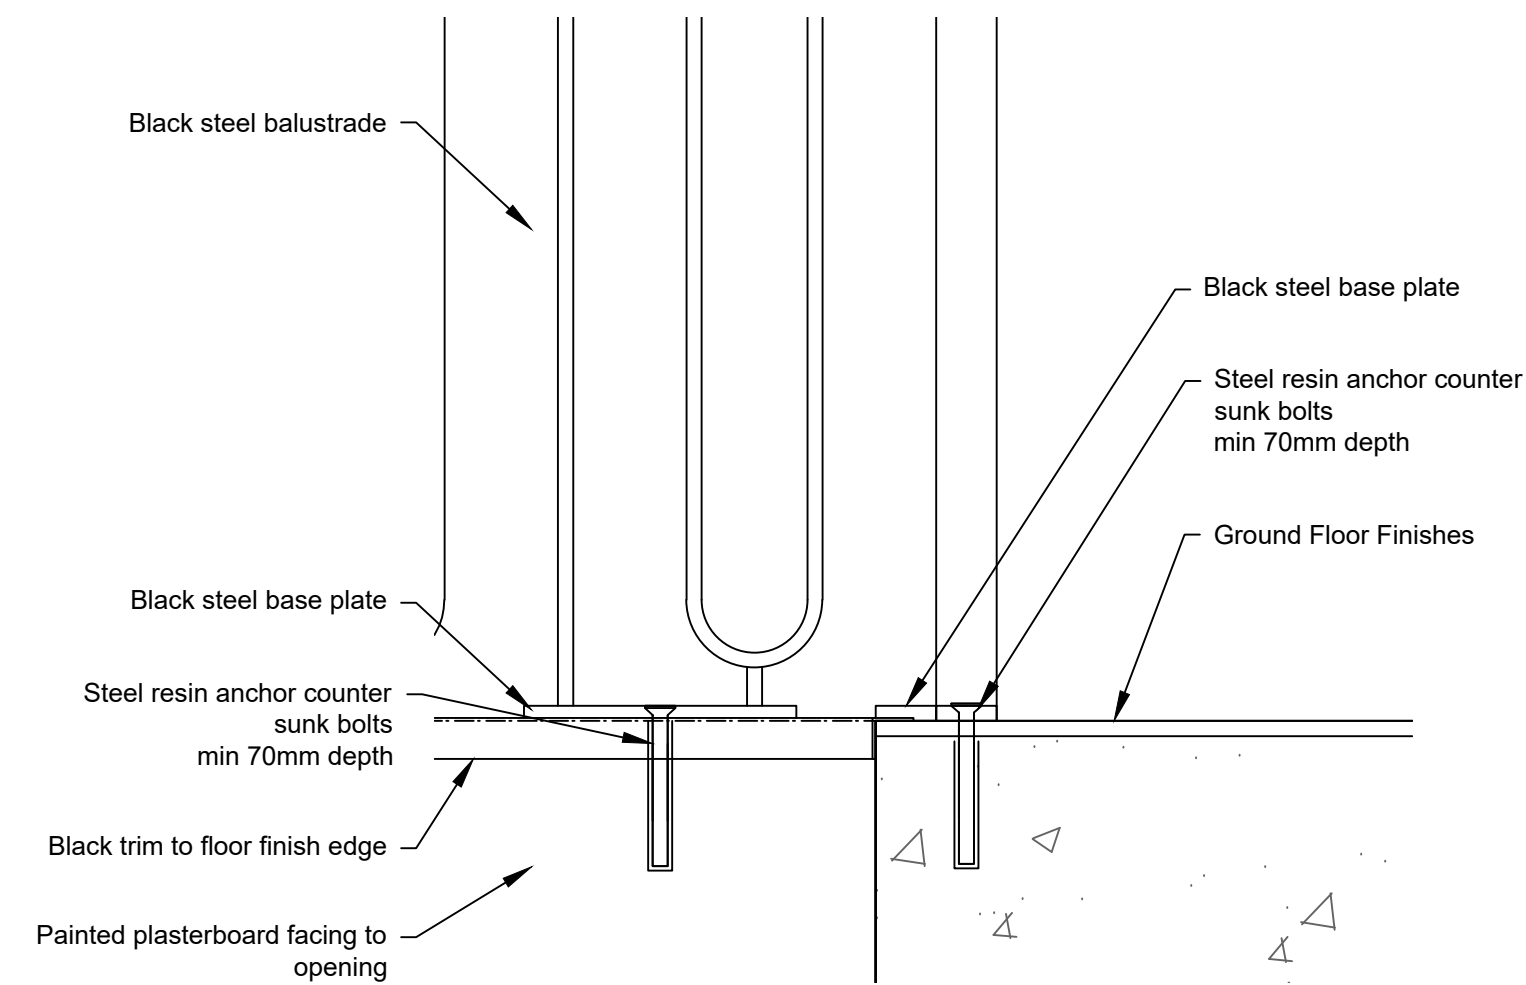


D02 Detail D02 Scale: 1:5@A1

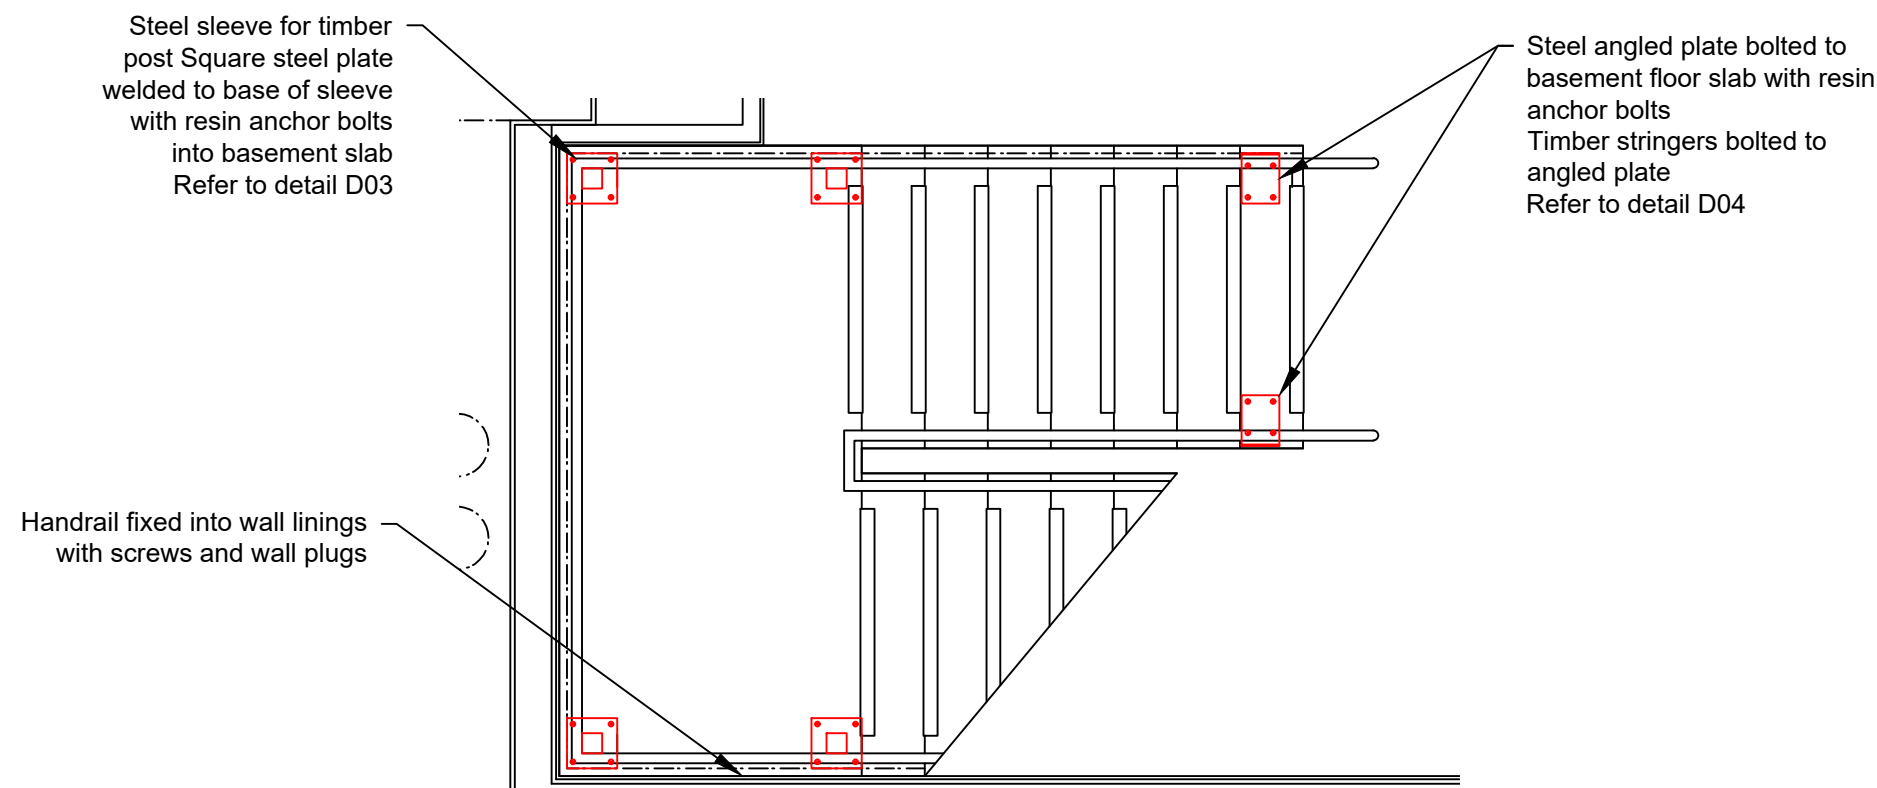

100 Basement | Staircase Plan Scale: 1:30@A1

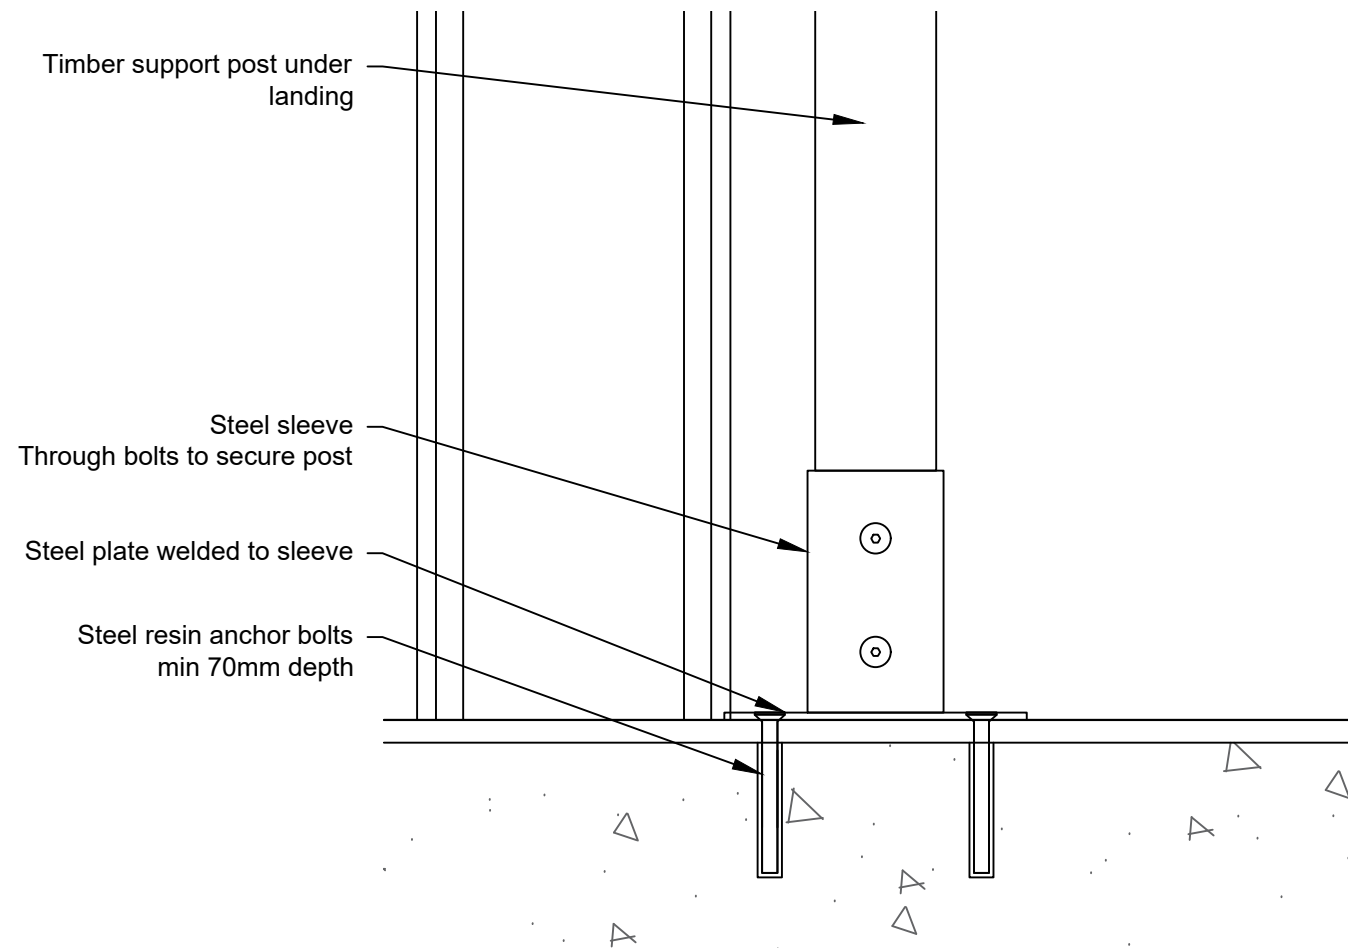

D03 Detail D03 Scale: 1:5@A1

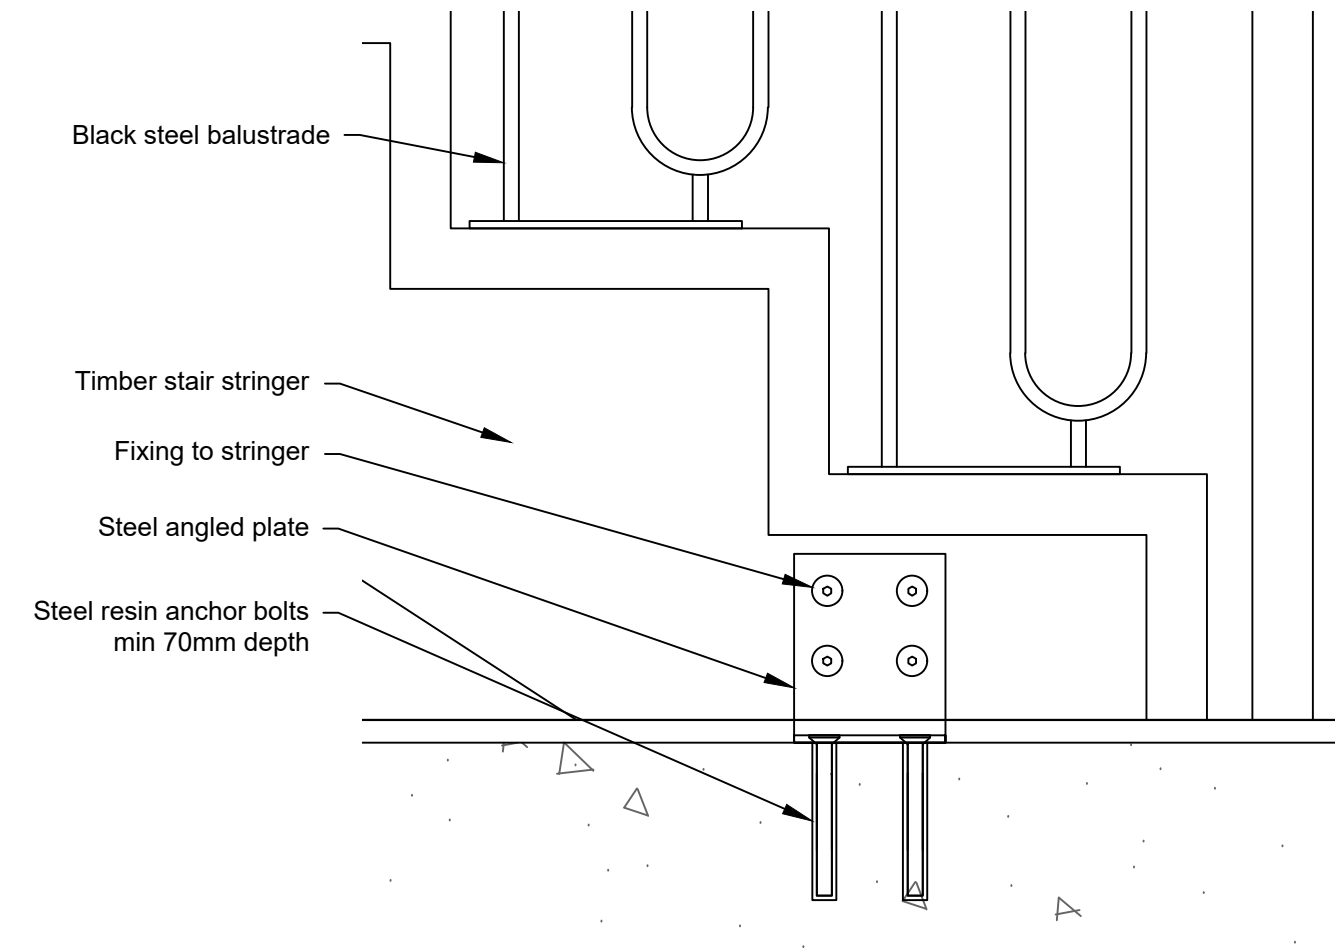

D04 Detail D04 Scale: 1:5@A1

REVISION	DATE	DETAILS
PROJECT		
Unit 3 Sunlight House Manchester		
JOE THE JUICE		
FLOOR		
Ground Floor & Basement		
DRAWING TITLE		
Staircase Design Fixing Details		
SCALE 1:50		PAPER SIZE A1
DRAWING NUMBER 7063-101		REVISION /
DRAWN BY SE		DATE August 2024
STATUS L1		2-Work, 7-Cutter Mtl Treyard North WF1-SFY