Copyright: All rights reserved. This drawing or any portion of it may not be reproduced in any way without the consent of the Architect.

This drawing is to be read in conjunction with all relevant Architect's and other Consultants' drawings and specifications.


This drawing must not be scaled. Dimensions are in millimetres unless specified. All dimensions are to be verified by the Contractor on site. All discrepancies should be reported to the C.A. immediately upon discovery and prior to the commencement of the works.

Notes




Aerial view


Not to Scale

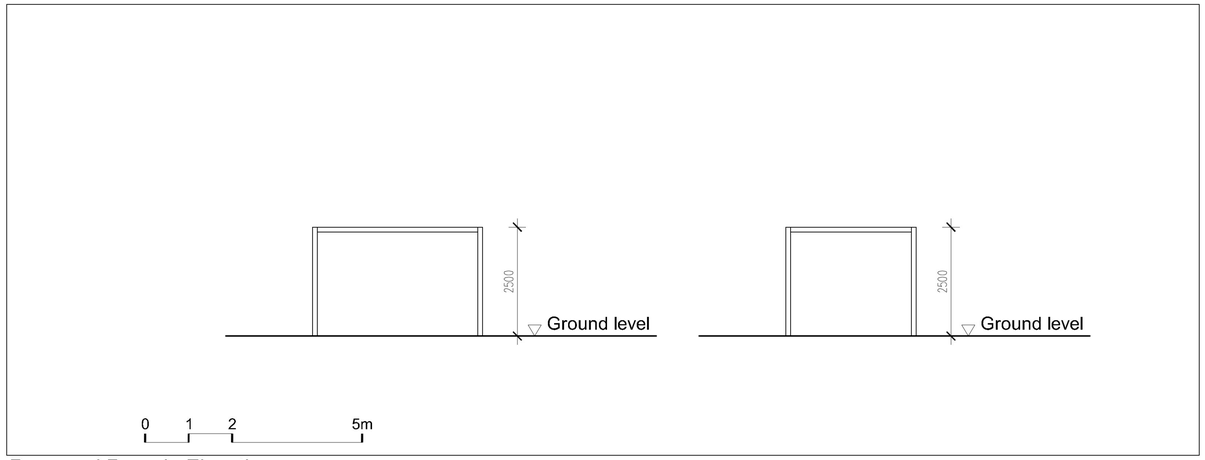

Proposed Pergola Elevations

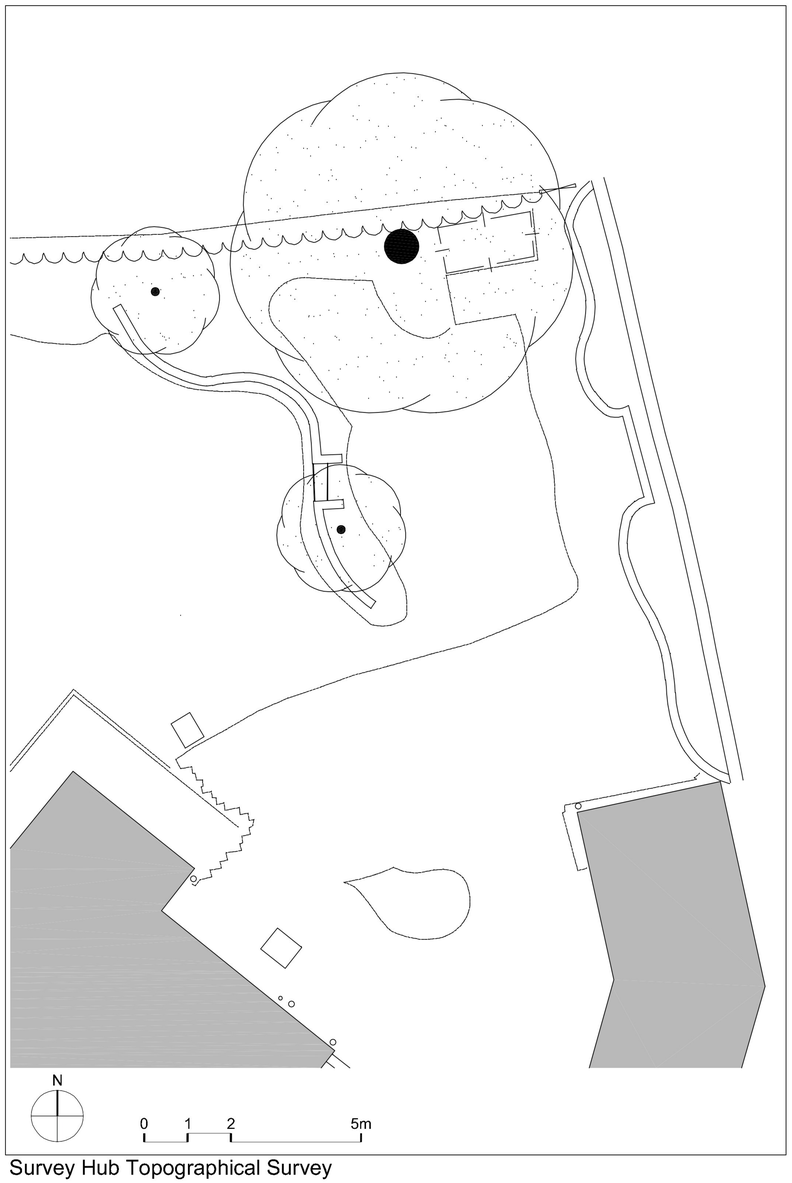

Survey Hub Topographical Survey

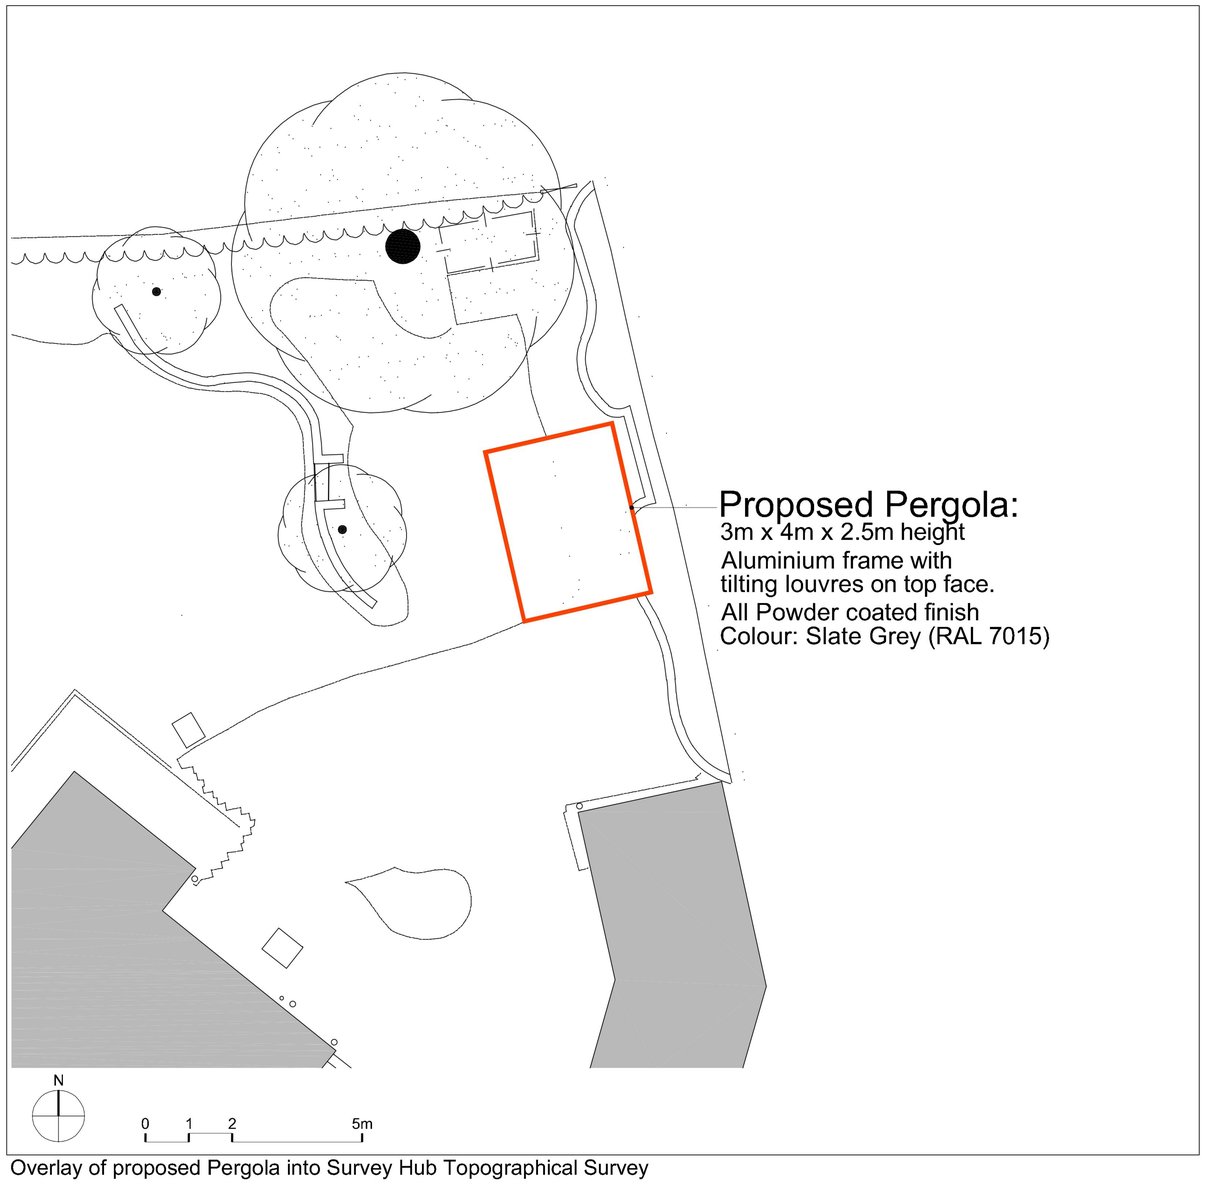

Overlay of proposed Pergola into Survey Hub Topographical Survey

Rev	Date	Revision Note	By	Chk
P02	02.03.26	Pergola elevations added. Finishes added.	BM	JW
P01	24.02.26	Planning Submission	BM	JW

walker simpson architects
33 Piccadilly
Manchester
M1 1LQ
t: 0161 228 7406
f: 0161 228 7046
e: wsa@walkersimpson.com

Project: 6 Oakfield Road

WSA Project ID: 0416

Title: Pergola: Existing and Proposed Plan and Elevation

Drawn: BM

Checked: JW

Scale: 1:100

Sheet: A2

Number: 0416-WSA-ZZ-ZZ-DR-A-1251

Status: S0

Revision: P02