
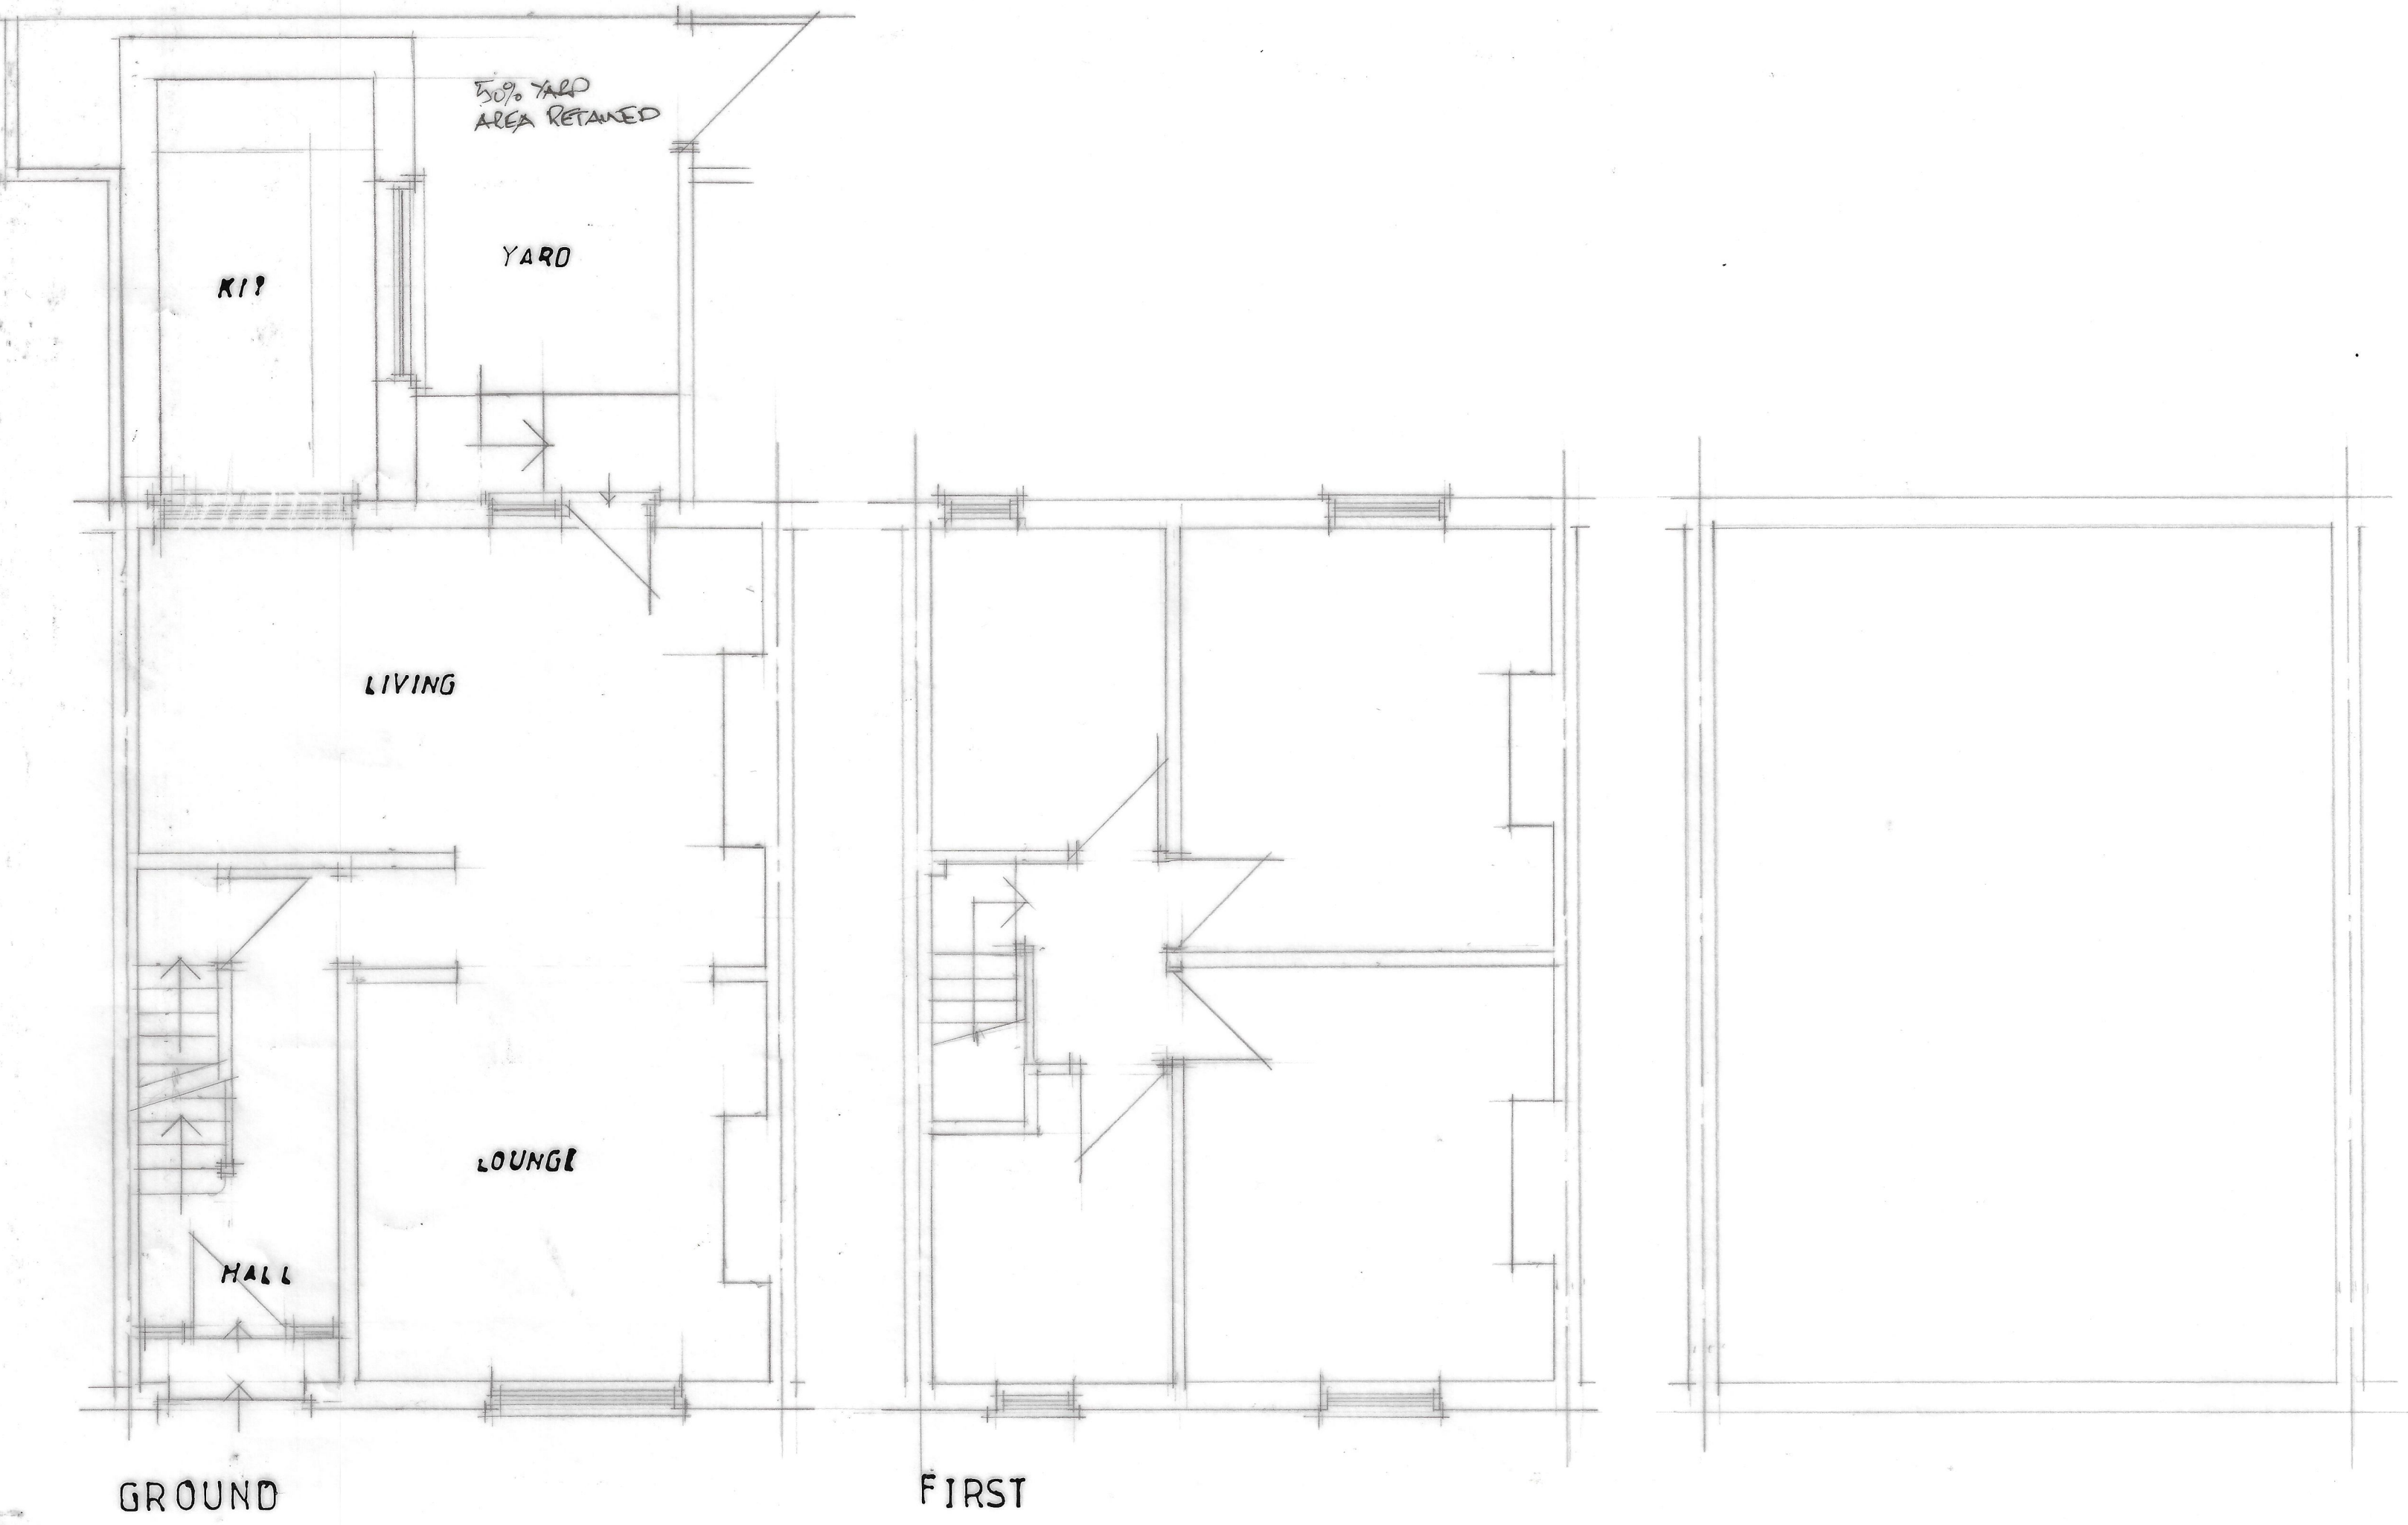


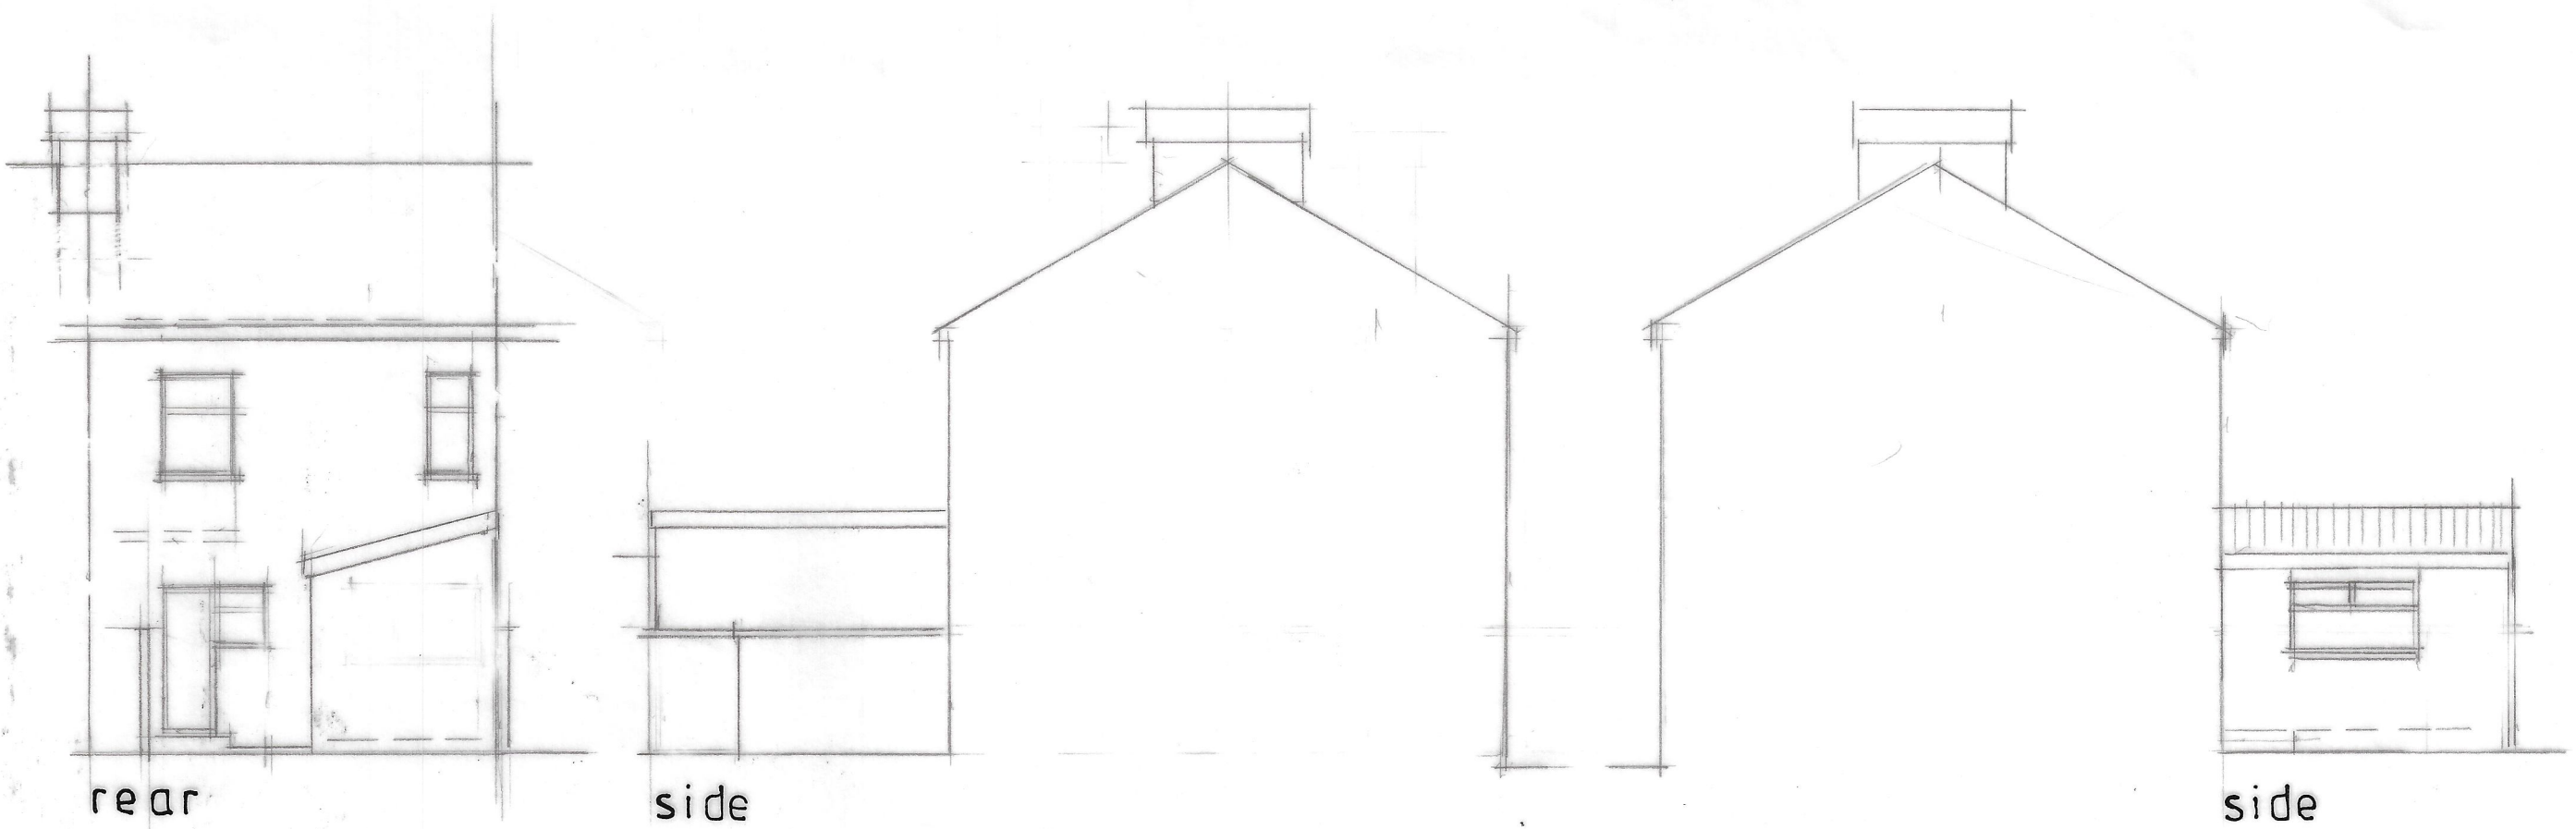

CLIENT	
MR M LUKMANJEE 14 BELVOIR AVENUE MANCHESTER M19 3AN	
SITE ADDRESS	
PROPOSED GROUND FLOOR REAR EXTENSION	
DRAWING TITLE	
PLANS AND ELEVATIONS AS PROPOSED	
HOLBOROW + ORMESHER LIMITED	
architectural & interior design	
COMPANY ADDRESS: 15 OVERTON CLOSE MIDDLEWICH CHESHIRE CW10 0PZ PHONE: 07770 834 939	
ISSUE	ORIGINAL 1 2 3 4 5 6 7
REVISION	
DATE	
DRAWN	
CHECKED	
APPROVED	
SCALE	1:50 & 1:100 at A2
DRAWING NUMBER	24011/26102