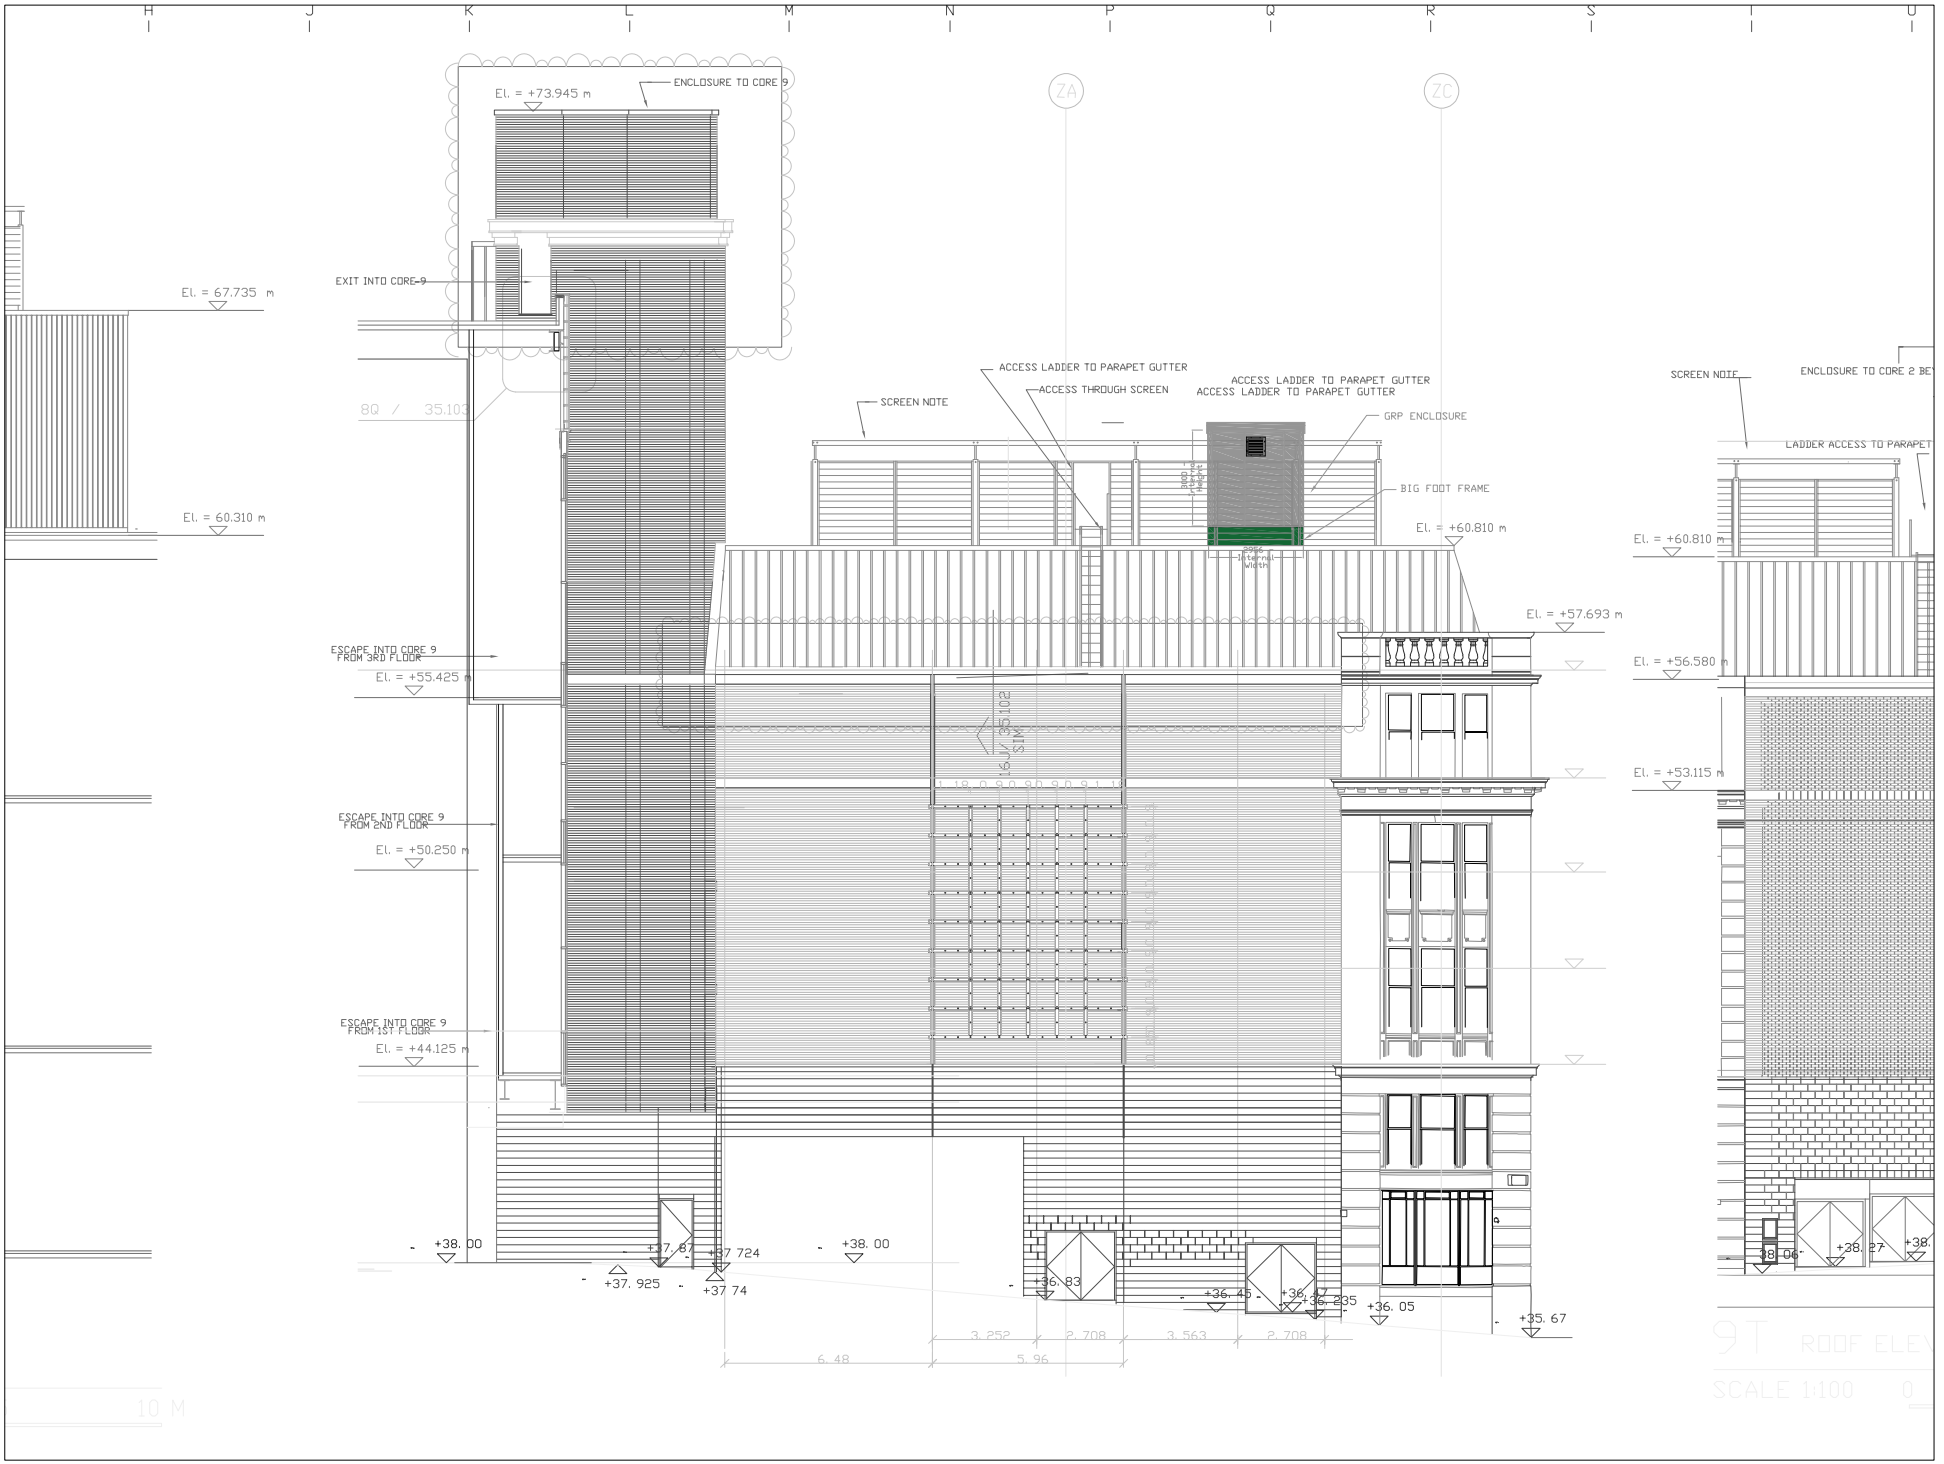

H
J
K
L
M
N
P
Q
R
S
T
U
ZA
ZC
El. = +73.945 m
ENCLOSURE TO CORE 9
EXIT INTO CORE 9
El. = 67.735 m
El. = 60.310 m
ACCESS LADDER TO PARAPET GUTTER
ACCESS THROUGH SCREEN
ACCESS LADDER TO PARAPET GUTTER
ACCESS LADDER TO PARAPET GUTTER
SCREEN NOTE
GRP ENCLOSURE
BIG FOOT FRAME
El. = +60.810 m
El. = +57.693 m
ESCAPE INTO CORE 9
FROM 3RD FLOOR
El. = +55.425 m
ESCAPE INTO CORE 9
FROM 2ND FLOOR
El. = +50.250 m
ESCAPE INTO CORE 9
FROM 1ST FLOOR
El. = +44.125 m
+38. 00
+37. 87
+37 724
+38. 00
+37. 925
+37 74
+36. 83
+36. 45
+36. 47
+36. 235
+36. 05
+35. 67
3. 252
2. 708
3. 563
2. 708
6. 48
5. 96
SCREEN NOTE
ENCLOSURE TO CORE 2
LADDER ACCESS TO PARAPET
El. = +60.810 m
El. = +56.580 m
El. = +53.115 m
+38. 06
+38. 27
+38.
9T
ROOF ELE
SCALE 1:100
10 M