© The creative content and information contained herein is the intellectual property of SWAN Projects. Any use and/or reproduction is expressly prohibited without our prior, written consent.

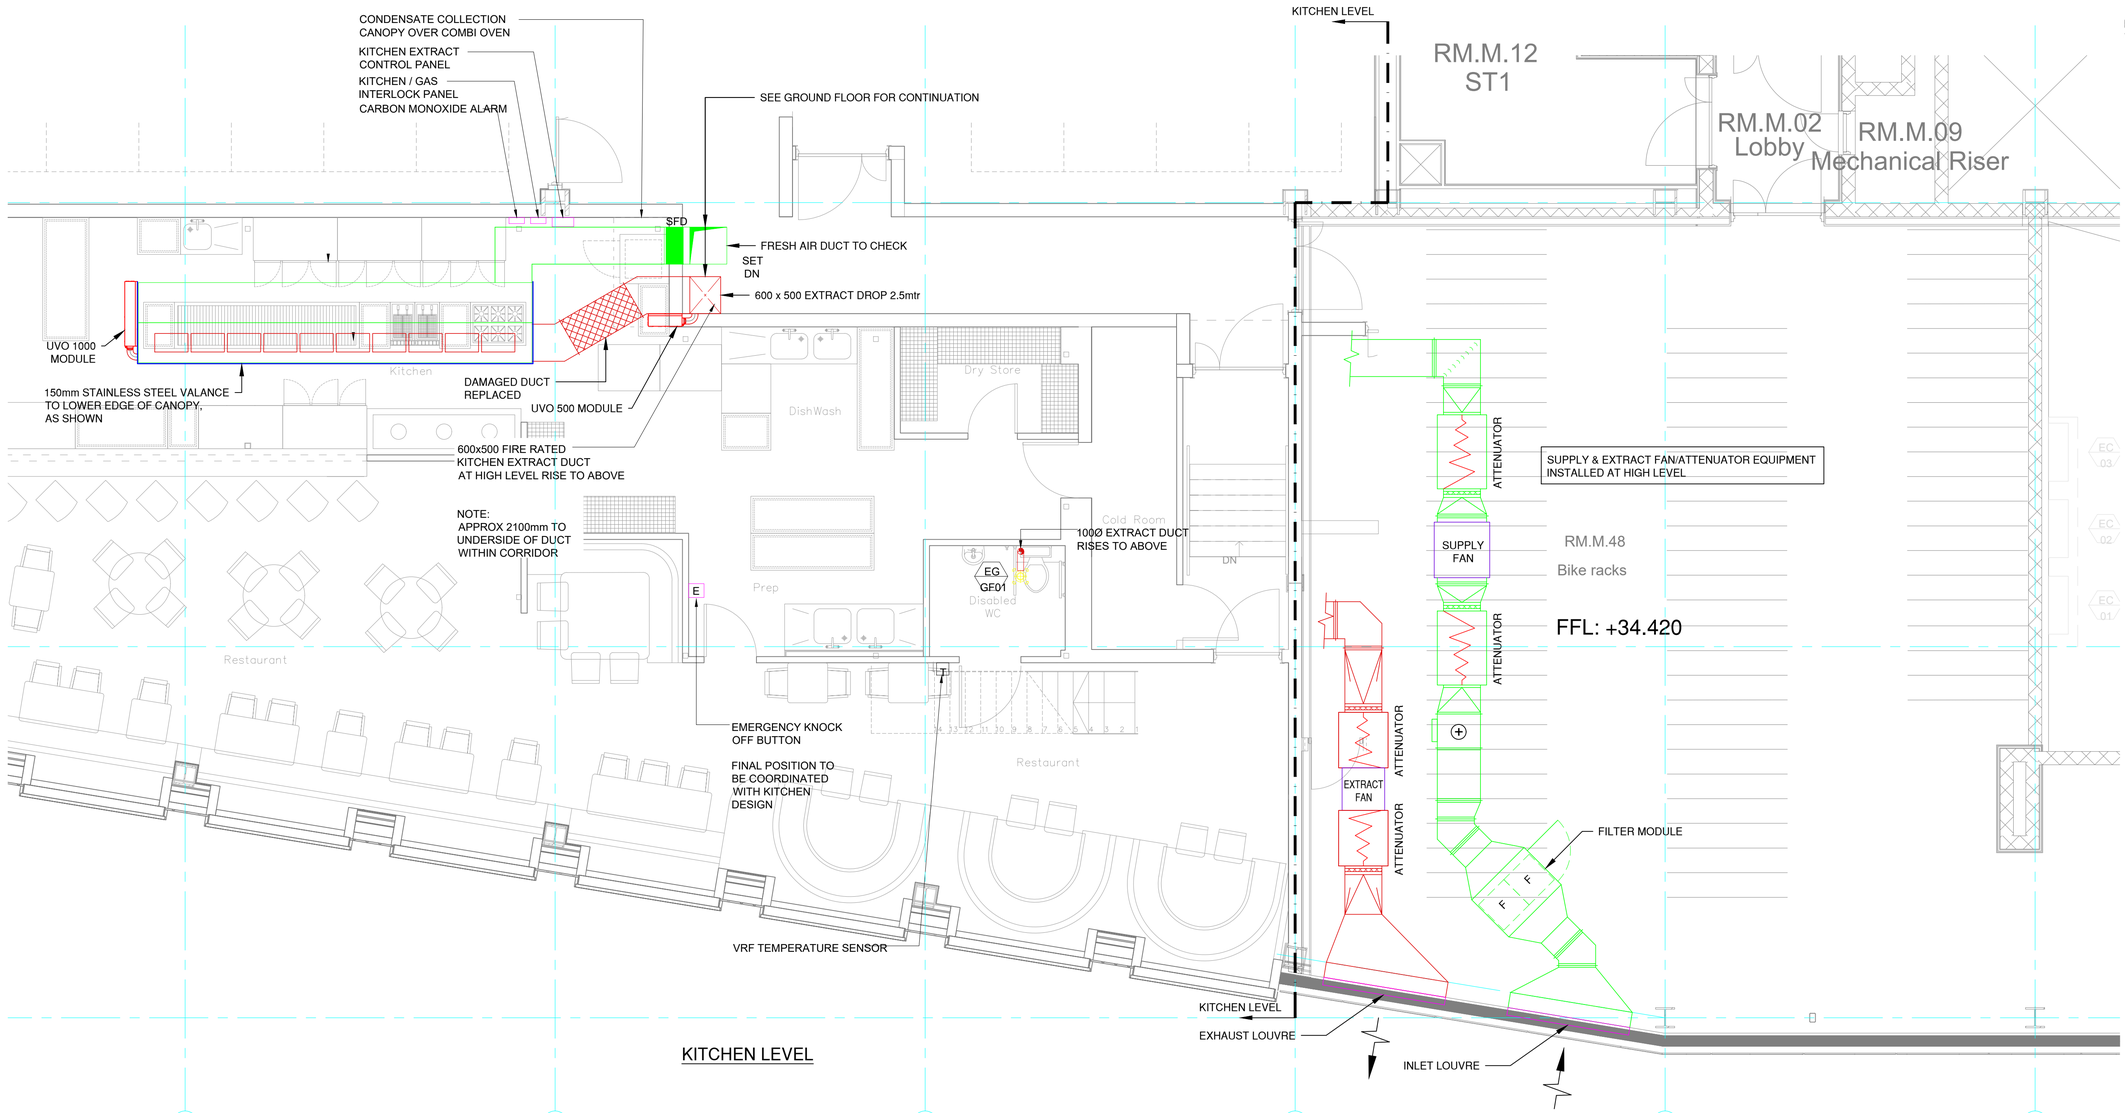

KITCHEN LEVEL

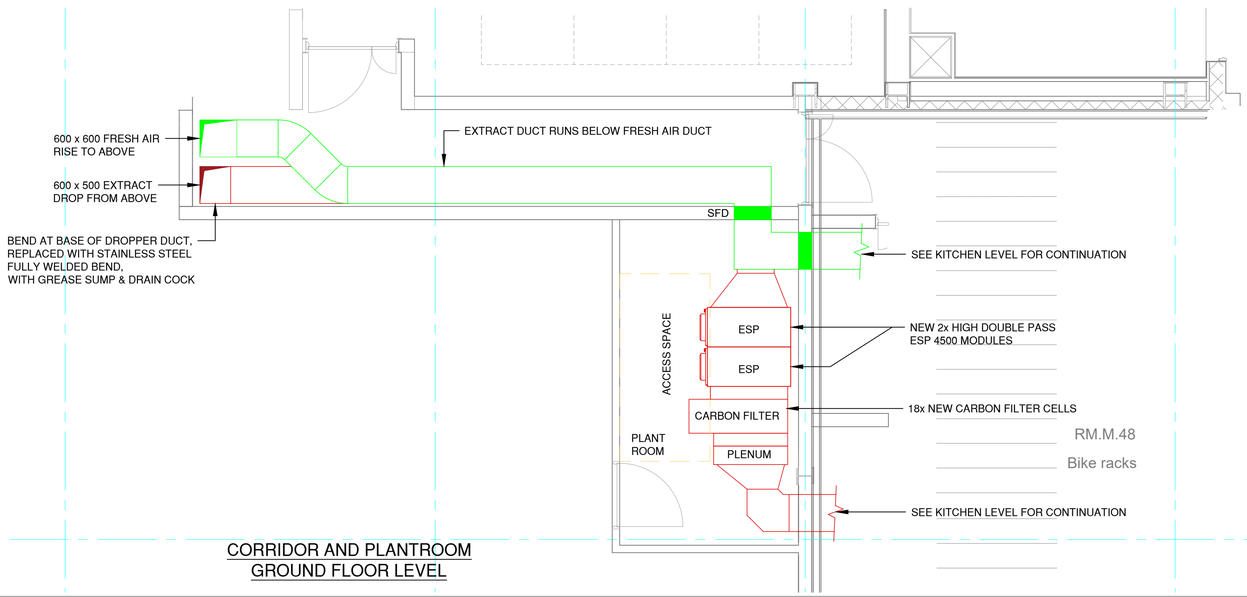

CORRIDOR AND PLANTROOM
GROUND FLOOR LEVEL

SCALE m 0 0.5 1.0 1.5 2.0 2.5 3.0 3.5 4.0 4.5 5.0
1:50

Rev	Date	Description	By
A	16.3.26	MADE AS FITTED	PAS

SWAN Projects

tel: 0161 300 3465 E mail: Info@swan-projects.com

Client	SIRLOIN STEAKLOUNGE LTD
Project	KITCHEN VENTILATION UPGRADE
Title	EXTRACT & FRESH AIR INSTALLATION AS FITTED, REFURBISHED
Scale	1:50
Date	11.2.2026
Drawn	PAS
Checked	
Drawing Number	C587/2
Rev	A

© The creative content and information contained herein is the intellectual property of SWAN Projects. Any use and/or reproduction is expressly prohibited without our prior, written consent.