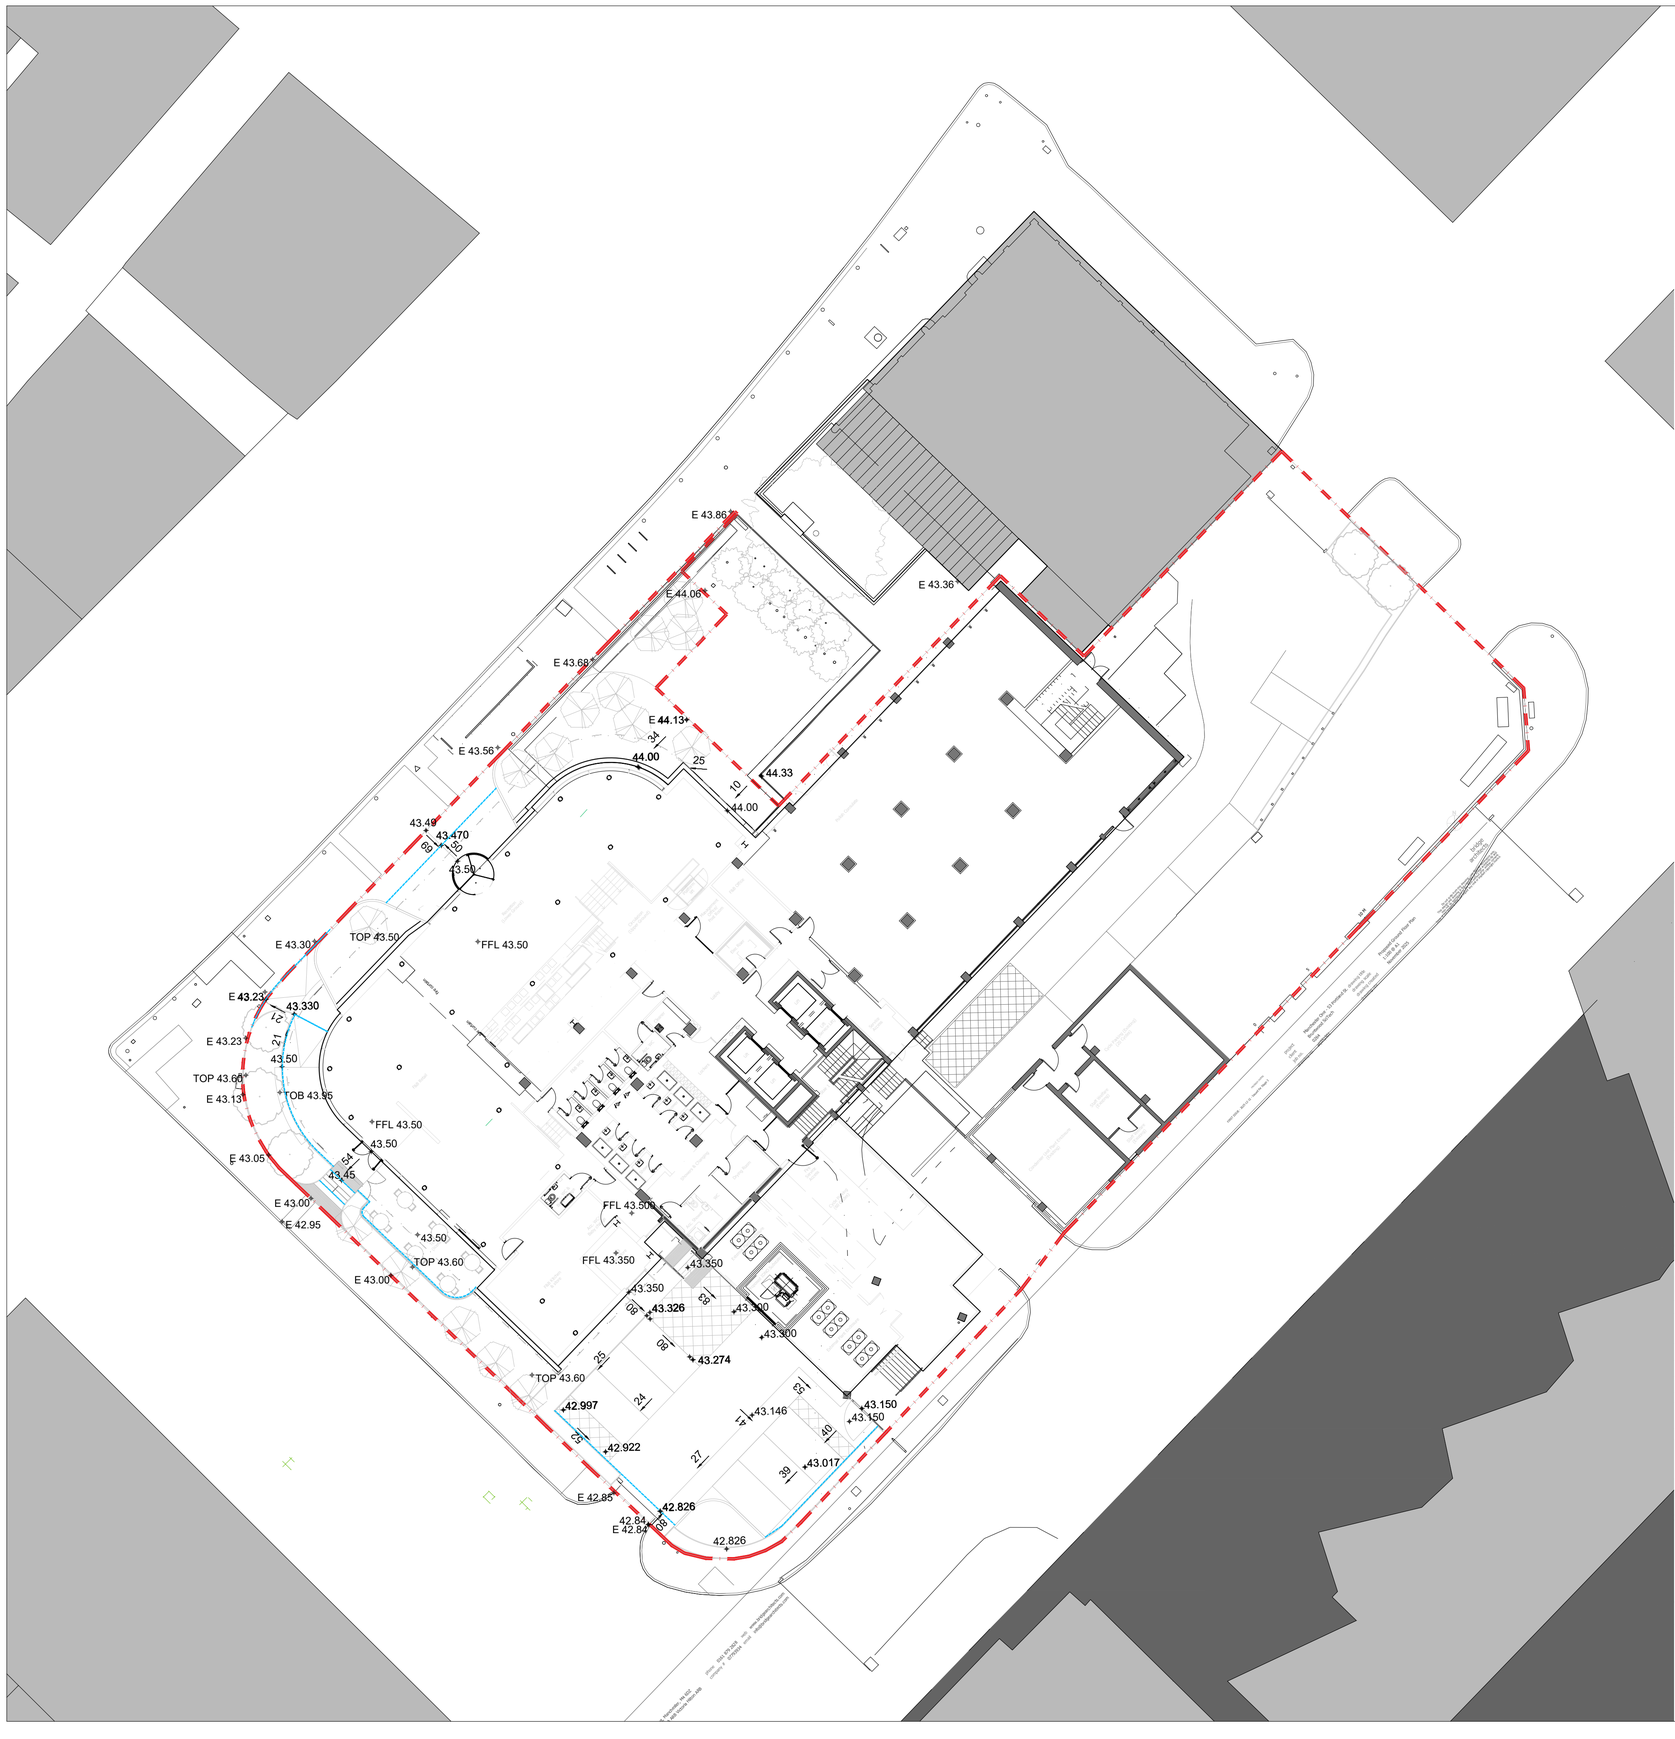


KEY

- INDICATIVE LOCATION OF SLOT/GULLY DRAINAGE
- PROPOSED LEVELS AND GRADIENTS (+43.50 / 43.00)
- TOP OF PLANTER LEVEL (TOP 00.000)
- TOP OF BENCH LEVEL (TOB 00.000)
- EXISTING LEVEL (E 00.000)

0 10m

North

No dimensions are to be scaled from this drawing.
All dimensions are to be checked on site.
Area measurements for indicative purposes only.

This drawing is the property of Exterior Architecture Ltd.
No part of the drawing may be reproduced in any manner without permission from Exterior Architecture Ltd.

Client
BRUNTWOOD

Rev	Description	Date
P02	BNG UPDATE	06.02.2026
P01	FIRST ISSUE	18.12.2025

EXTERIOR ARCHITECTURE
LONDON
Unit 17.2, The Leather Market, 11-13 Weston Street, London, SE1 3ER
MANCHESTER
Studio 537, The Royal Exchange, St Anns Square, Manchester, M2 7DH
E-MAIL office@exteriorarchitecture.com
WEB www.exteriorarchitecture.com

Project title
MANCHESTER ONE

Drawing title
LEVEL PLAN - GROUND FLOOR

Issued By	Manchester	T: 0161 850 8101	
Scale	1:200 @ A1	Drawn	EXA
Status	RIBA STAGE 3	Checked	EXA
Date	06.02.2026	Approved	EXA

Drawing number
25047-EXA-ZZ-GF-DR-L-00300

Revision
P02

P:\LONDON PROJECTS\2025\25047 MANCHESTER ONE\01 BIM\02 CAD\03 SHEET LAYOUT\01 RIBA 1-3 PLANNING\25047-EXA-ZZ-GF-DR-L-00300.DWG