




**Elevation - Type A (Opening Window Unit)**
**Scale 1:10**

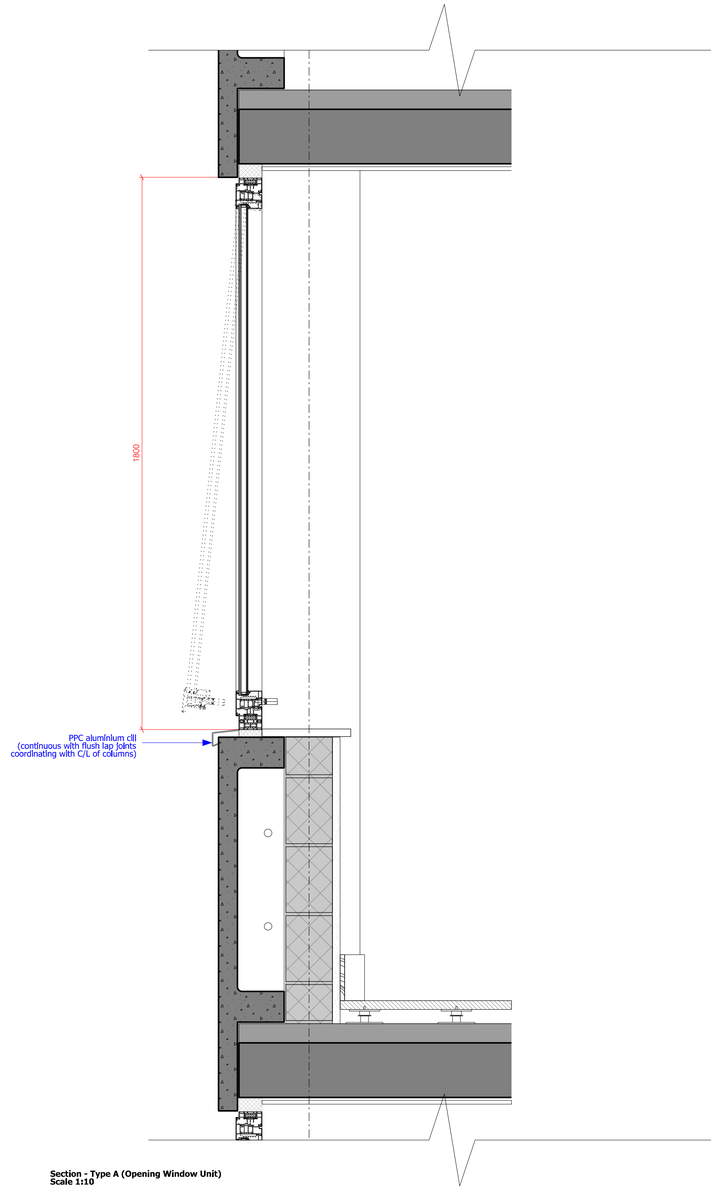


**Section - Type A (Opening Window Unit)**
**Scale 1:10**

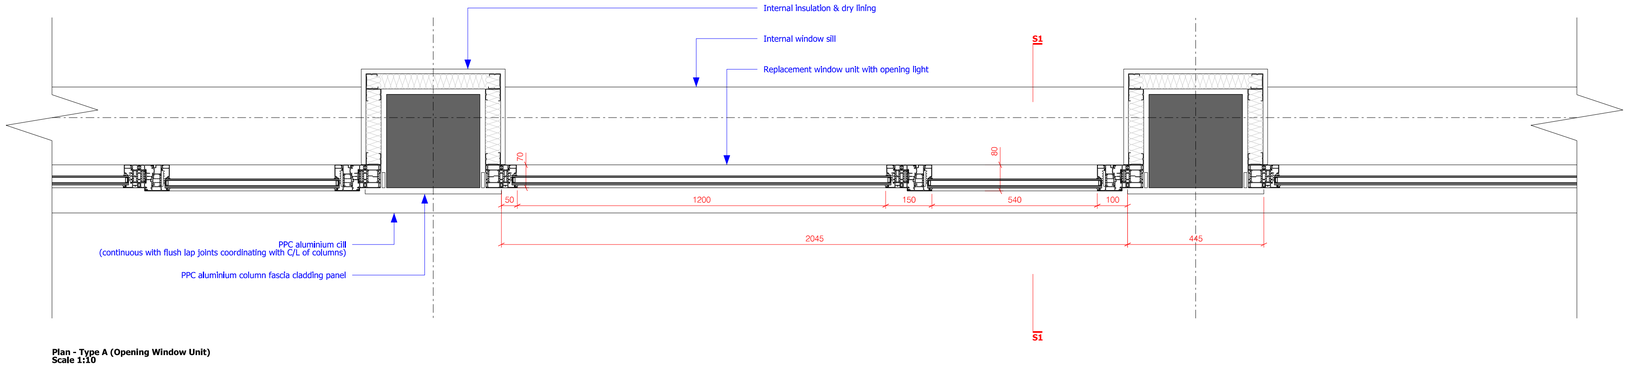


**Plan - Type A (Opening Window Unit)**
**Scale 1:10**

bridge
architects

**address** 14 Old Mill Street, Manchester, M4 6DZ
**directors** Russell Bridge RIBA ARB Victoria Hilton ARB
**phone** 0161 879 2828 **web** www.bridgearchitects.com
**company #** 07793934 **email** info@bridgearchitects.com

**revision notes**
FIRST ISSUE - 2026-02-04 - Issued for Planning

| | | | |
|---|---|---|---|
| **project** | Manchester One - 53 Portland St. | **drawing title** | Proposed Facade Study - Type A (Opening Window Unit) |
| **client** | Bruntwood SciTech | **drawing scale** | 1:10 @ A1 |
| **job no.** | 0264 | **drawing created** | October 2025 |
| **drawing no.** | al(05)340 | **drawing rev** | - |

bridge
architects

Do not scale from this drawing - use figured dimensions only.
This design and drawing is the copyright of Bridge architects ltd and may not be reproduced in any form without prior written consent.
Issue of the drawing does not import any real or implied copyright licence.