



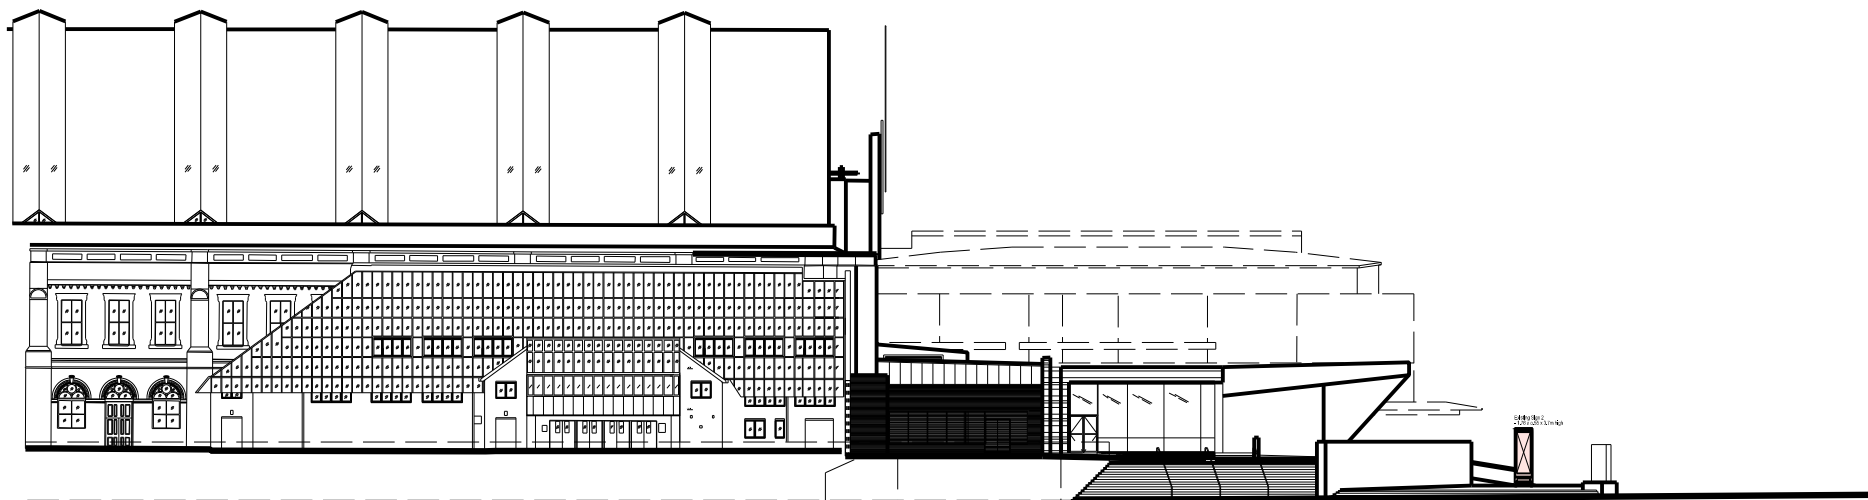

Lower Mosely Street Elevation 1:500

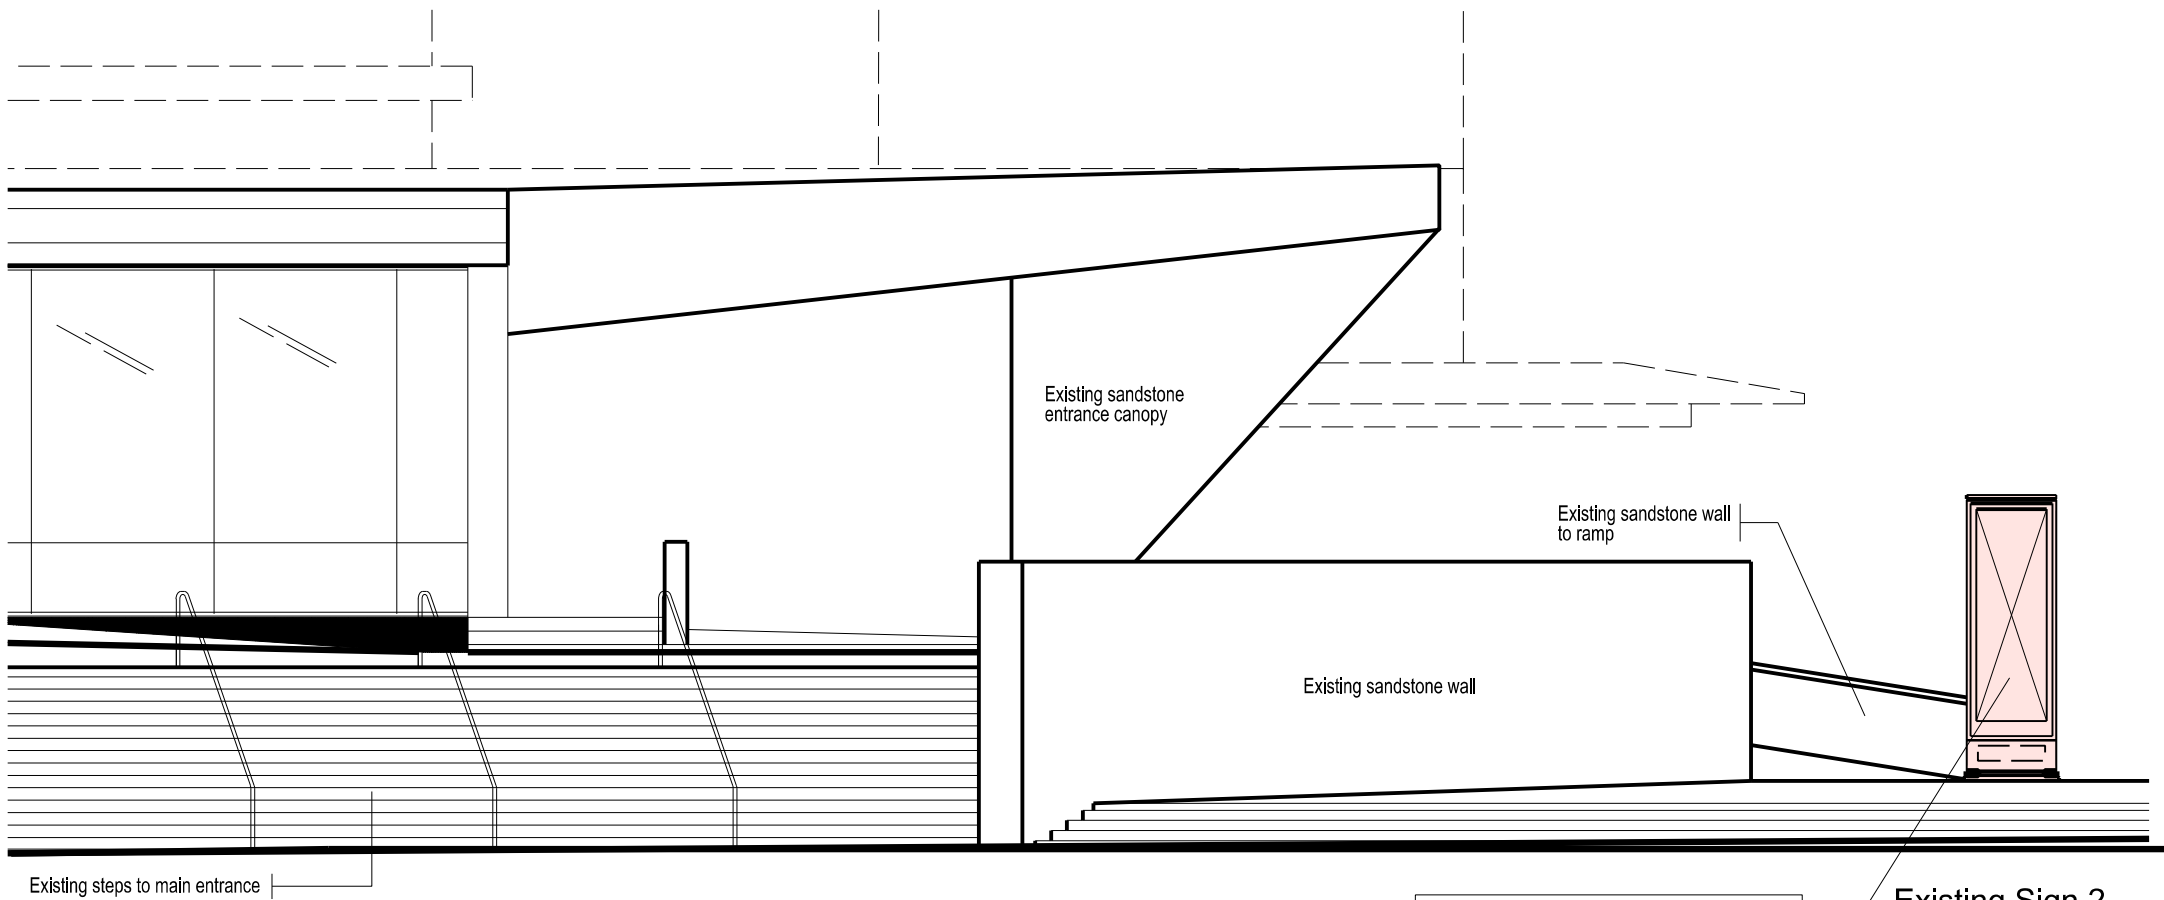

Lower Mosely Street Elevation 1:100

Do not scale this drawing
All given dimensions are in millimetres
Architect to be notified of discrepancies in figured dimensions
Contractors must check all dimensions from site

This drawing is copyright and is for use on this site only

Amendments			
No		Prep	Date
A	Reference to animated illuminated display removed.	MJB	10.04.26

Project
Manchester Central

Title
Signage Elevation (2 of 2)

Job No. 6688 Drawing No. 310 - 2

Amendment: Scale @A3. 1:200

A							
---	--	--	--	--	--	--	--

Status **INFORMATION**

Auth MJB Date January 2026

TAYLORDESIGN
architects

www.taylor-design.co.uk
Nordlife House, Station Road, Wilmslow, Cheshire SK9 1BU
t 01625 528181 e office@taylor-design.co.uk