



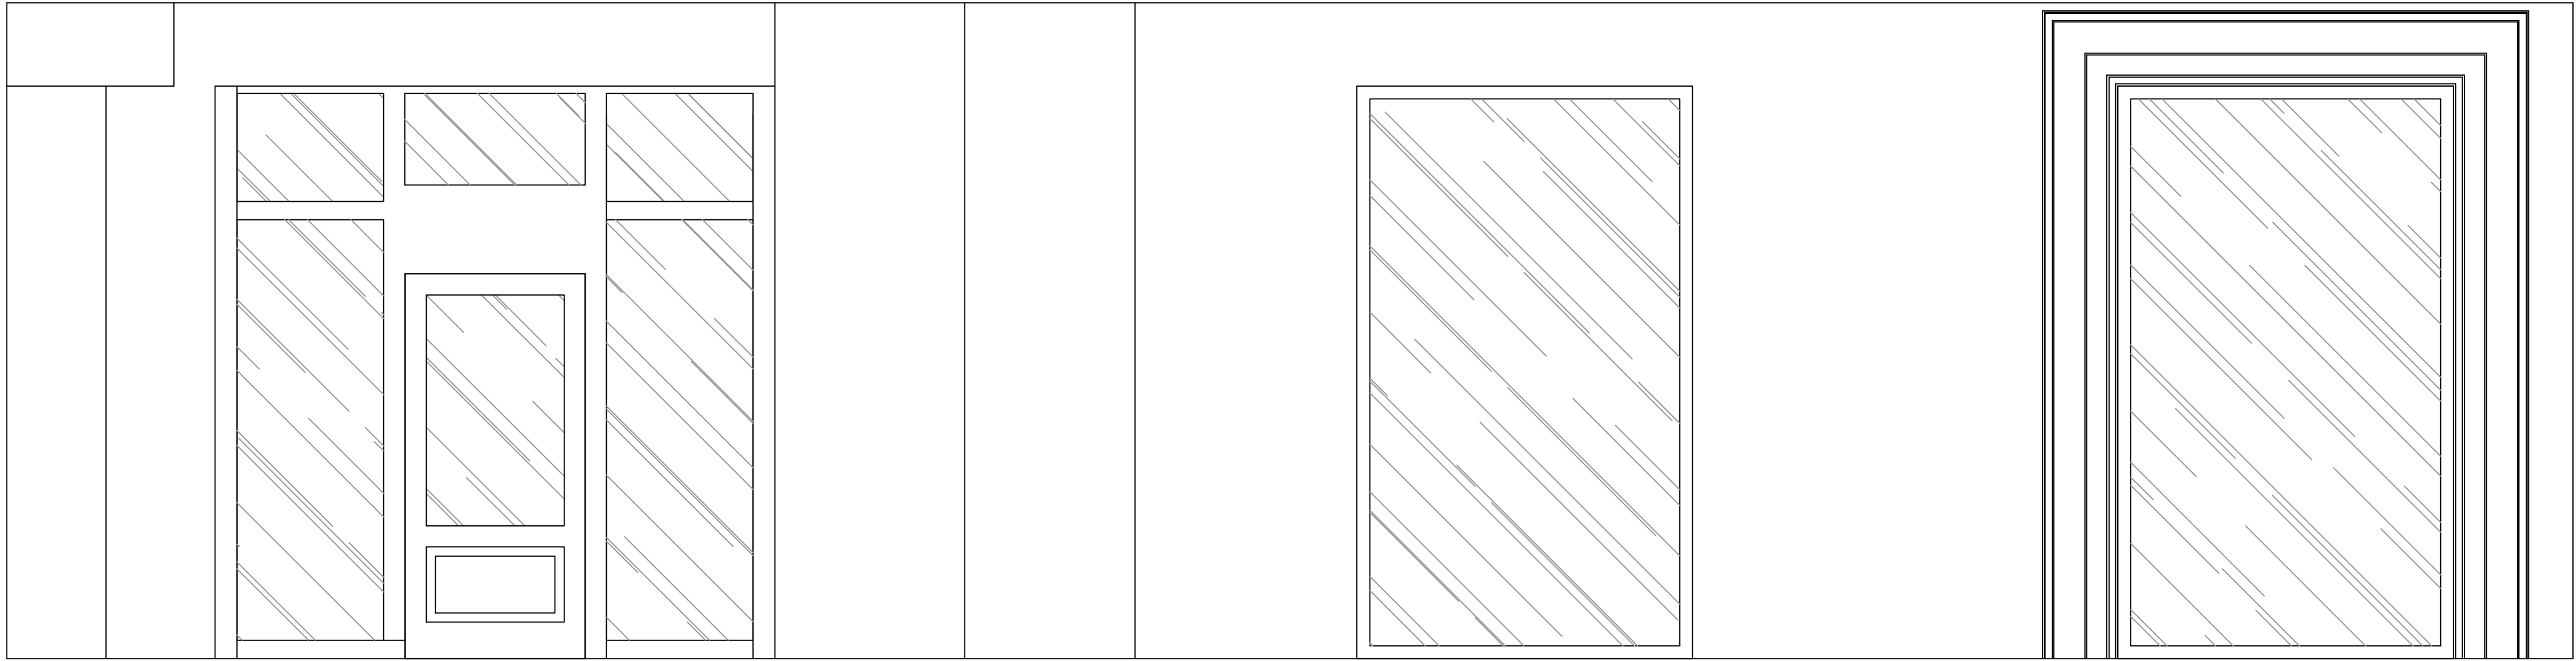

AA Section AA - As Existing
Scale: 1:25@A1



BB Section BB - As Existing
Scale: 1:25@A1

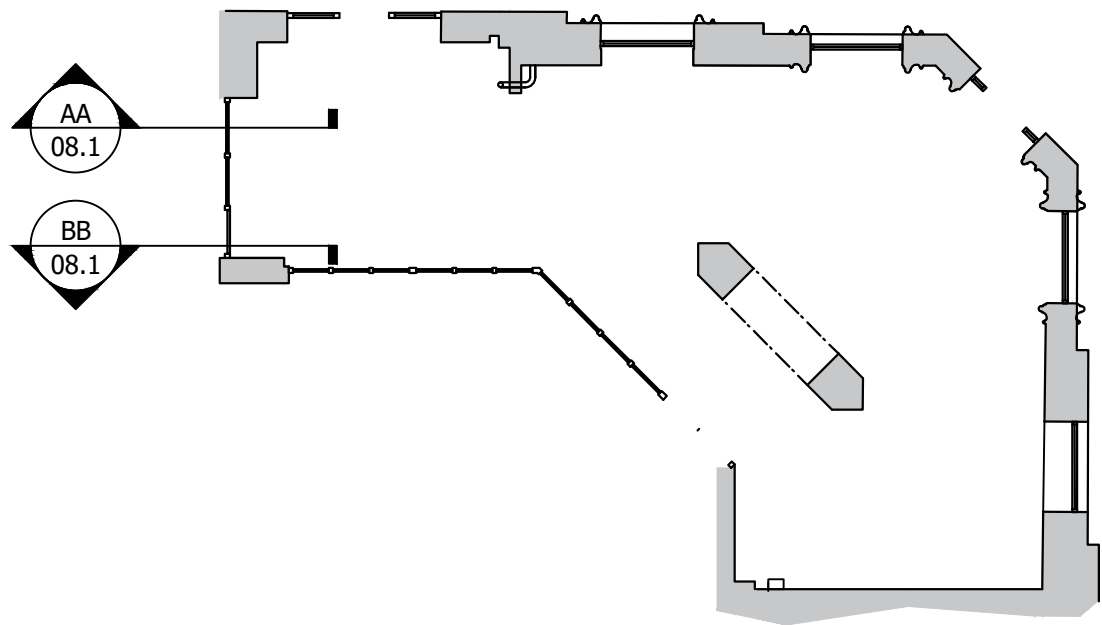

REVISION	DATE	DETAILS
PROJECT		
Unit 3 Sunlight House Manchester		
FLOOR		
Ground Floor		
DRAWING TITLE		
Internal Section AA & BB		
SCALE 1:50	PAPER SIZE A1	REVISION A
DRAWING NUMBER 7063-EX08.1	DATE 27.11.25	STATUS L1
DRAWN BY SE	 arch@designtime.com www.designtime.uk.com	
2-Work, 7 Culter Mill Tilkeyard North WF1 5FY		