


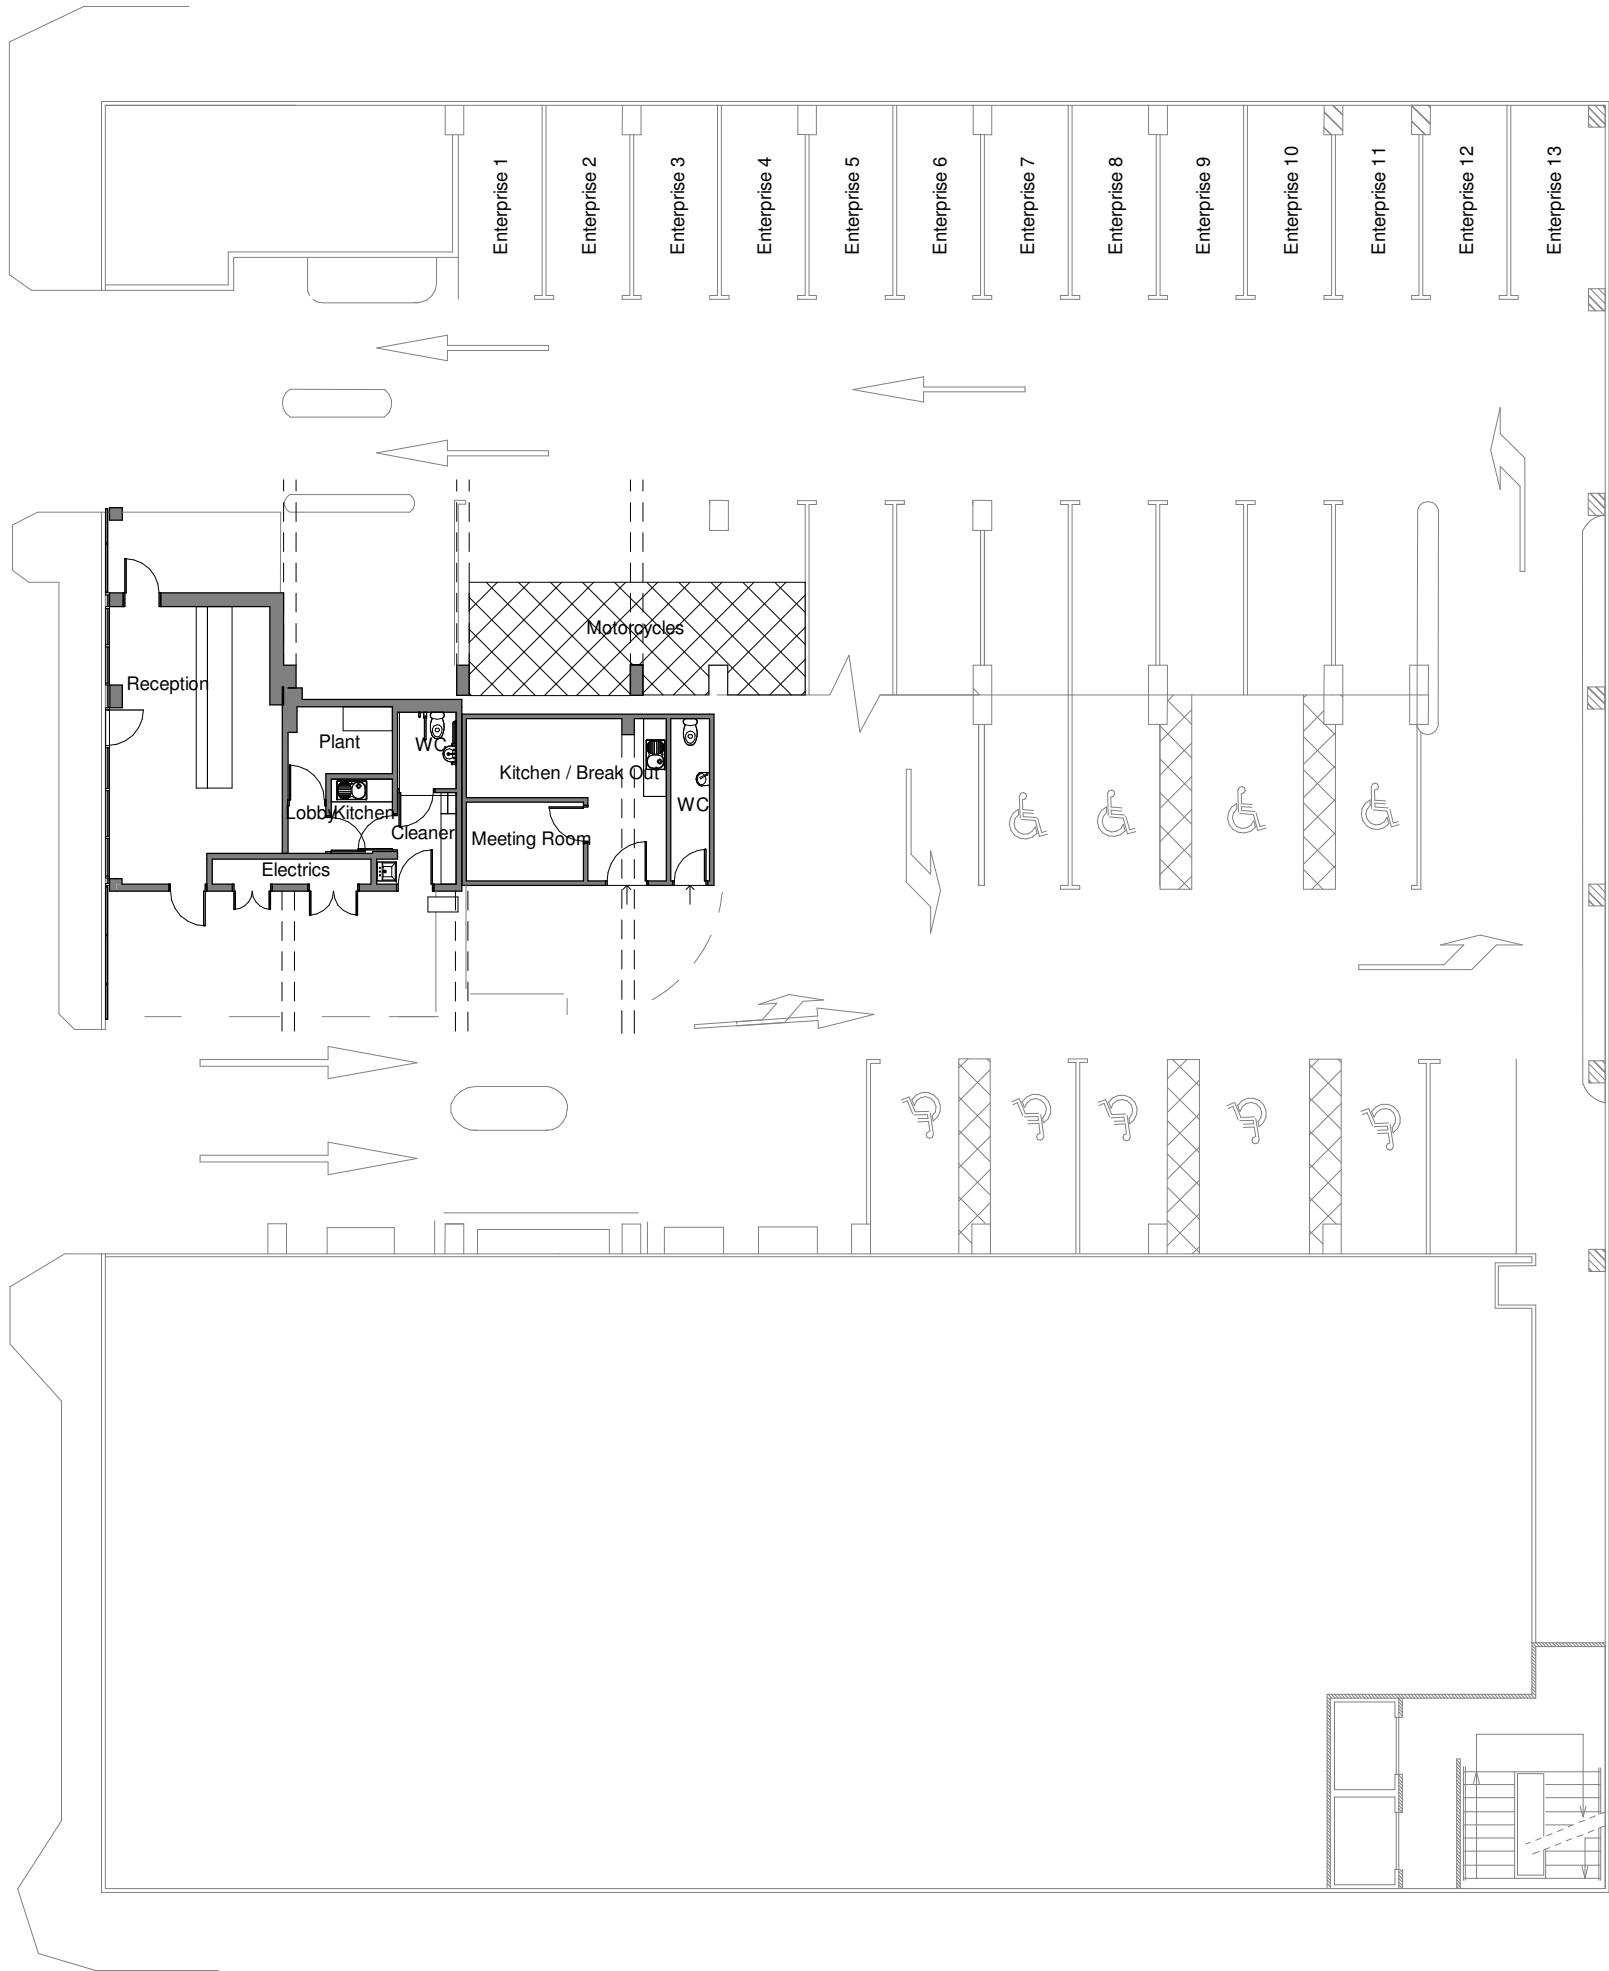

© COPYRIGHT
This drawing remains the copyright of Gareth King Architects Limited and may not be reproduced in any form without written consent.

The Contractor shall check and verify all dimensions and conditions on site and report any discrepancies before commencing.

A	28/10/25	Updated to comments
Rev	Date	Amendment

Client DDA Projects / Enterprise Holdings

Project Ground Floor, Car Park Level,
1 Chatham St, Manchester M1 3AY

Drawing Proposed Site Plan

Ref. 25037-1006-A

Date	24/10/25	Scale	1 : 200 @ A3
------	----------	-------	--------------

Status	Design	Planning	Tender	Construction	As Built

Gareth King Architects

56 Welman Way Altrincham WA15 8WD	07812 346 283 gk@garethkingarchitects.com www.garethkingarchitects.com
---	--