






Proposed Garages Conversion - South East (Front) Elevation

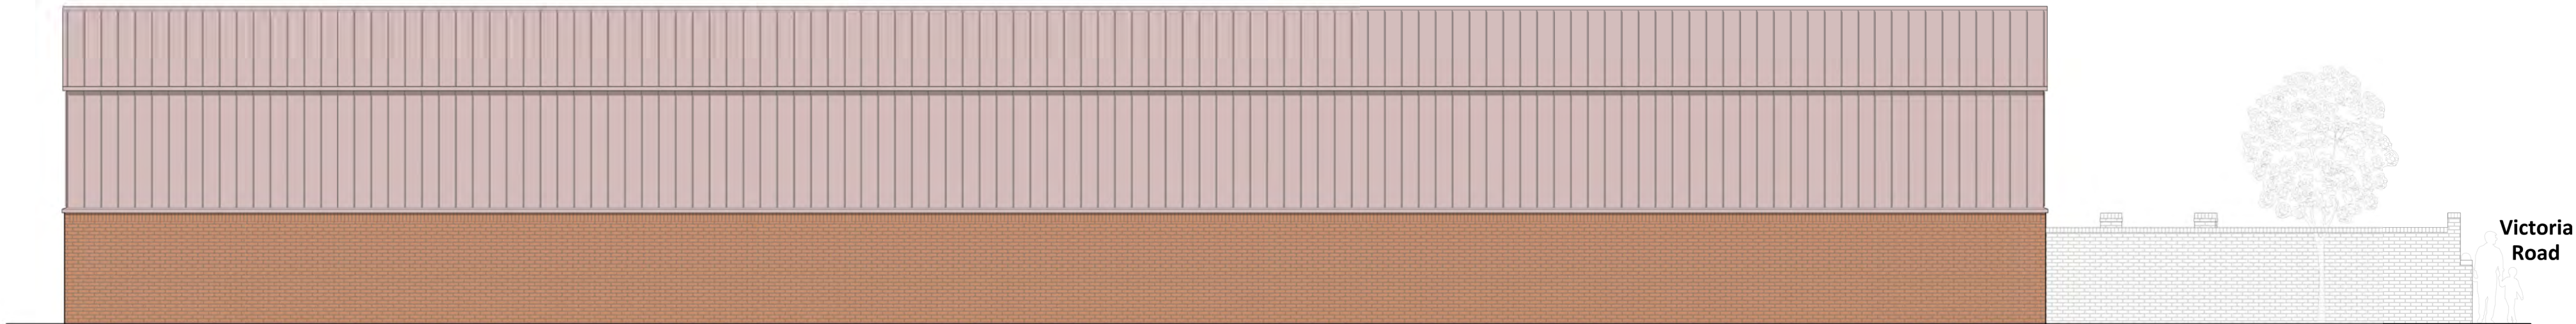

Proposed Garages Conversion - North West (Rear) Elevation

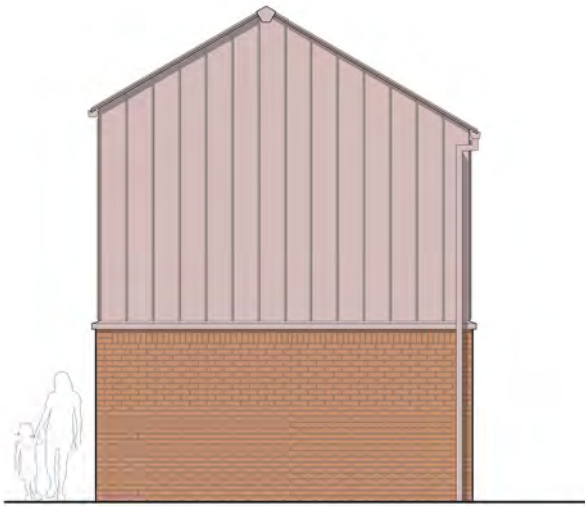

Proposed Garages Conversion - North East (Gable 02) Elevation

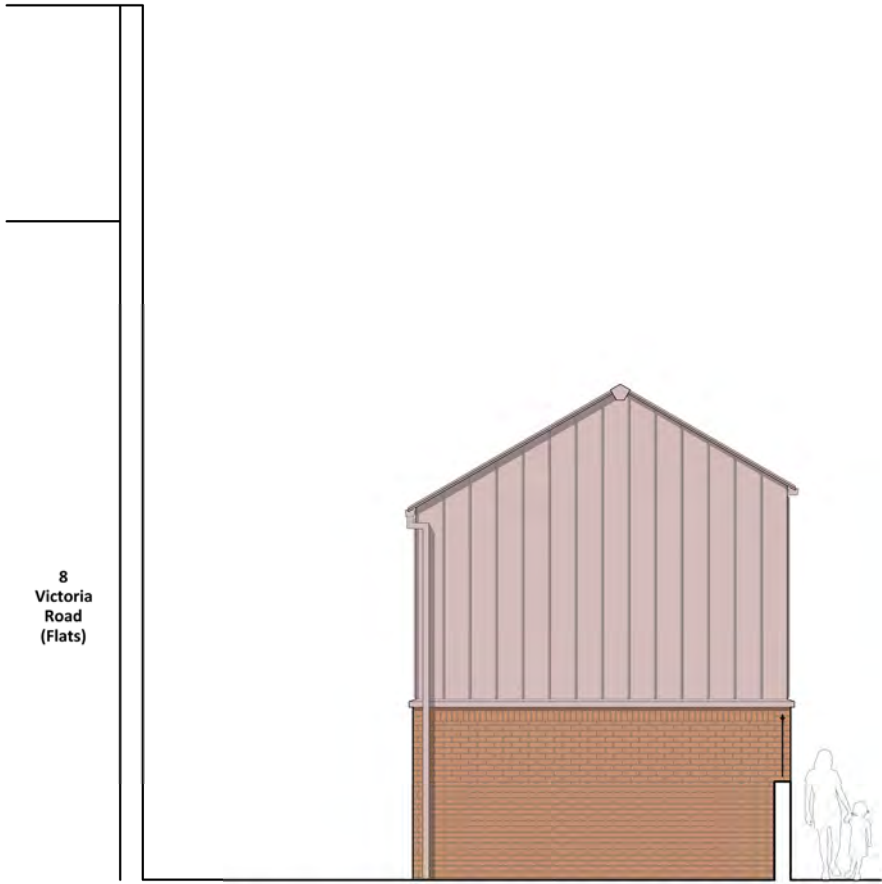

Proposed Garages Conversion - South West (Gable 01) Elevation

REV	DATE	AMENDMENT	BY	CHKD
B	26/03/2026	Entrance wall ammended	EK	MB
A	25/03/2026	Material notes added	EK	MB

HNA architects
Architecture | Planning | Design

PROJECT:	Agnes Court, Wilmslow Rd/Victoria Rd, Manchester			
CLIENT:	-			
DRAWING:	Garages Conversion - Proposed Elevations			
DRAWN BY:	EK	CHECKED BY:	MB	CREATED: 26/03/2026
STATUS:	Planning		DRAWING No: 1497-P-201	SCALE: 1:100 @ A2
				REVISION: B

DO NOT SCALE.
COPYRIGHT REMAINS WITH HNA ARCHITECTS Ltd.
TEMPLE WORKS, TEMPLE STREET, OLDHAM, OL1 3NJ
TEL: 0161 688 1820
E-MAIL: info@hna-architects.co.uk

RIBA
Chartered Practice