


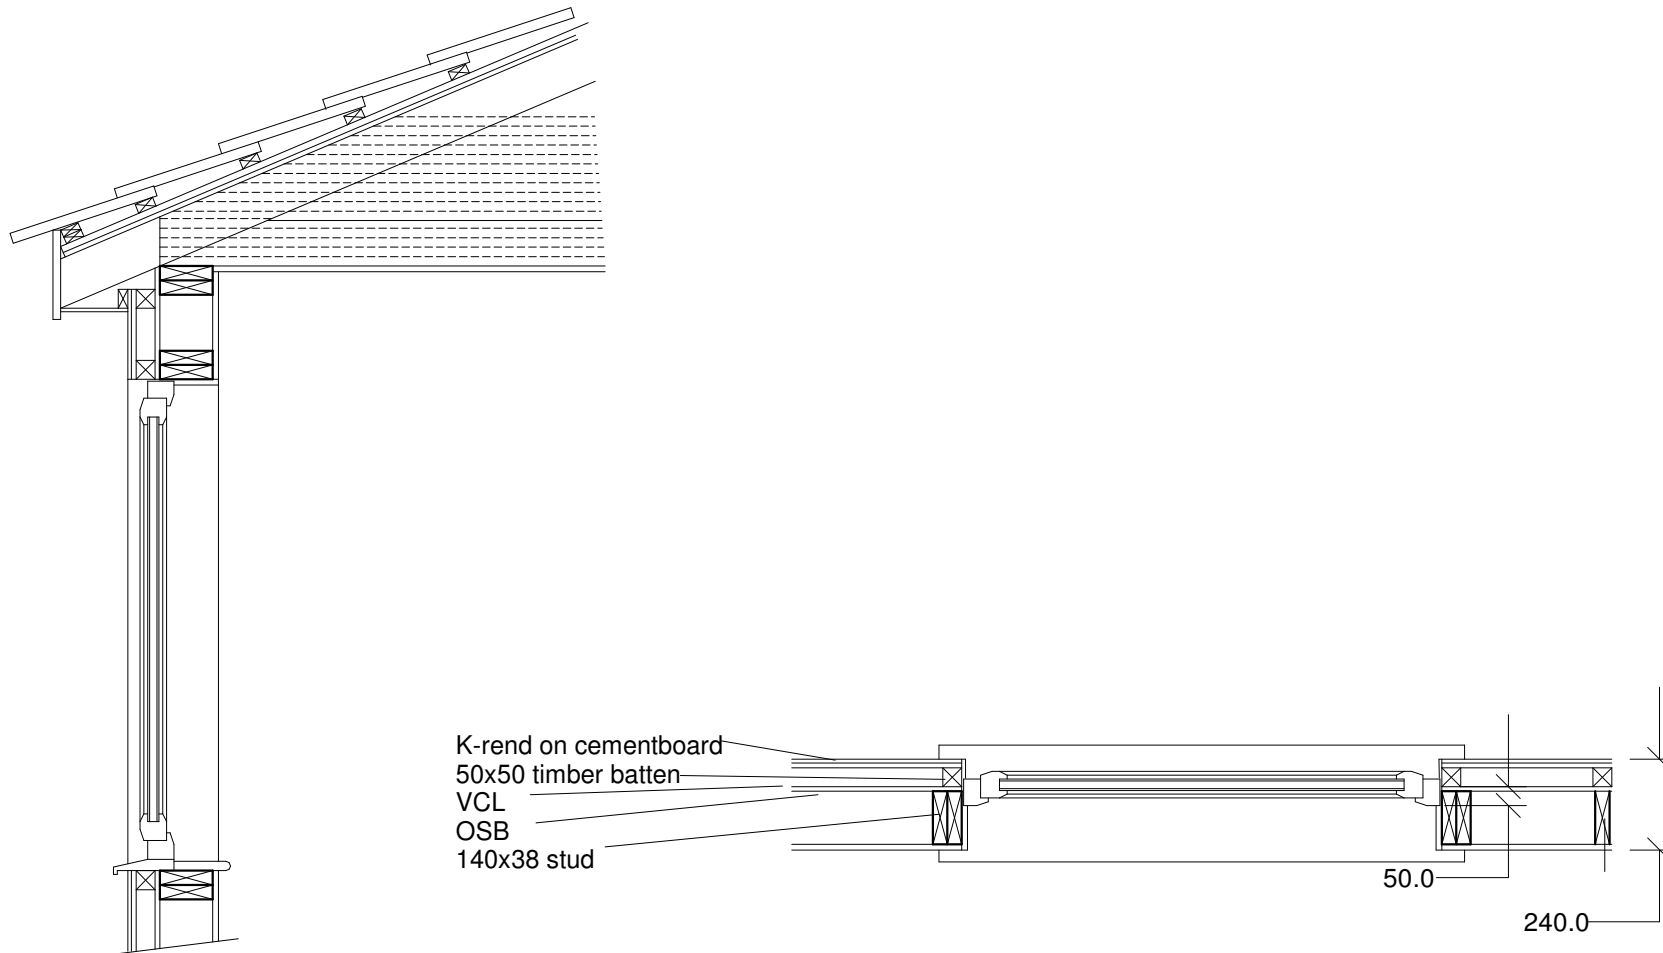

Section Through Typical Window and External Wall

0824/01/54

design24

Window & Wall Details
 design24 design & build
 20 granville road, timperley,
 design24uk@outlook.com
 07970 765968