
CEILING PLAN AS PROPOSED

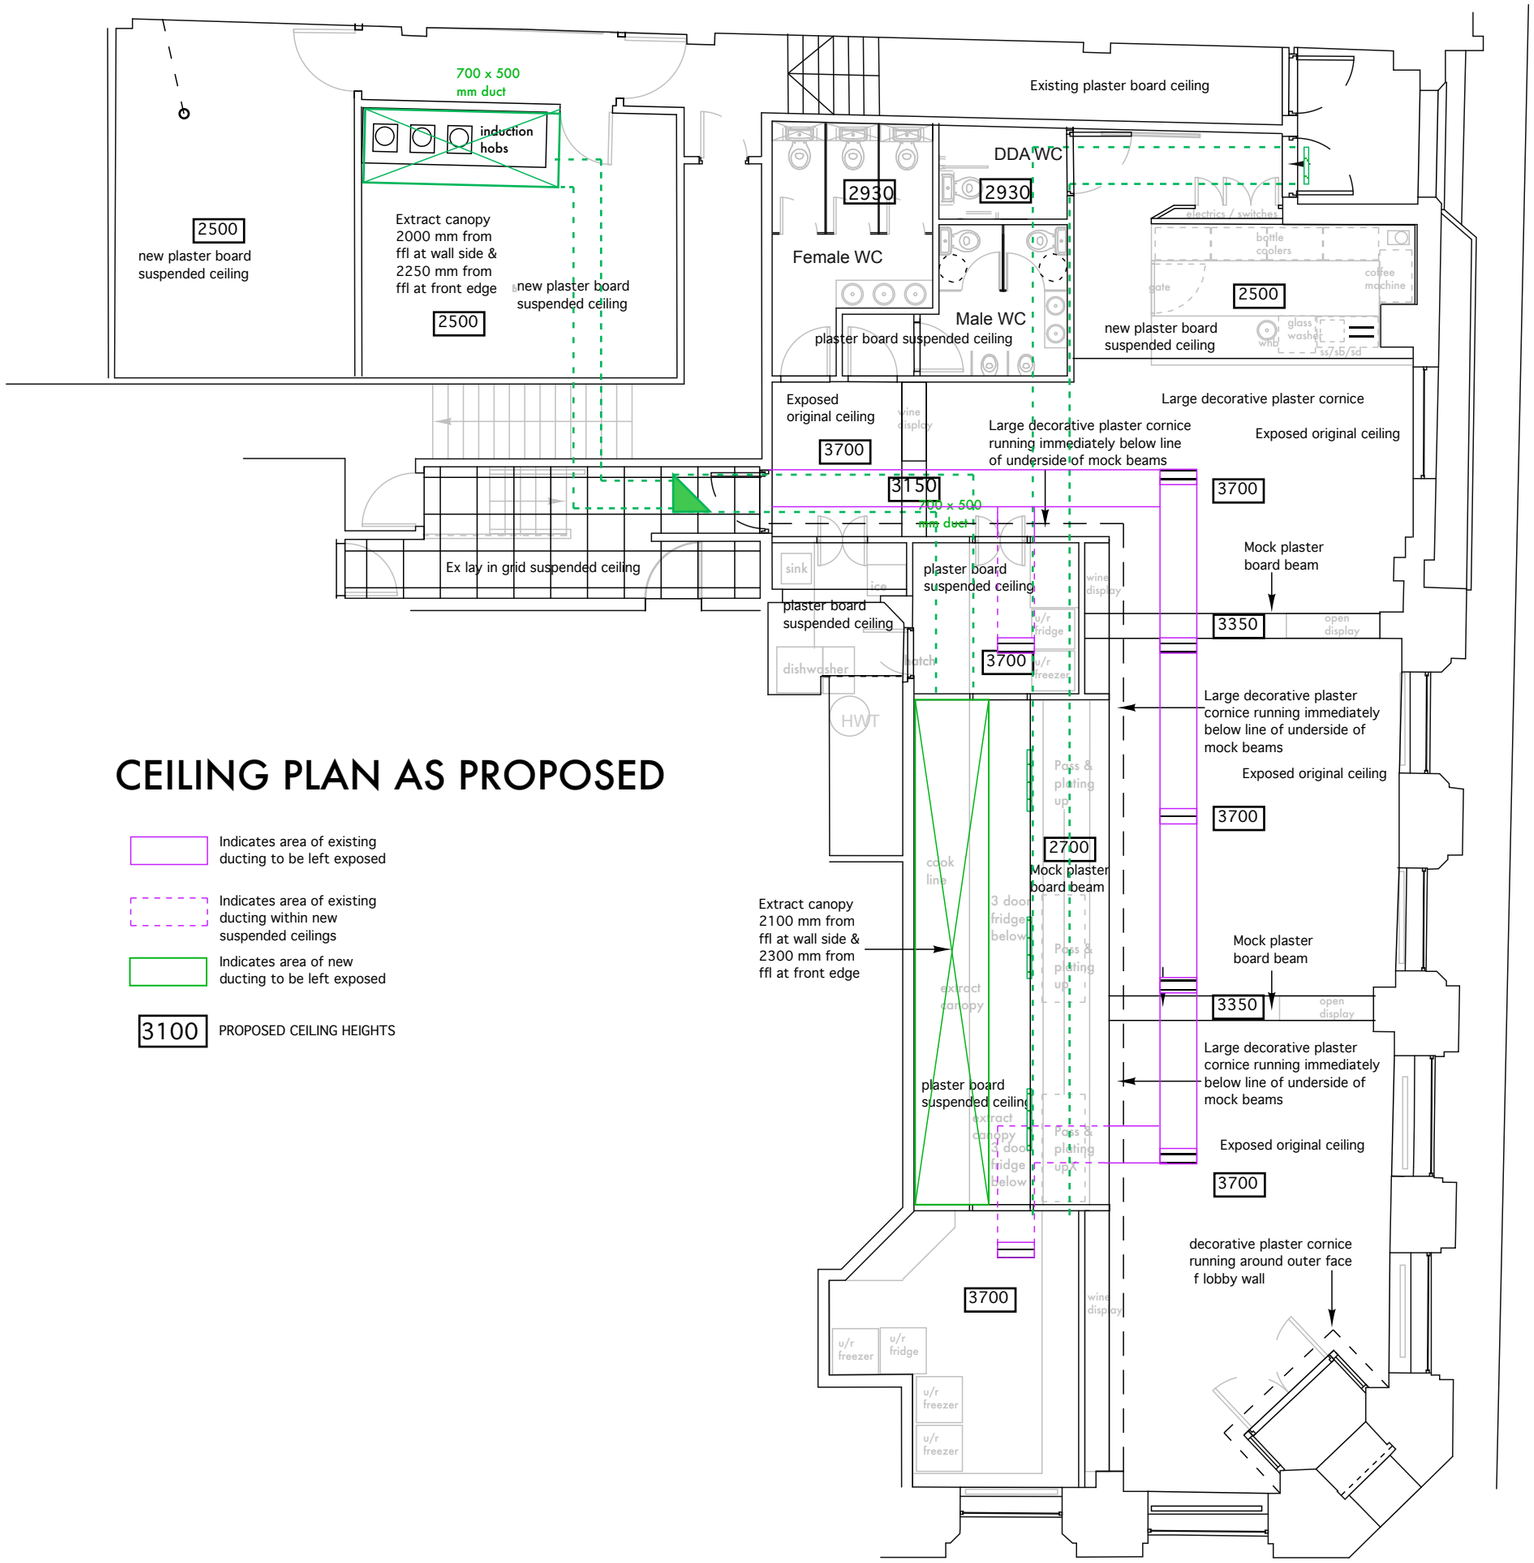

Indicates area of existing ducting to be left exposed

Indicates area of existing ducting within new suspended ceilings

Indicates area of new ducting to be left exposed

3100 PROPOSED CEILING HEIGHTS

Spring Gardens

Concert Lane

0m 10m

SEVERINO DESIGNS : tel :07903 824968

CLIENT : Nico Simeone

PROJECT: Six by Nico, Spring Gardens Manchester

DRWG No. SDL 106.04 PL Rev:

Drawing - Proposed Ceiling Plan

Scale : 1:50 @ A1 - 1:100 @ A3