




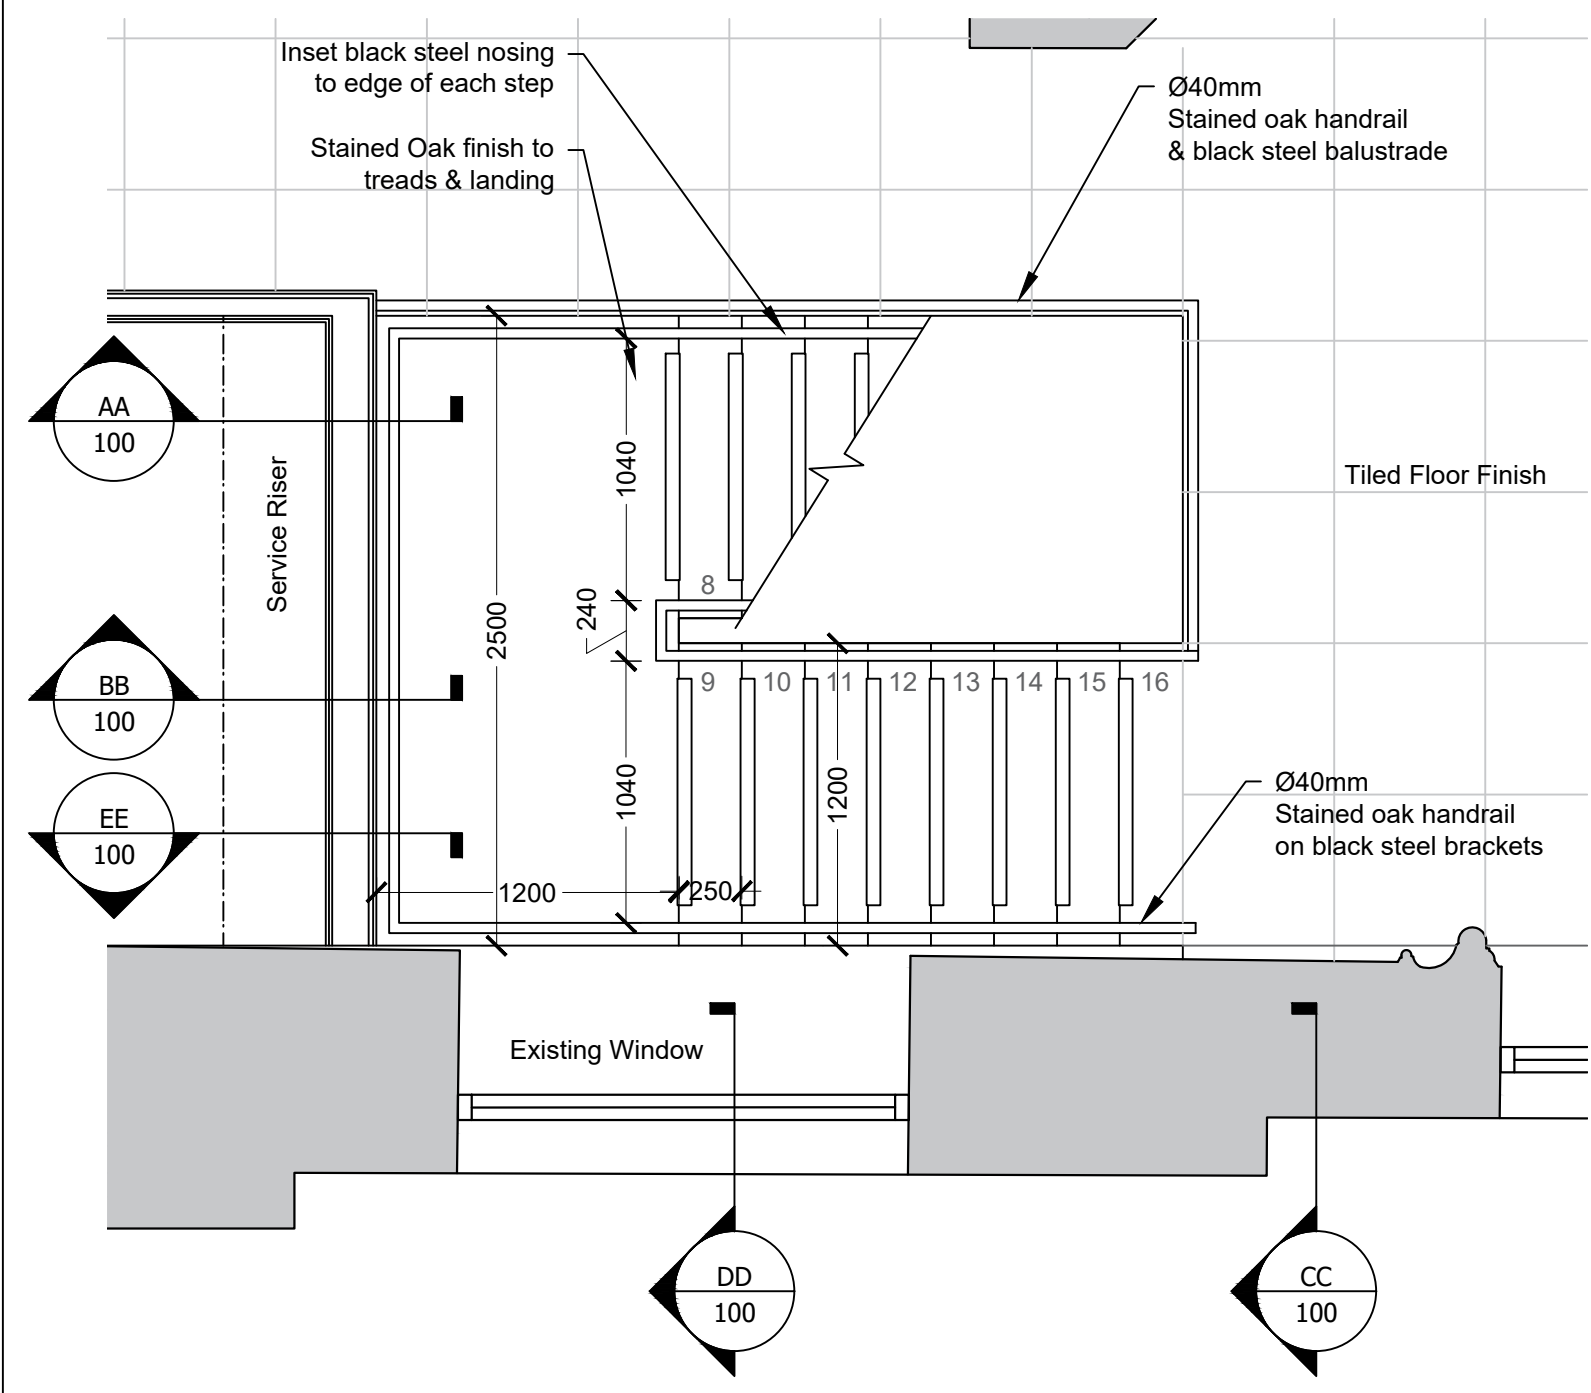


100 Ground Floor | Staircase Plan Scale: 1:30@A1

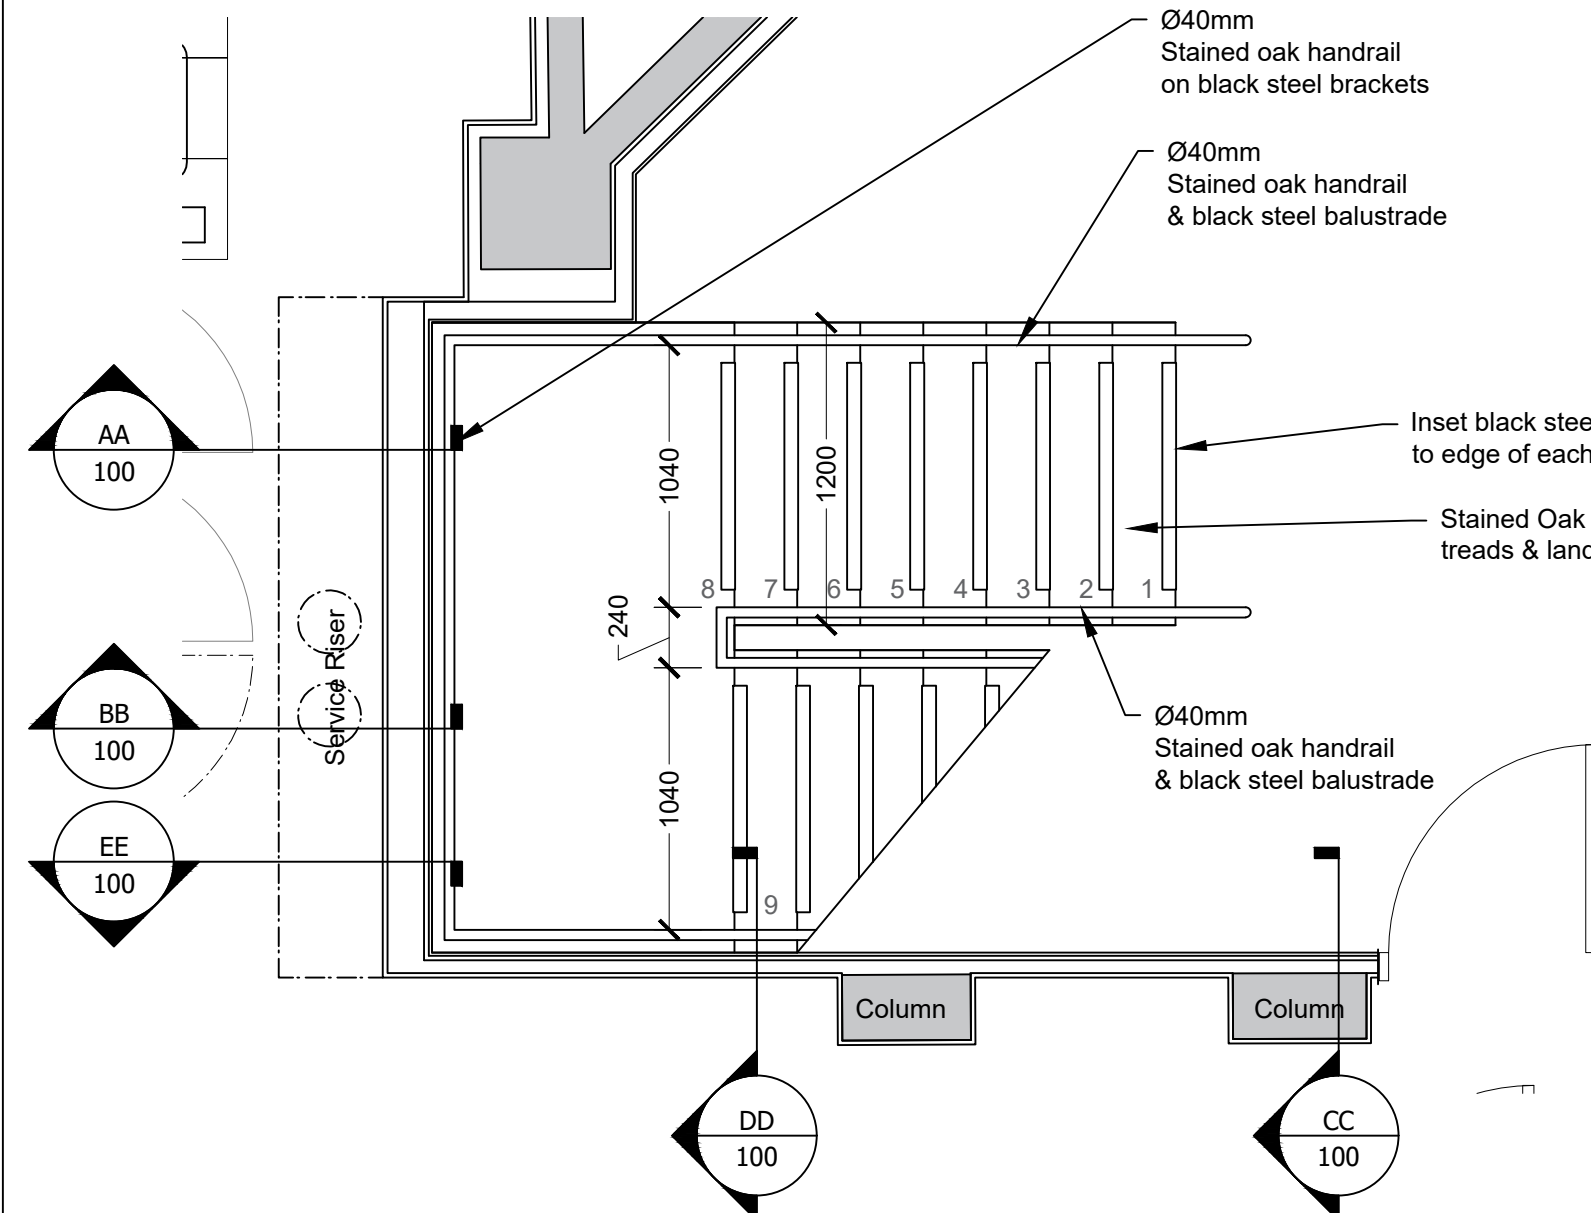


100 Basement | Staircase Plan Scale: 1:30@A1

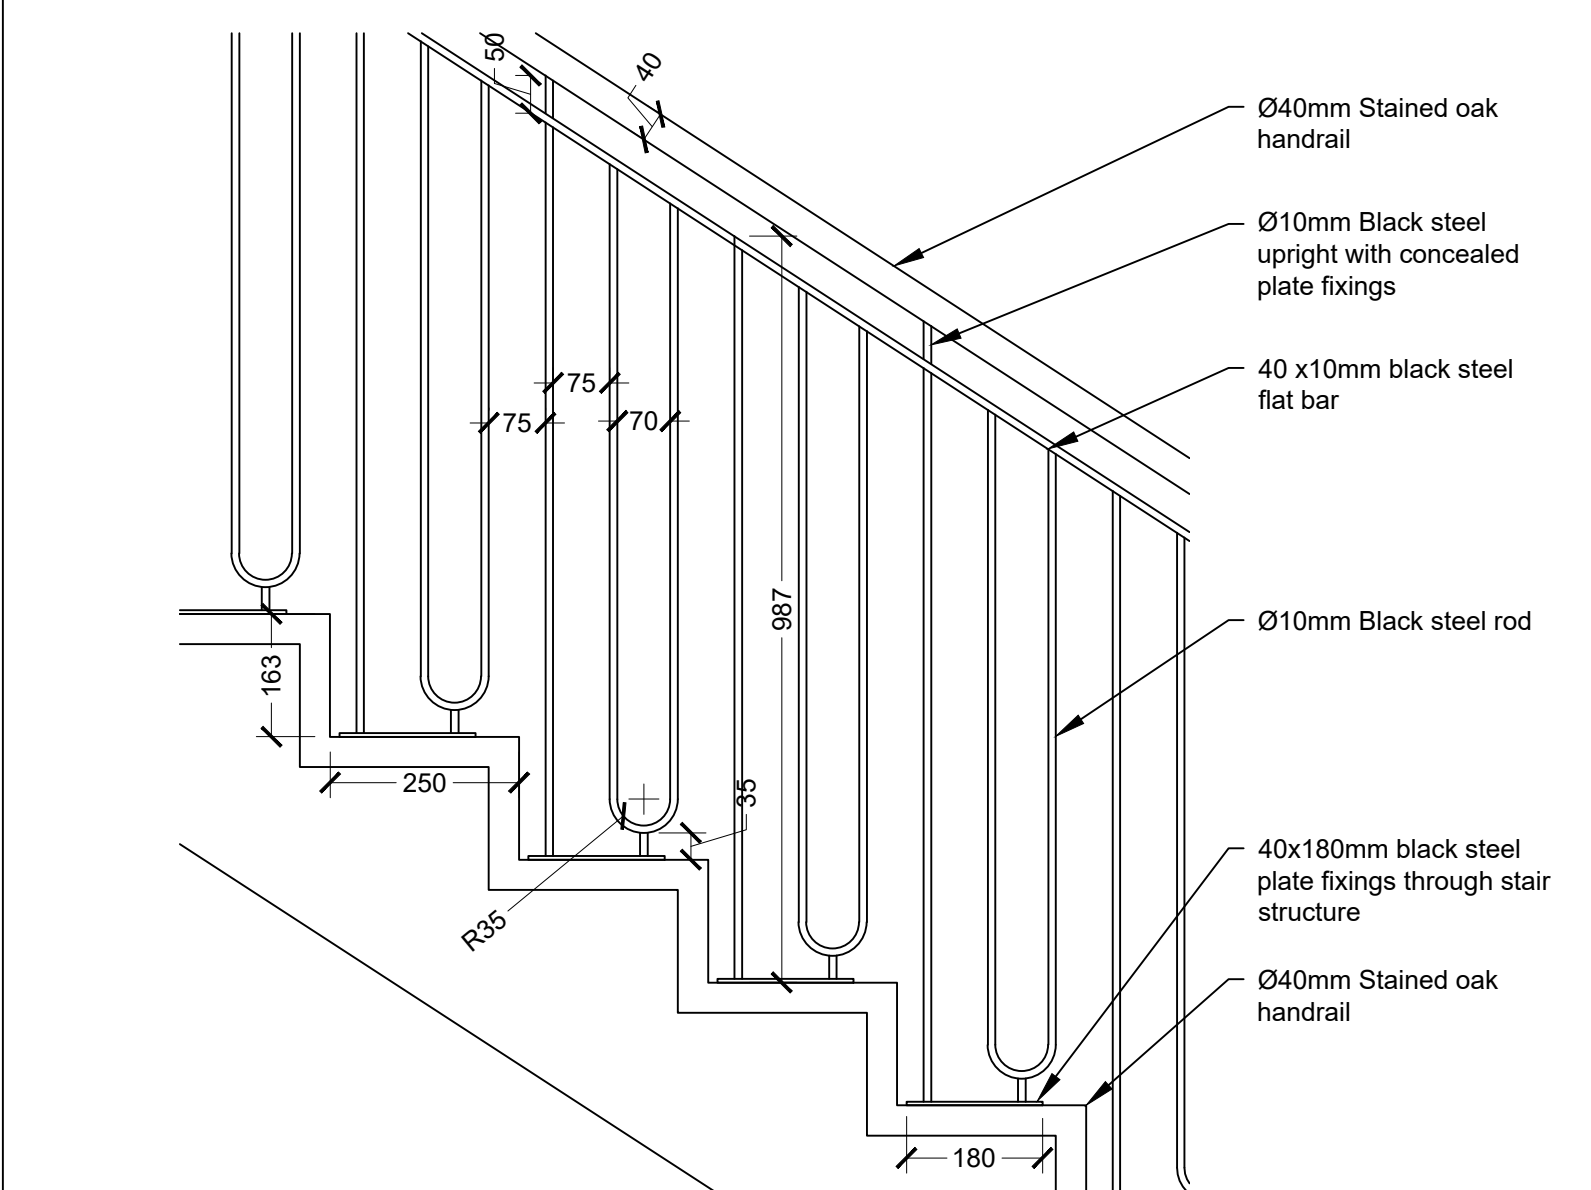


D01 Balustrade Detail Scale: 1:10@A1

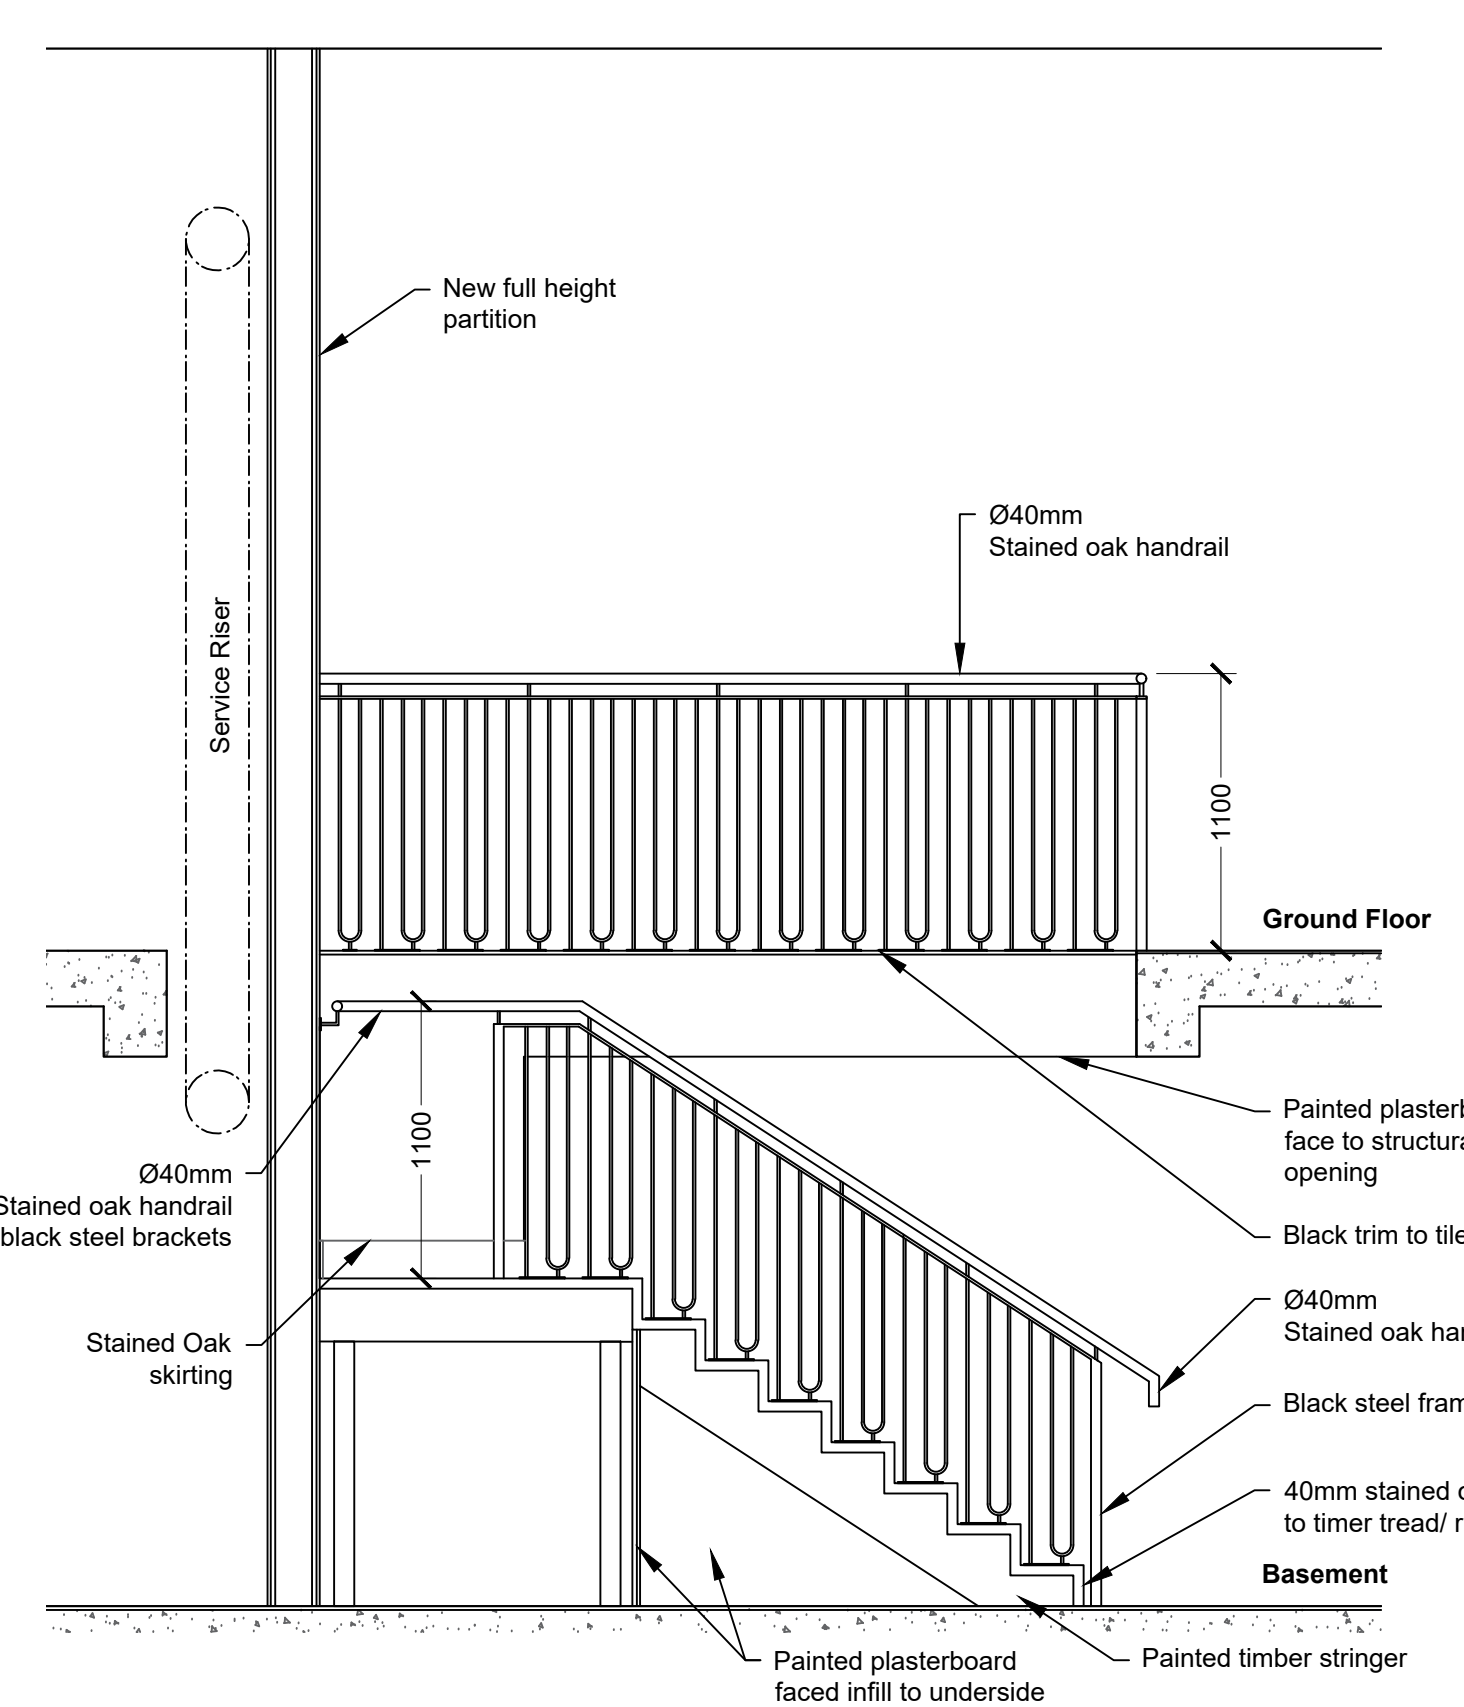


AA Section AA Scale: 1:30@A1

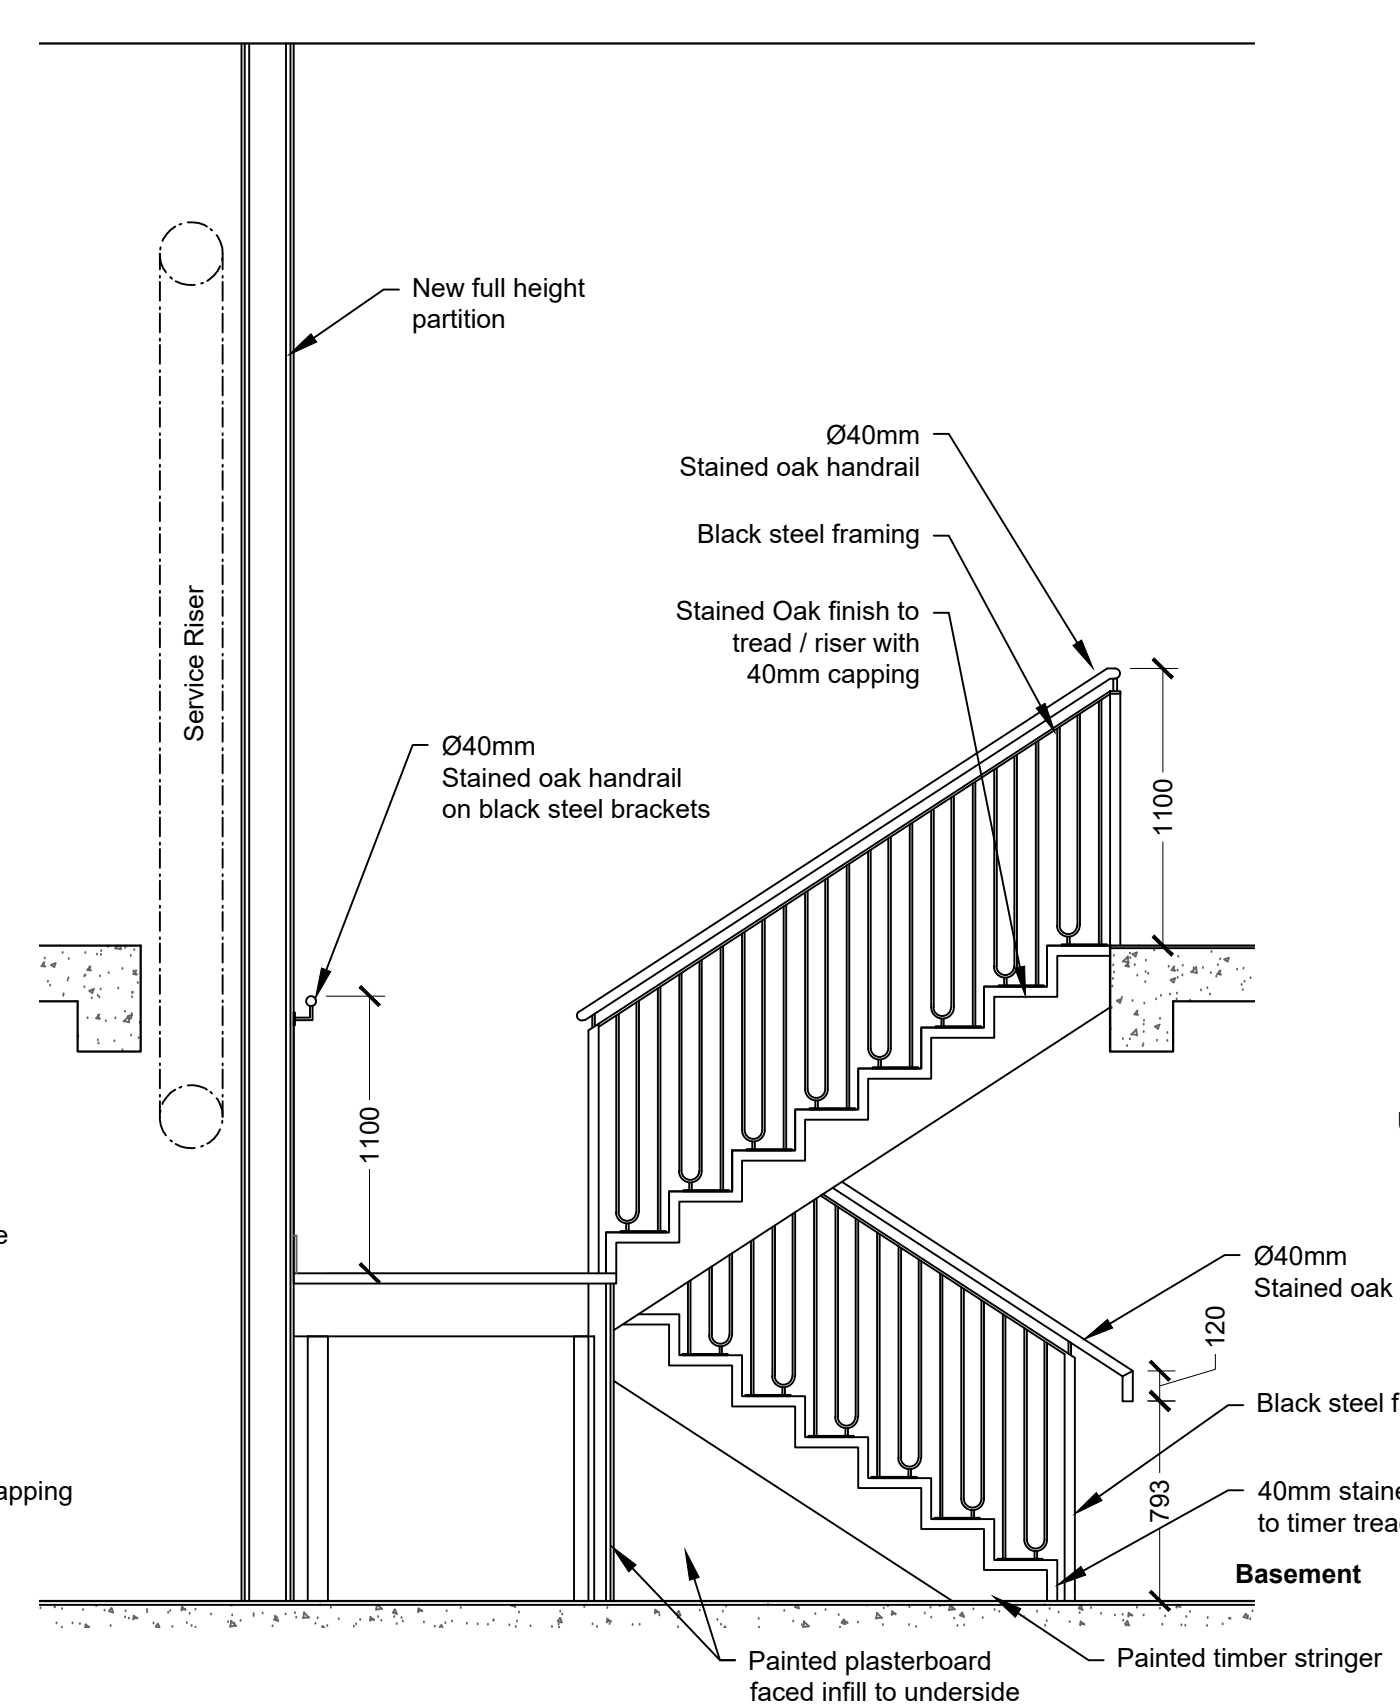


BB Section BB Scale: 1:30@A1

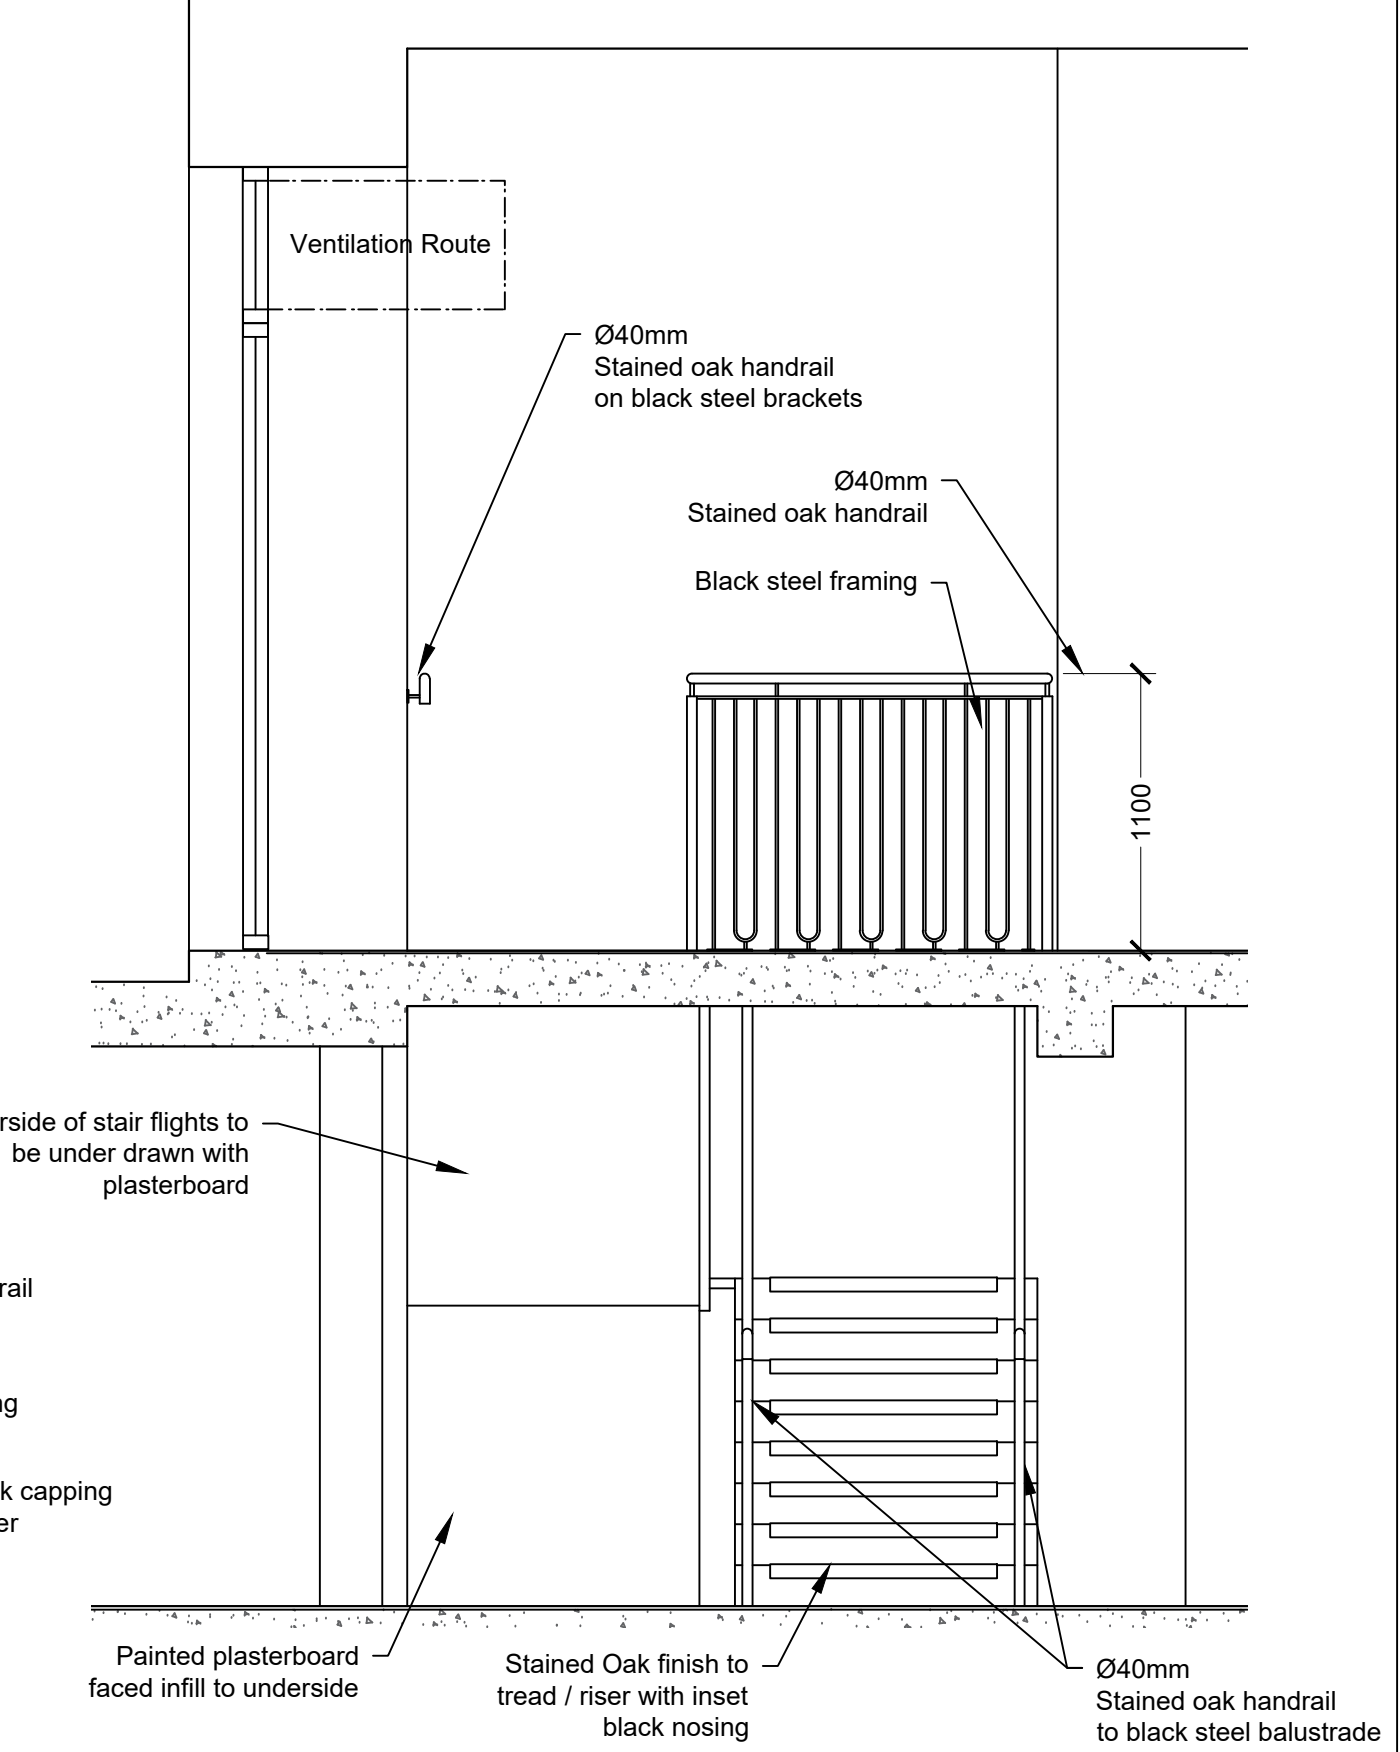


CC Section CC Scale: 1:30@A1

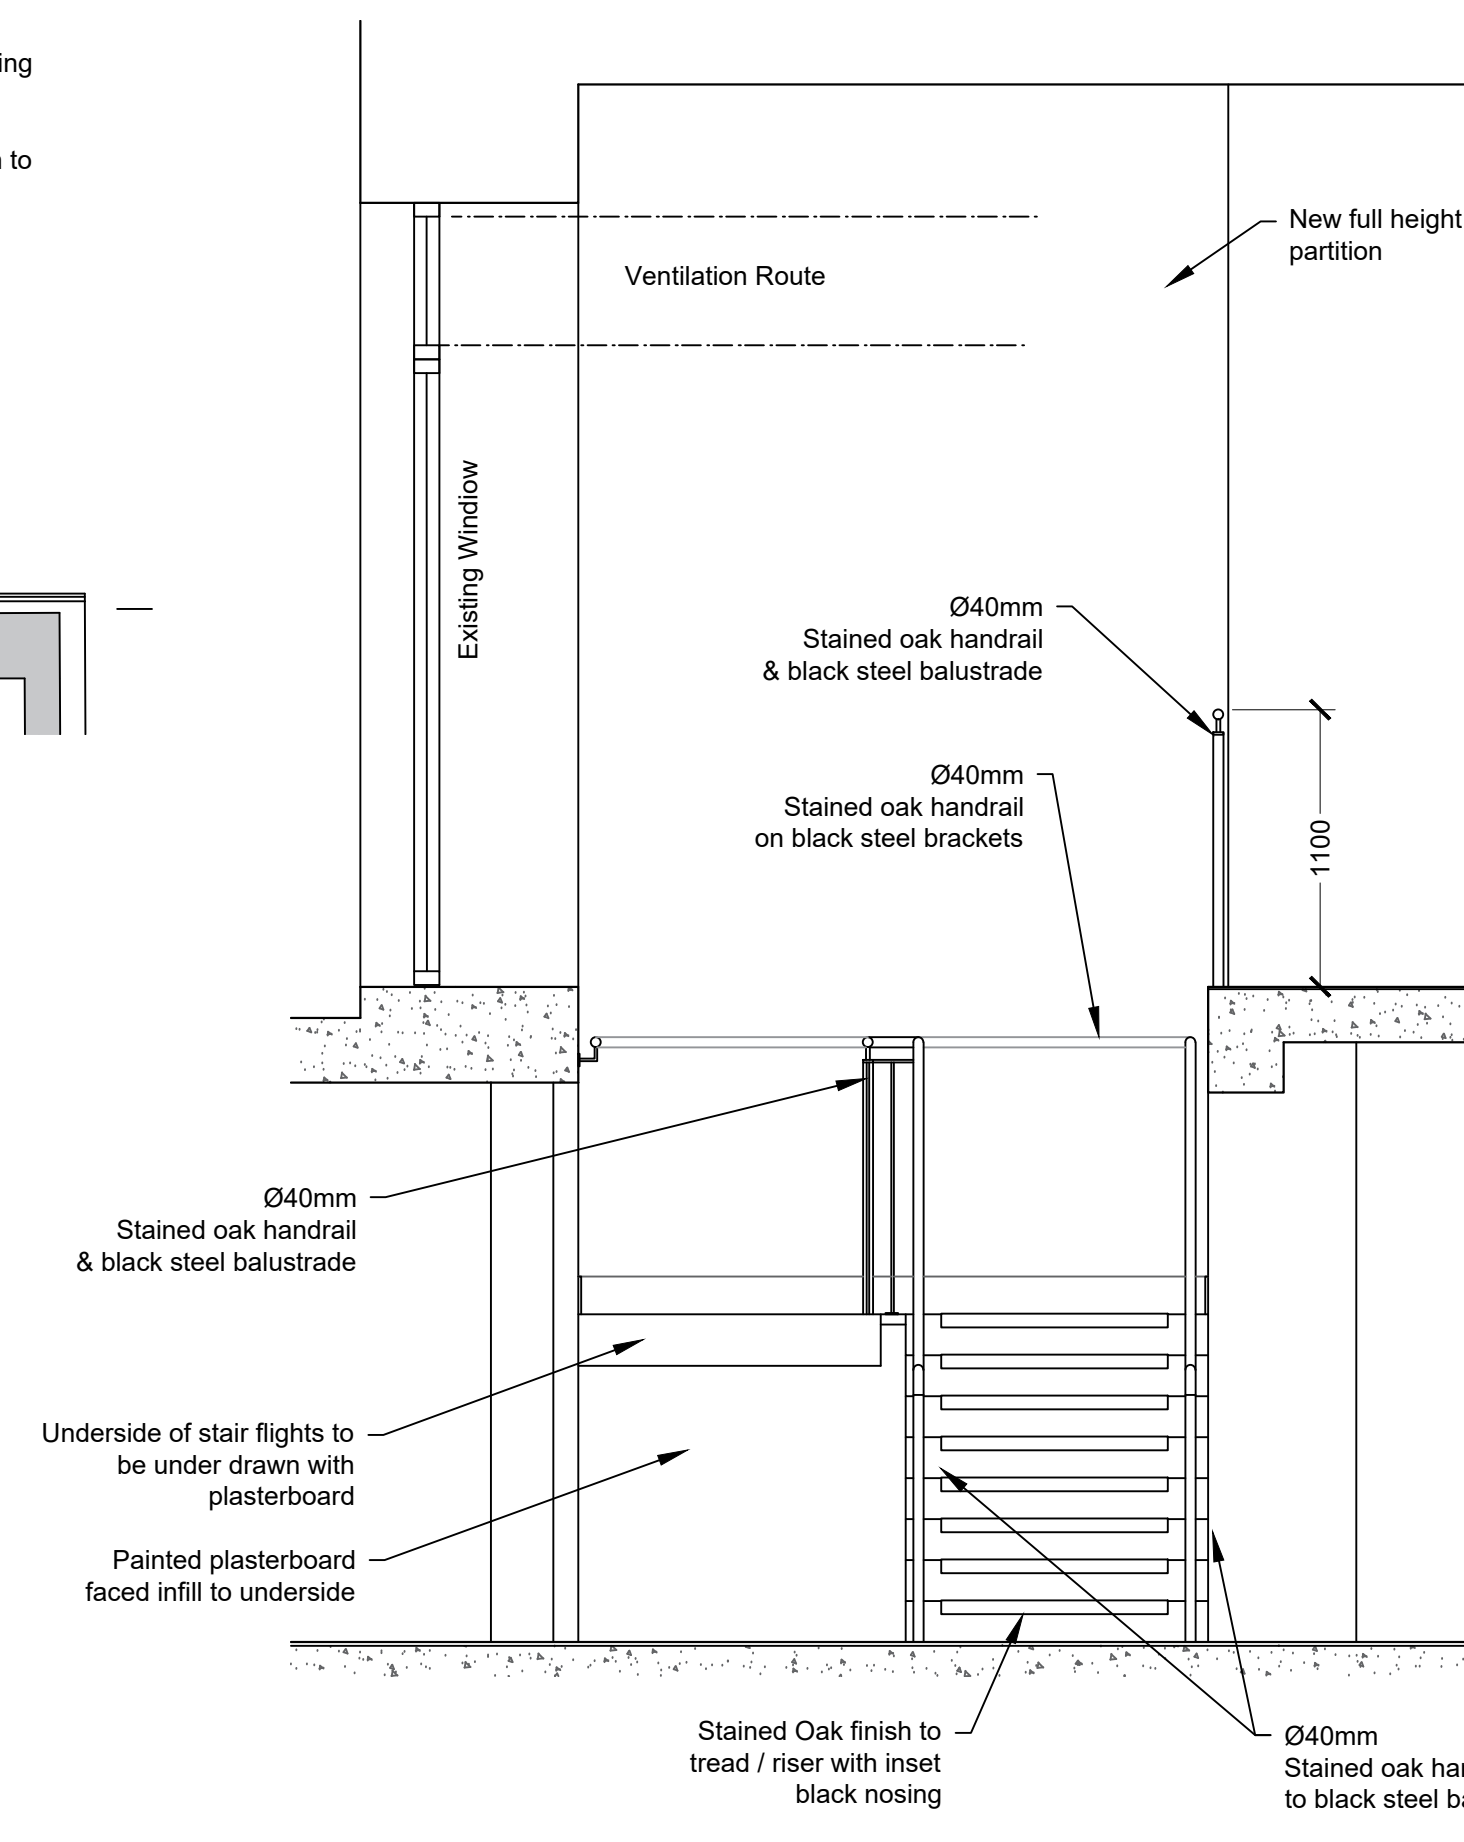

DD Section DD Scale: 1:30@A1

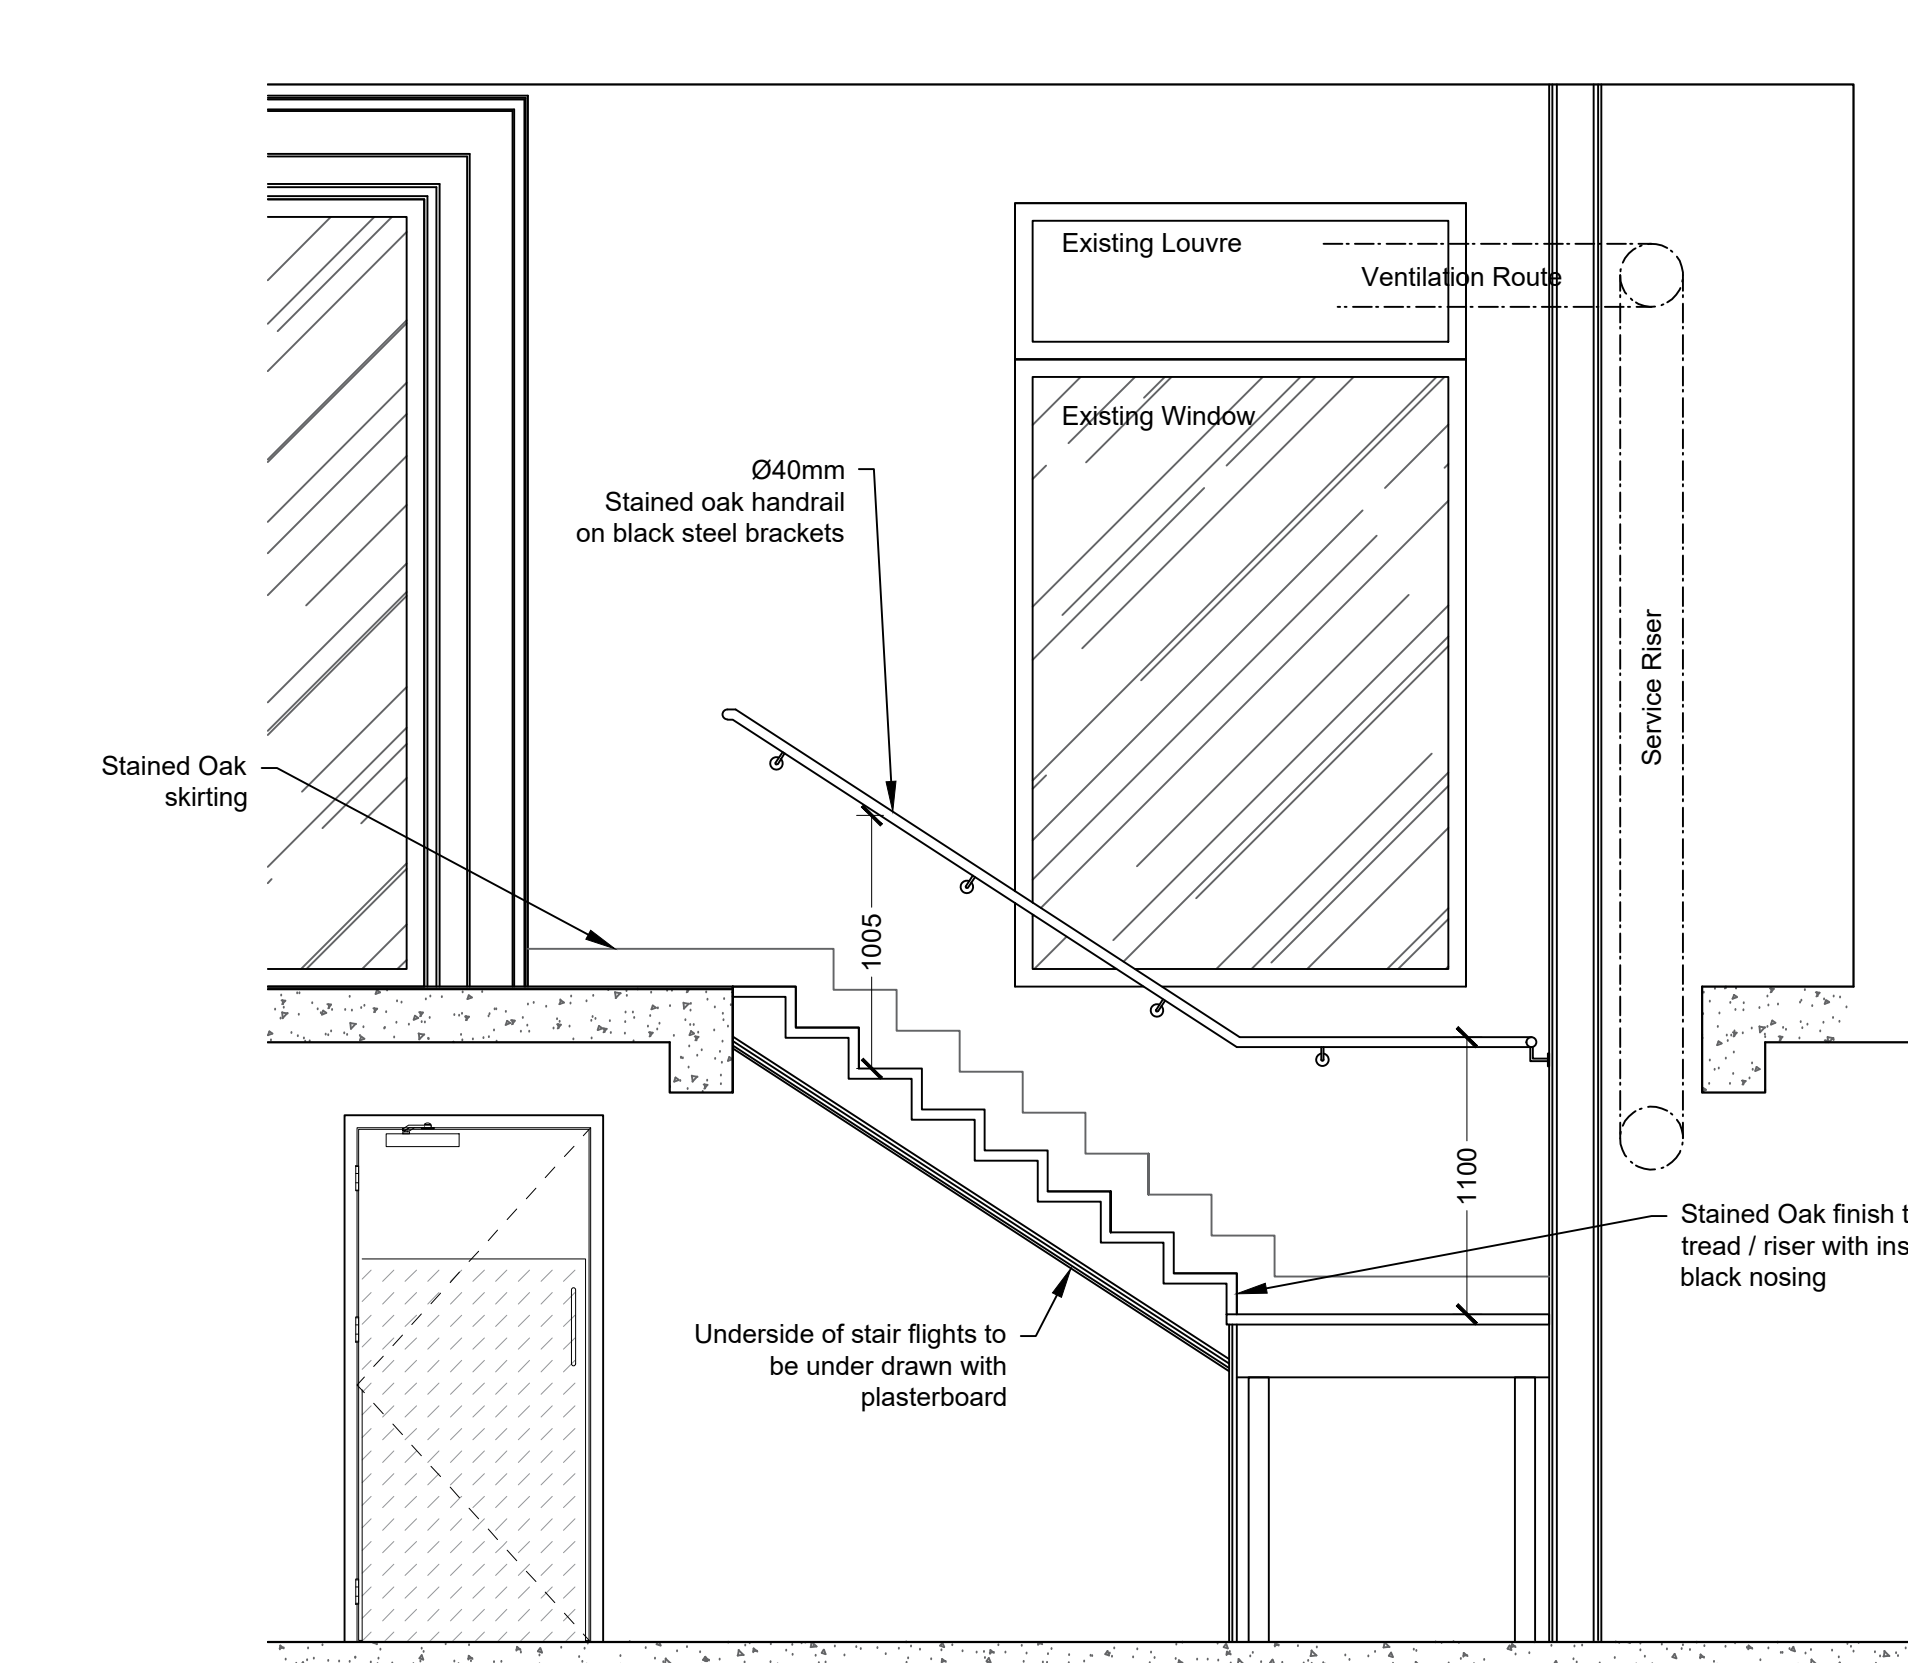

EE Section EE Scale: 1:30@A1

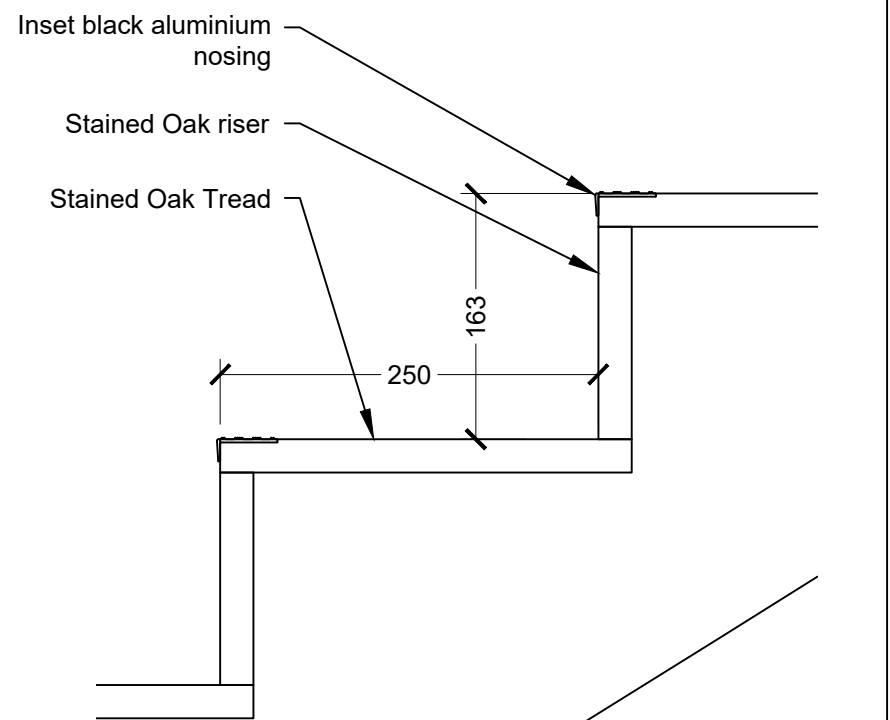

D02 Step Nosing Scale: 1:5@A1

REVISION	DATE	DETAILS
PROJECT		
Unit 3 Sunlight House Manchester		
JOE THE JUICE		
FLOOR		
Ground Floor & Basement		
DRAWING TITLE		
Staircase Design		
SCALE	PAPER SIZE	
1:50	A1	
DRAWING NUMBER	REVISION	
7063-100	/	
DRAWN BY	DATE	
SE	August 2024	
STATUS		
L1		