


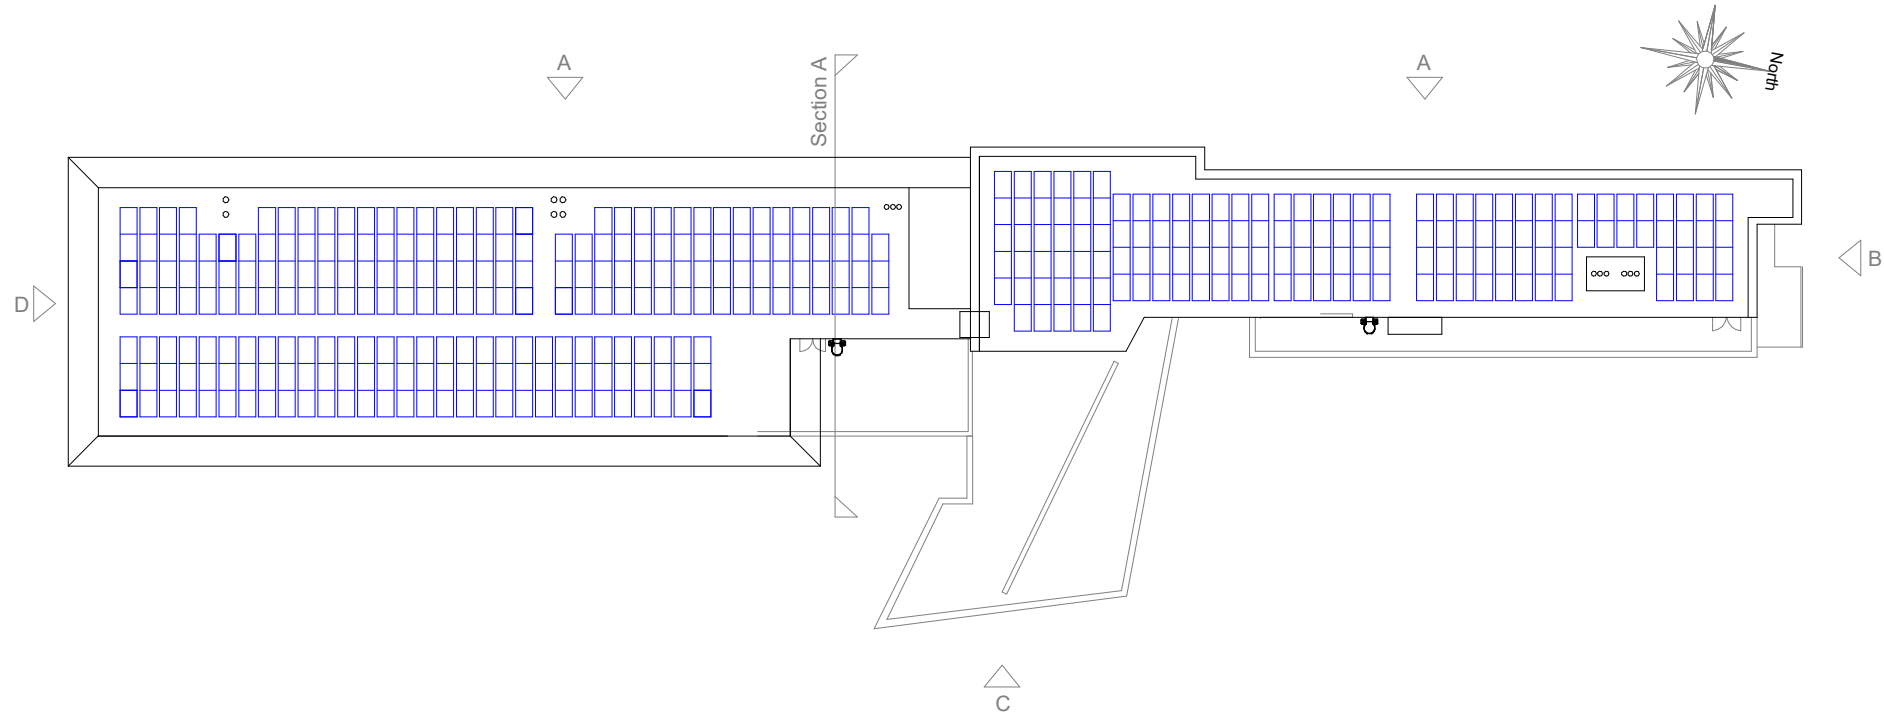


Key:
Proposed photovoltaic (PV) panels


NOTE:
Roof areas, dimensions, and locations of obstruction (e.g. flue, cowl etc) are indicative and approximate, please check on site before carry out any works.

0 2 4 6 8 10
m


Low visibility of proposed PV panels from some elevations.

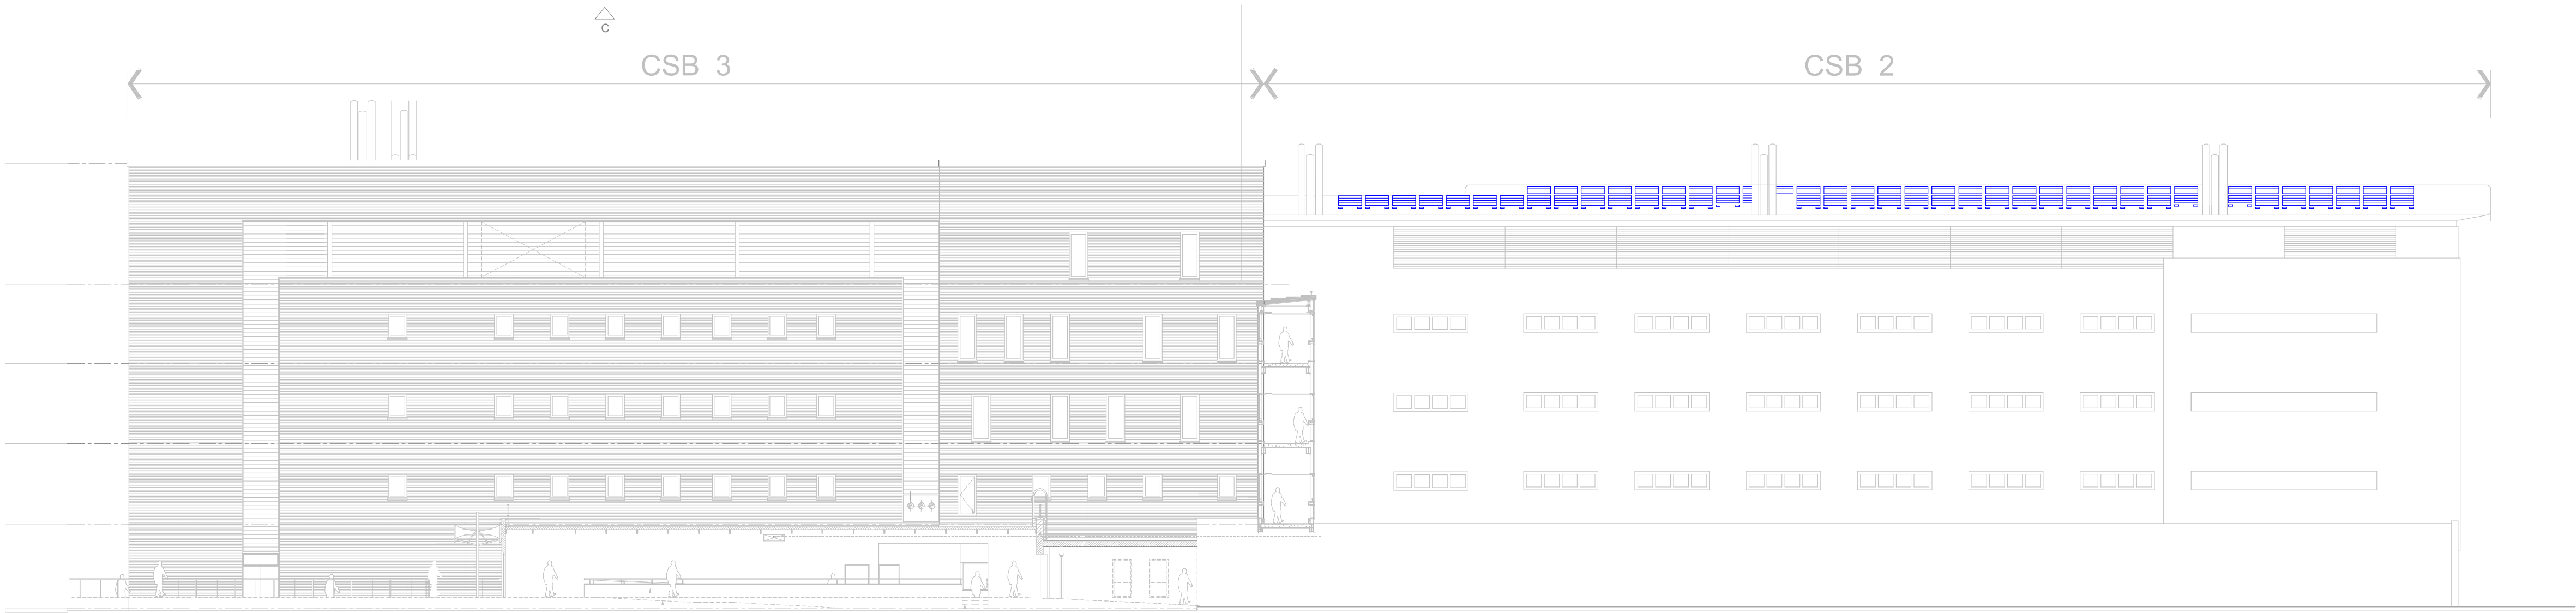


Elevation A - 1:200

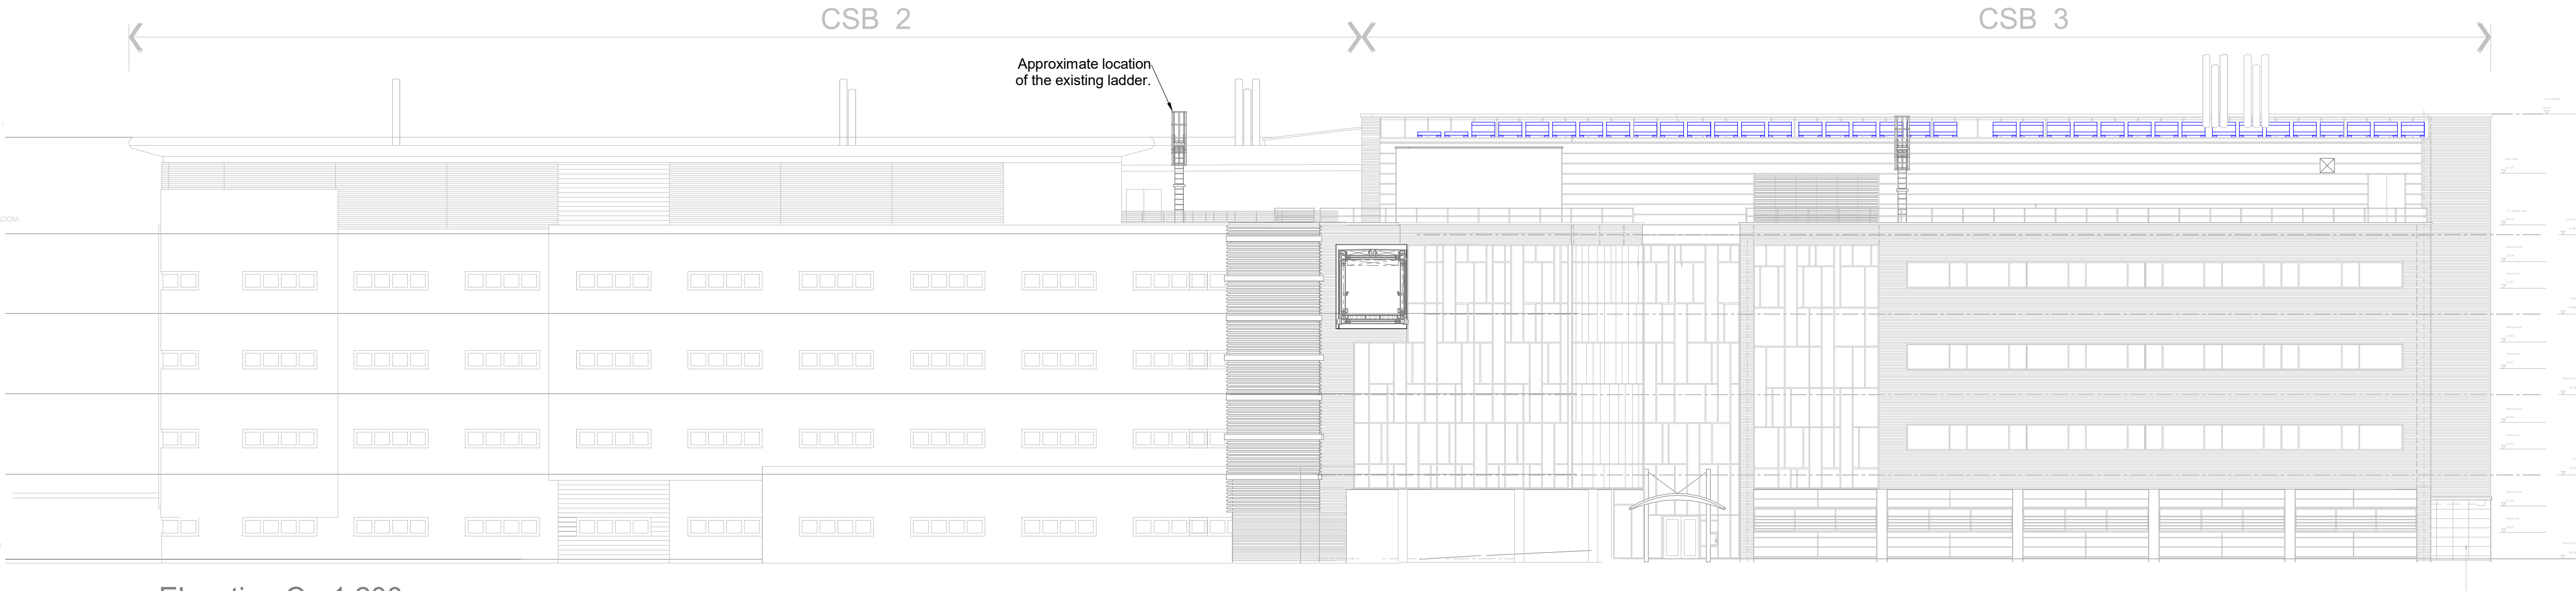


Elevation C - 1:200

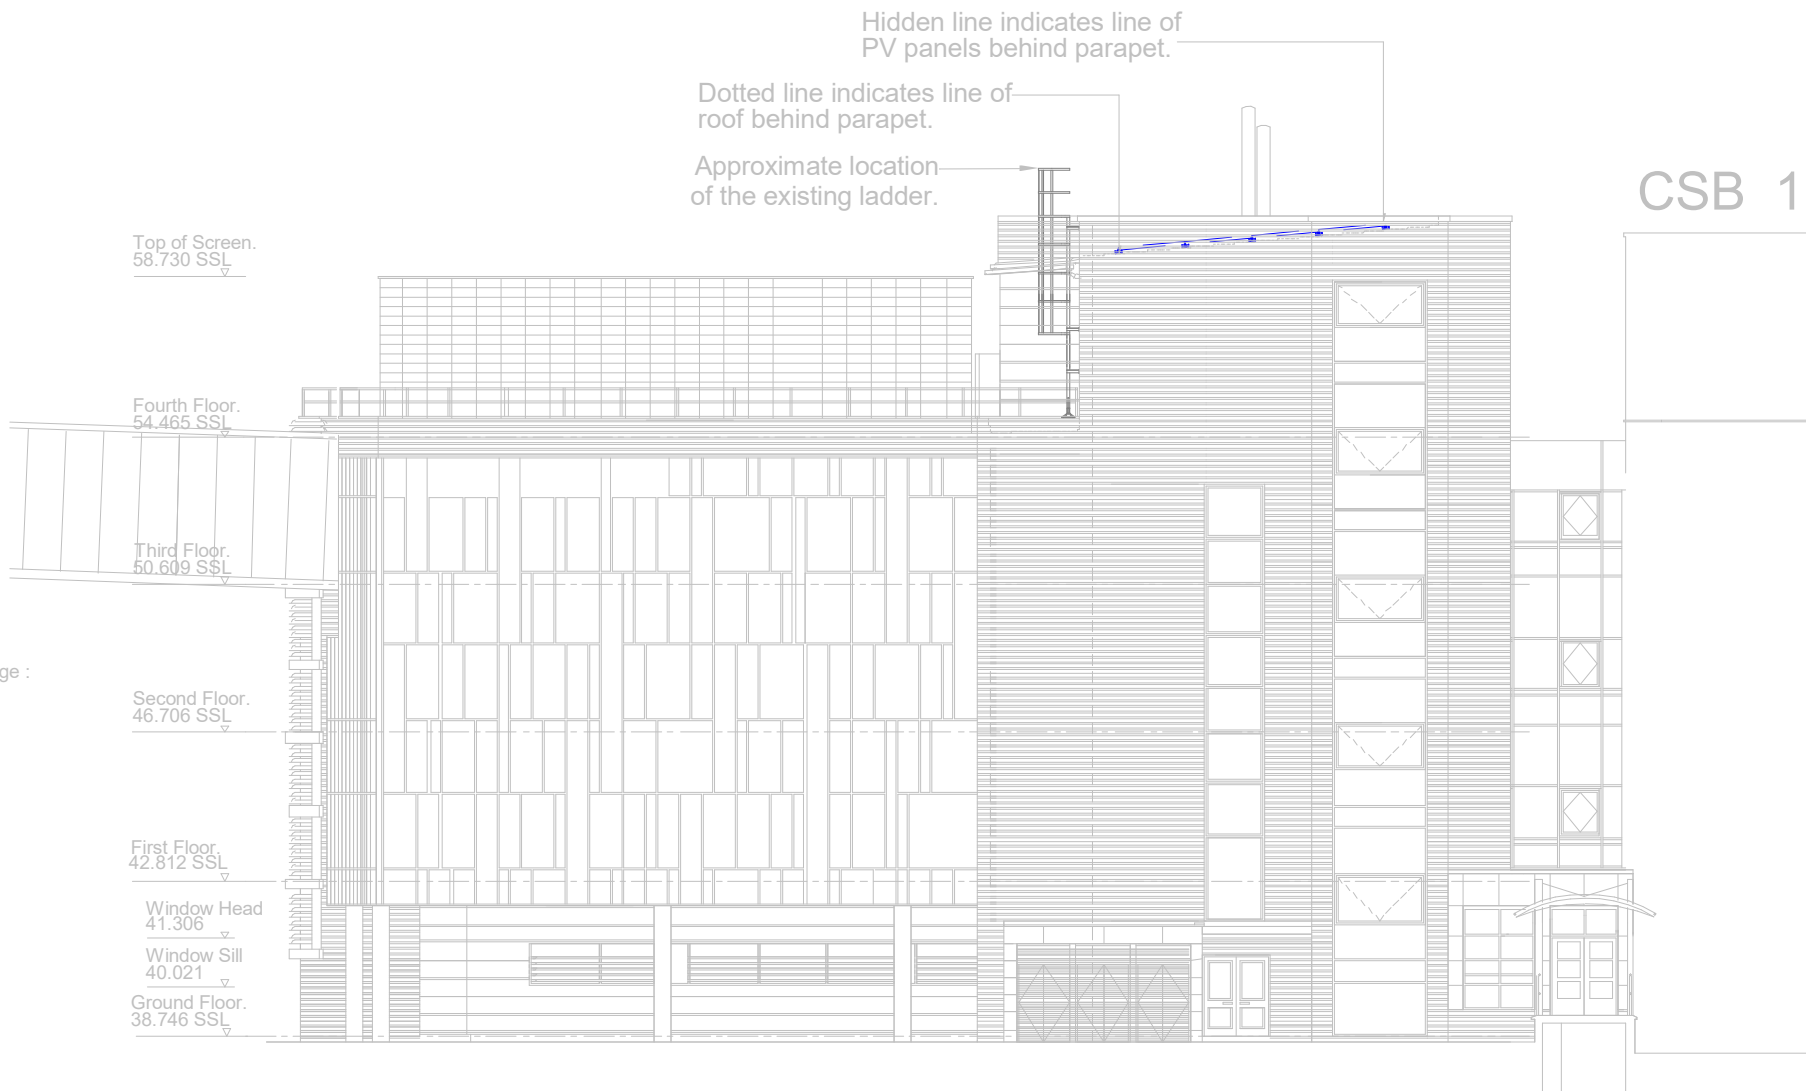

Elevation B - 1:200

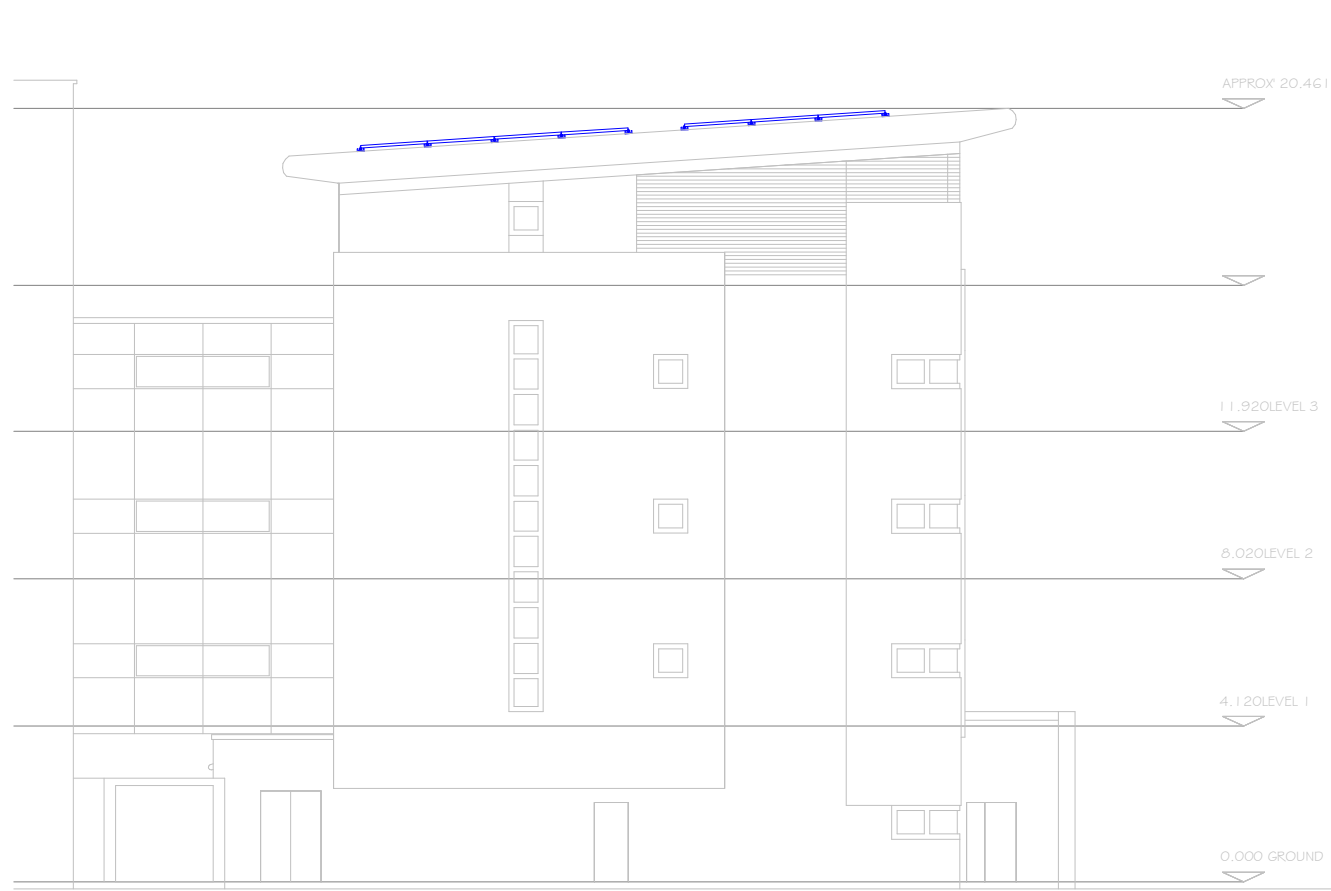

Elevation D - 1:200

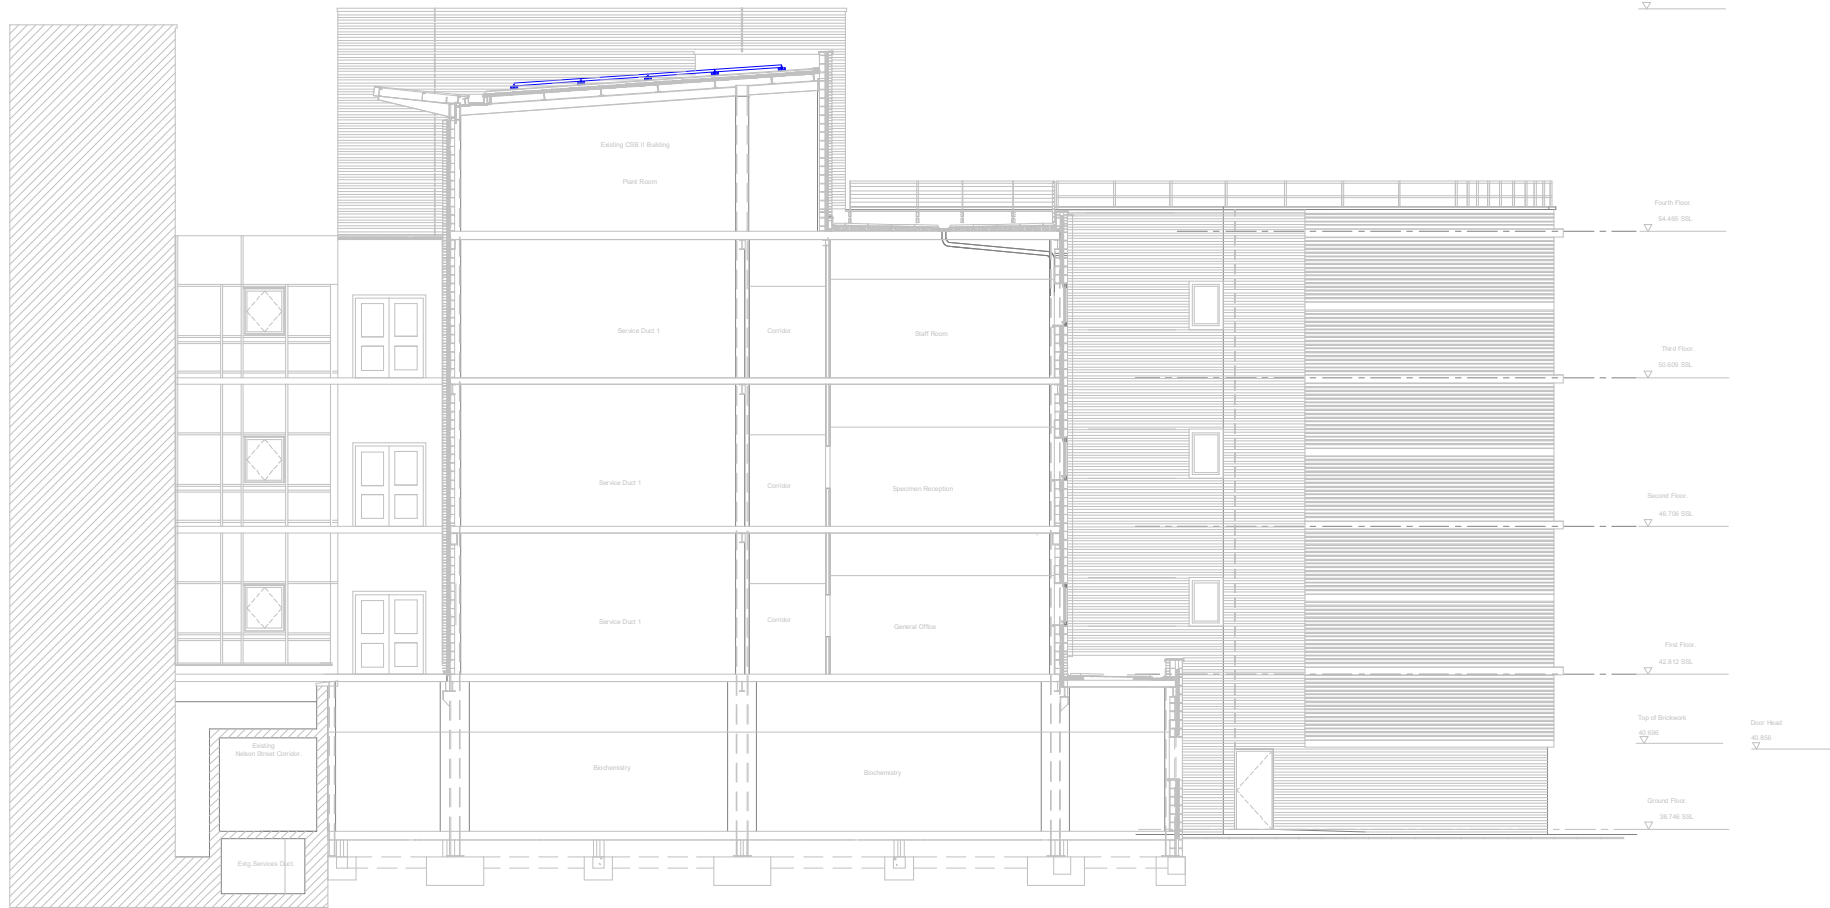

Section A - through CSB2 showing elevation of CSB3 - 1:200

GENERAL NOTES:

All dimensions and levels are to be checked on site with any discrepancies reported to the Architect prior to any works being carried out.

This drawing shall not be scaled to ascertain dimensions. All works to be carried out from indicated dimensions only.

All works to be carried out in full accordance with planning approval and local planning authority correspondence.

All works are to comply with local building regulations / sign off, national or international standards, local or international fire standards, construction code of practice, local statutory requirements, legislation relating to the service provision of the building use and current health & safety legislation of the country which the works are being undertaken in.

This drawing is to be read in conjunction with AFL Architects general arrangement drawings, together with relevant detailed drawings and specifications.

For all works relating to Structure, Mechanical, Electrical, Drainage, Catering and other specialist designers, please refer to other design disciplines information as indicated in the consultants scope & appointment documents.

All specified products are to be installed strictly in accordance with the manufacturers recommendations, specification and details.


This drawing shall not be reproduced in any way without express written permission from AFL Architects Ltd.

DISCLAIMER:

AFL Architects does not accept liability for any loss or degradation of any information held in the drawing resulting from the translation from the original file format to any other file format or from the recipients reading of it in any other programme.

This drawing is authored from federated information models and therefore may contain referenced information from other design team disciplines information models for which AFL Architects do not have authoring permissions over. In such event, all information from other design disciplines should be seen as "for indicative purposes only".

When this drawing is issued in CAD, it is an uncontrolled version issued for information only, to enable the recipient to prepare their own drawing/ documents for which they are solely responsible.

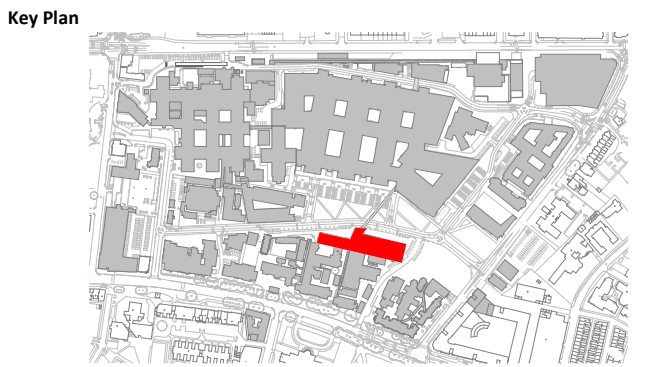

CD1	Issued for planning application.	CL	09.12.25
P01	Planning package issued for client review.	CL	02.12.25

rev	description	drwn	auth	date
-----	-------------	------	------	------

project

(PV) Photovoltaic Install

location

Manchester Royal Infirmary

appointing party

Equans (VE 20-091)

lead appointed party

N/A

AFL Architects
1st Floor
St Georges House
56 Peter Street
Manchester M2 3NQ
t: +44(0)161 236 6263
w: www.afl-architects.com
e: mail@afl-architects.com



drawing title

Elevations and Sections - Clinical Science Building (CSB) 2&3 (K11/02 & K11/03)

AFL job number scale @ A1 drawn CL checked NP

253145 As indicated rev date 09.12.25

status description	status	rev
PRELIMINARY	S3	C01
MRIP-AFL-ZZ-RF-DR-A-20202		