


Section A-A. 1:50 @ A2

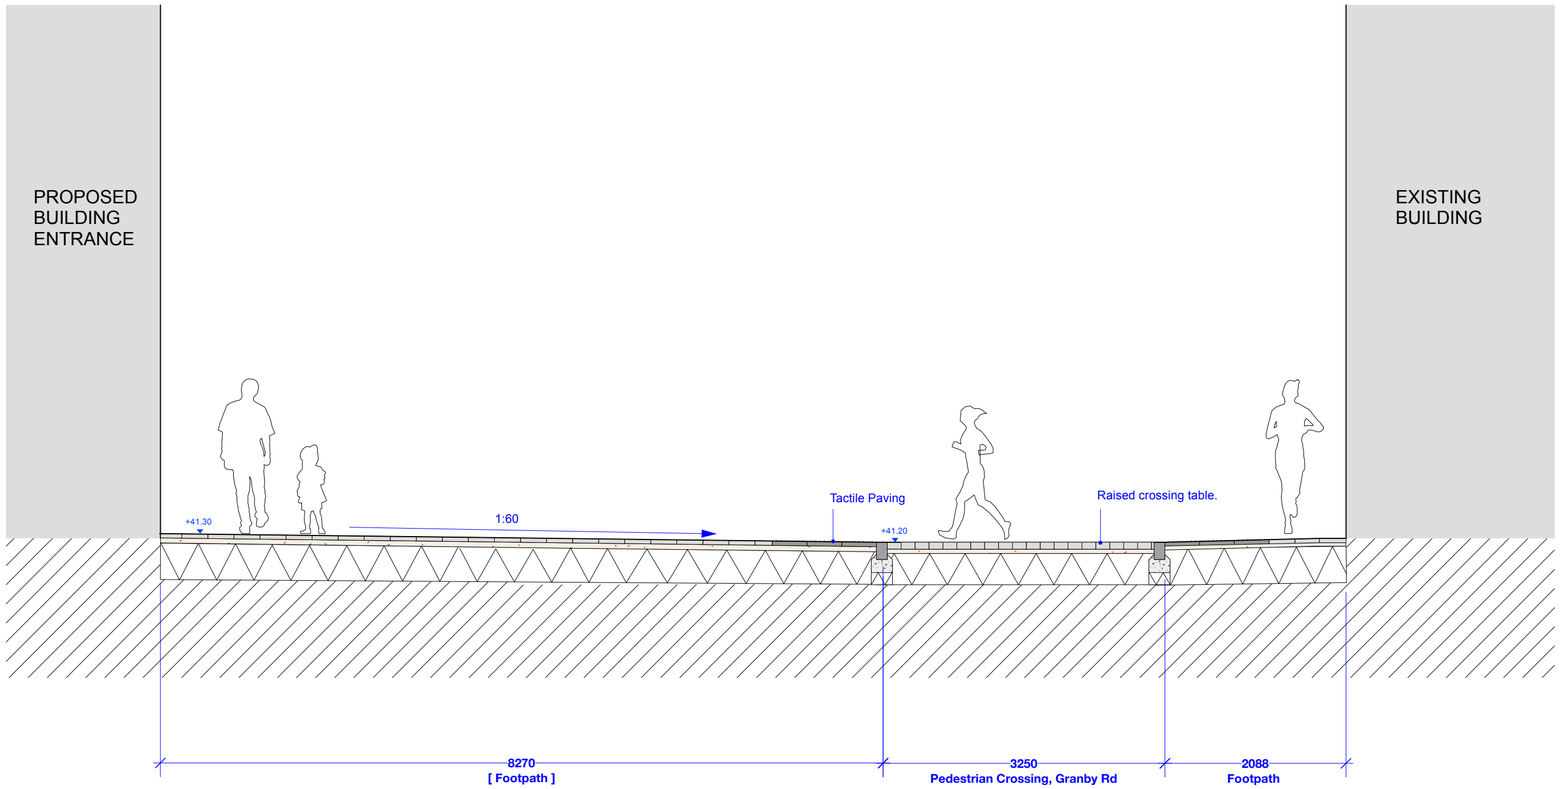

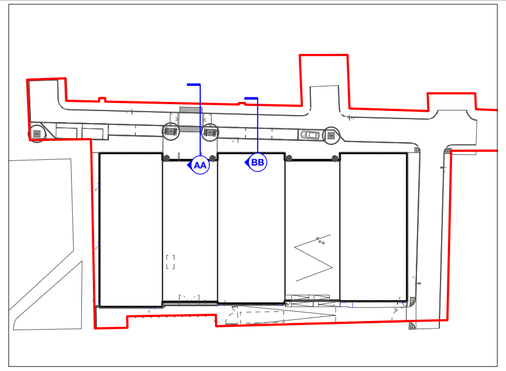

LOCATION PLAN. NTS.

Section B-B. 1:50 @ A2

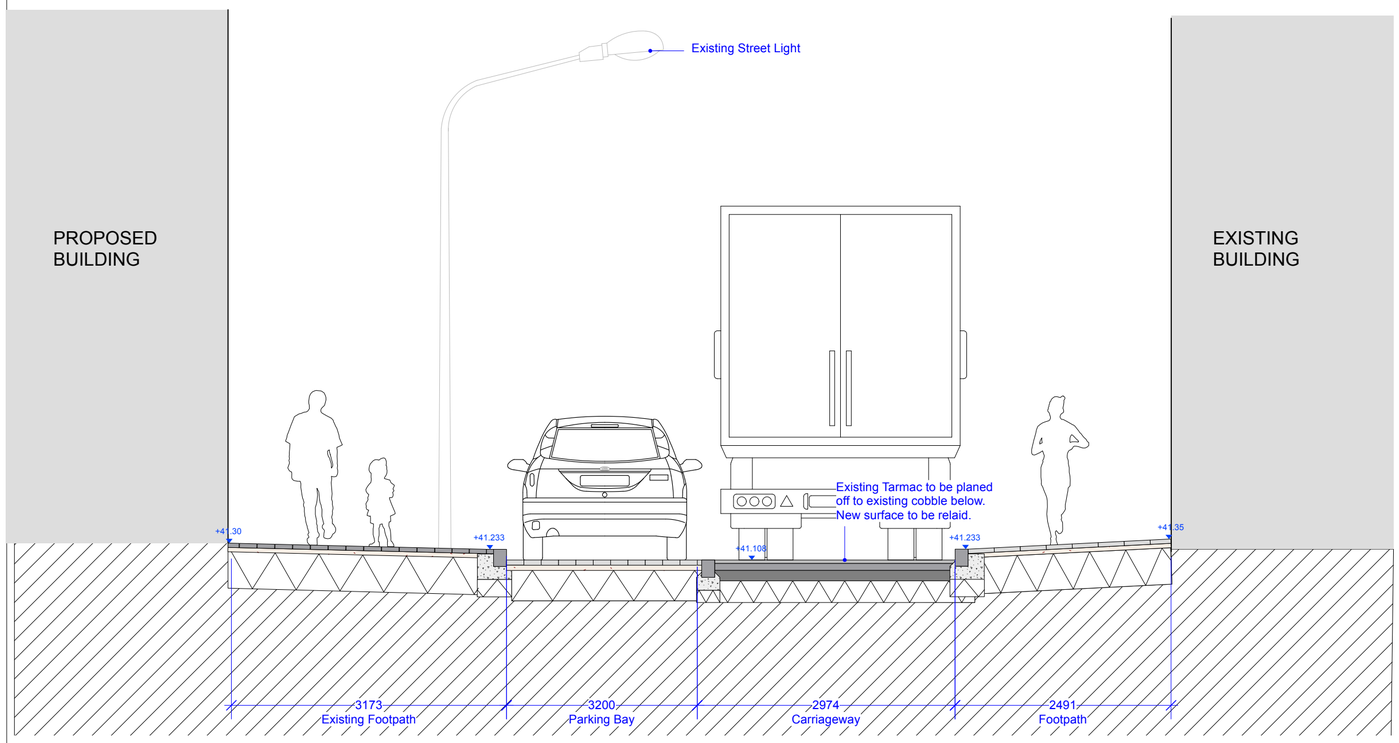

© THIS DRAWING IS COPYRIGHT PROTECTED AND MAY NOT BE REPRODUCED IN WHOLE OR PART WITHOUT WRITTEN AUTHORITY FROM THE OWNER.

NOTES:
1. Do not scale from this drawing.
2. Always work to noted dimensions.
3. All dimensions are in millimetres unless otherwise stated.
4. All setting out, levels and dimensions to be agreed on site.
5. The dimensions of all materials must be checked on site before being laid out.
6. This drawing must be read with the relevant specification clauses and detail drawings.
7. Order of construction and setting out to be agreed on site.

SECTION NOTES:

To be read in conjunction with Landscape General Arrangement no. **63073-PLA-ZZ-ZZ-DR-L-0001**

Buildups to engineer's specification.

Revision	Date	Description	Drawn	Apprvd.
C02	11/03/26	Tree removed	YH	YH
C01	26/02/26	Full Construction Issue	EK	RM
P01	04-08-23	Stage 3	CB/YH	RM

Planit I.E. Limited
Manchester | London | Liverpool | Leeds | Standish
E: info@planit-ie.com **W:** planit-ie.com

MANCHESTER
2 Back Grafton St
Altrincham
WA14 1DY
T: 0161 928 9281

Client	IQ Student Accommodation
Project	Chandos House, Manchester
Drg Title	External Sections A/B

Created on	Created by	Approved by
26-07-23	CB	RM

Scale	Size	Workstage
1:50	A2	Construction

Drg No. 63073-PLA-ZZ-ZZ-DR-L-8000
Suitability S4 **Revision** C02

© Planit I.E. Limited