


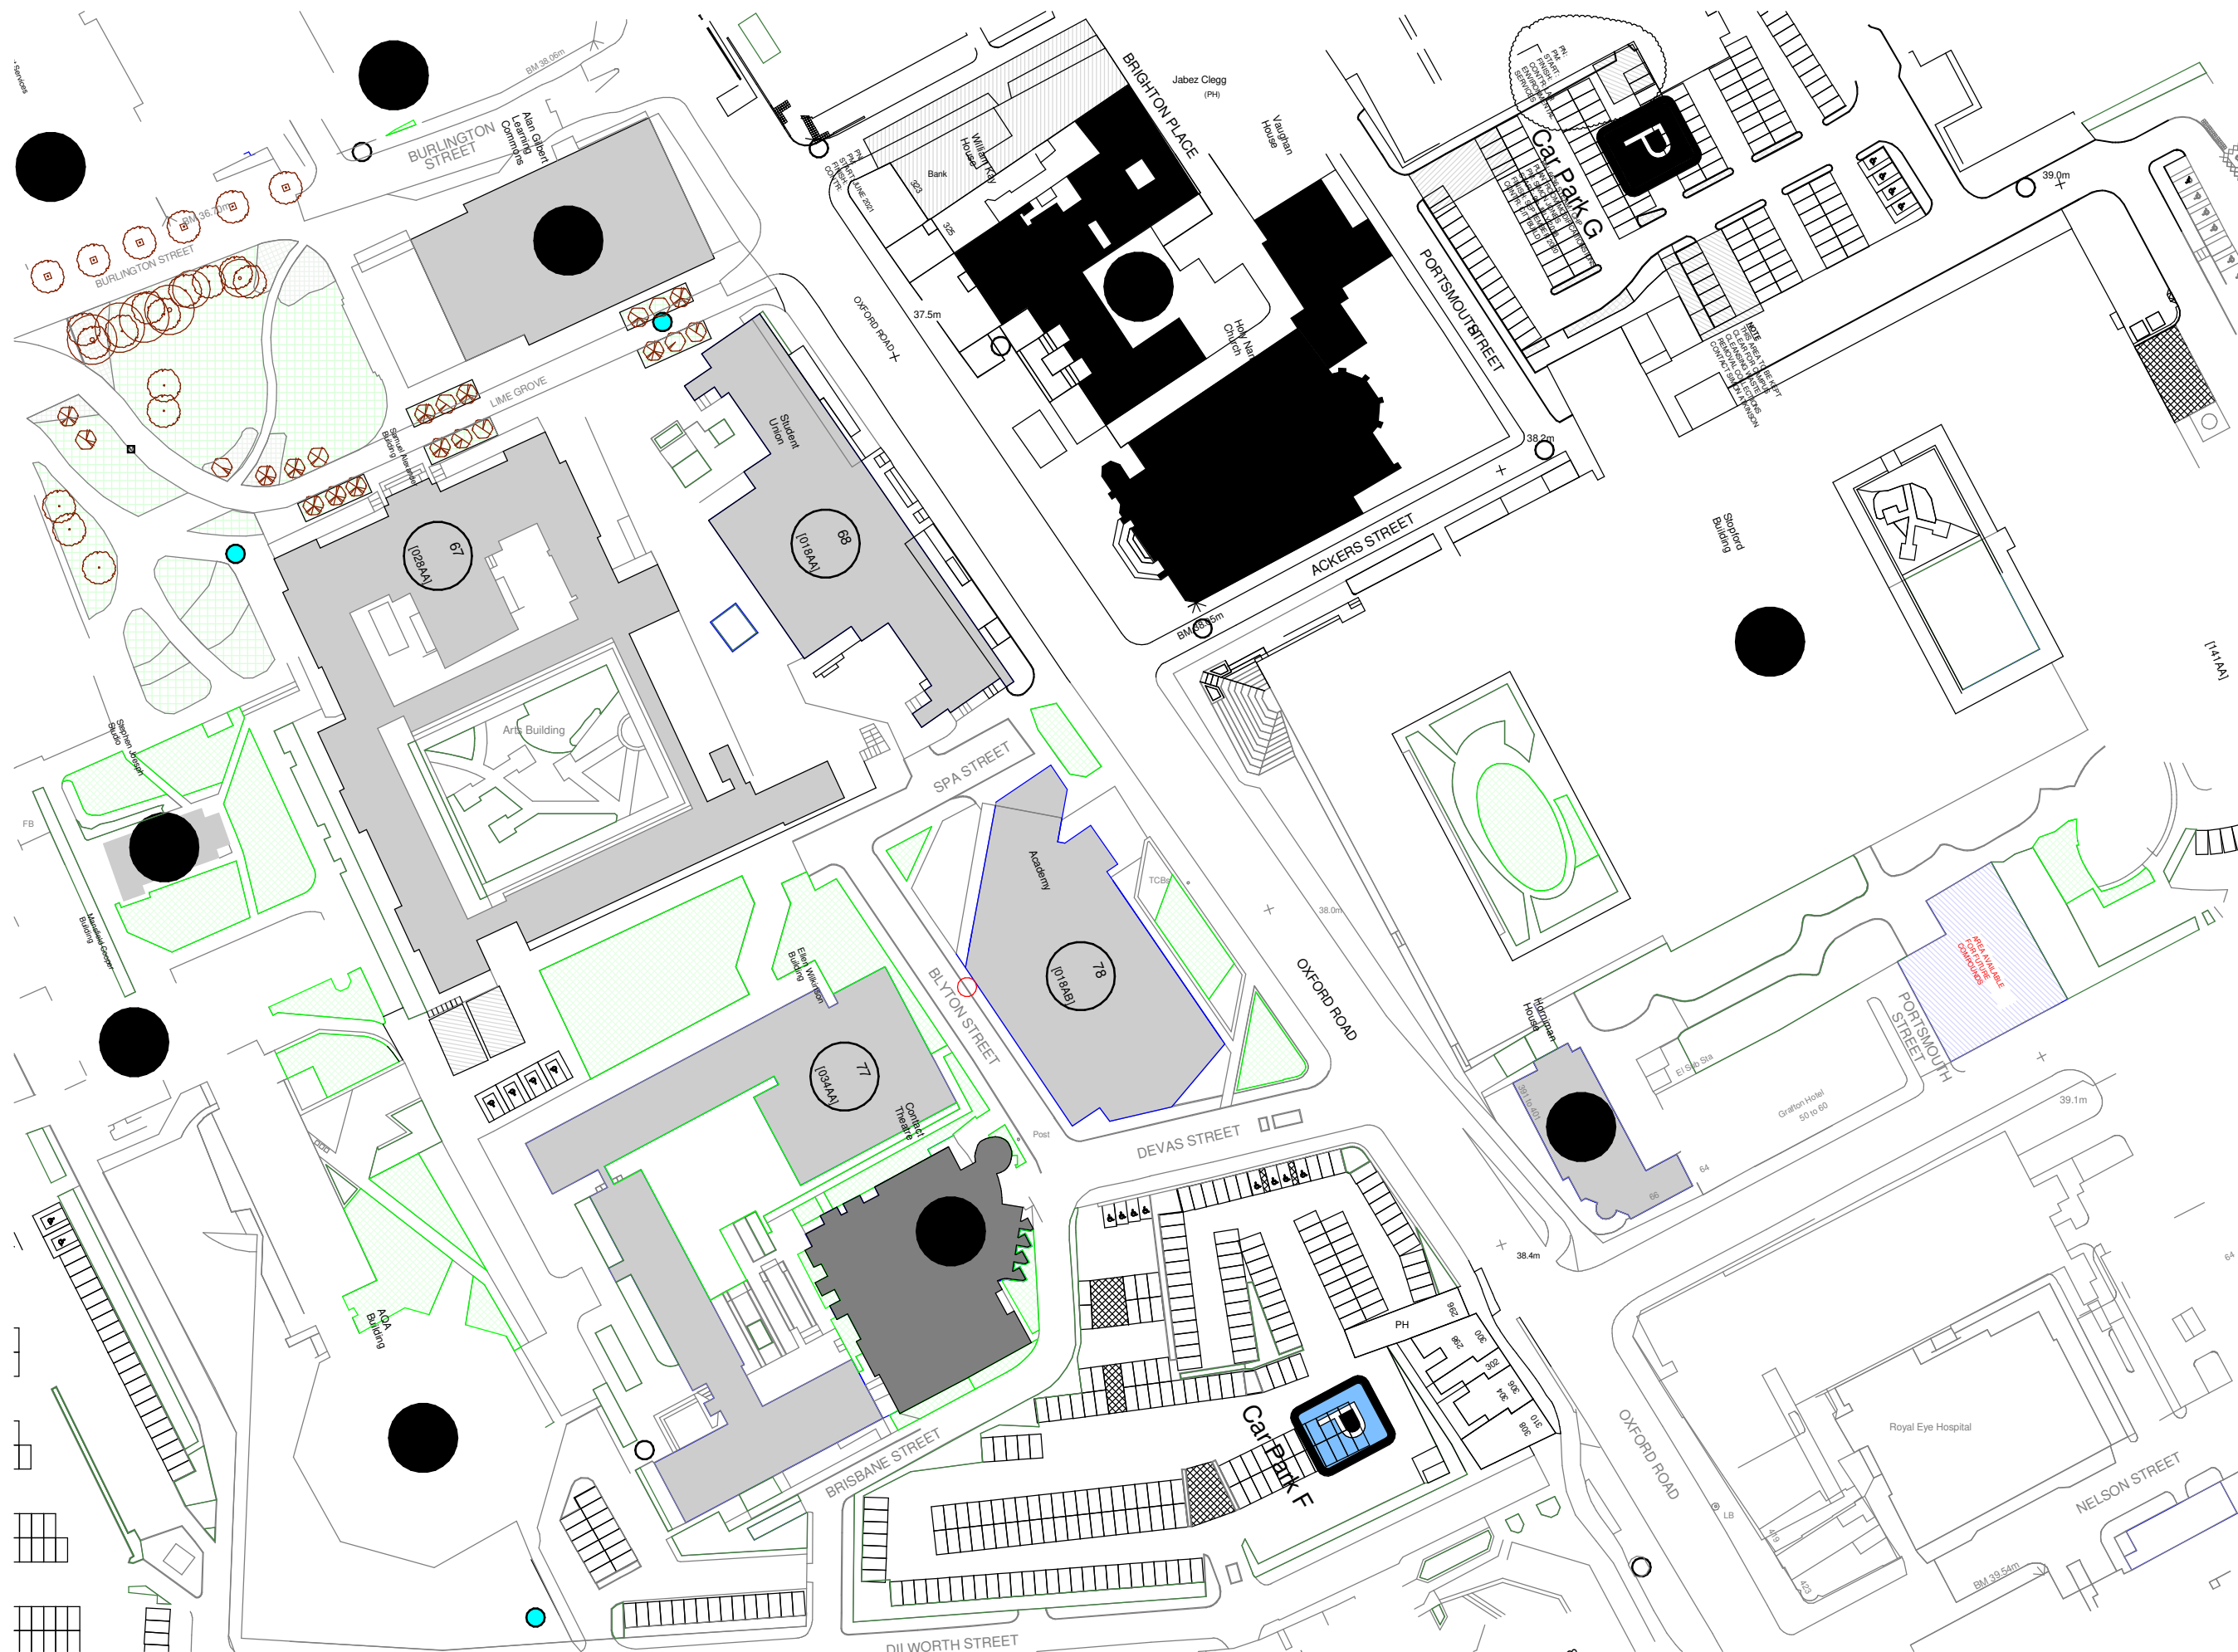

LOCATION PLAN
(SCALE 1 : 1250)

GENERAL NOTES

1. DO NOT SCALE FROM THIS DRAWING WORK TO FIGURED DIMENSIONS ONLY.
2. NO DEVIATION FROM THE DETAILS SHOWN ON THIS DRAWING IS ALLOWED WITHOUT PRIOR PERMISSION IN WRITING.
3. ALL DRAWINGS ARE TO BE READ IN CONJUNCTION WITH ALL ARCHITECTS, ENGINEERS AND SPECIALISTS DRAWINGS AND THE SPECIFICATION.

NOTES:

LOCATION OF PROPOSED
BOILER FLUE

LOCATION OF EXISTING
ACADEMY BUILDING

Rev	Amendment	Date	By	Chkd
Project ACADEMY BOILER FLUE REPLACEMENT				
Client THE UNIVERSITY OF MANCHESTER				
Title LOCATION PLAN				
WML Job No. 10488	Drawn SJE	Checked SE	Date 17/02/26	Scale As indicated @ A2
WML CONSULTING Civil, Structural & Geotechnical Engineers			Third Floor South Metropolitan House Station Road Cheadle Hulme SK8 7AZ Tel 0161 482 0600 e-mail info@wmlconsulting.com www.wmlconsulting.com	
Drawing No. 10488-WML-20-XX-DR-X-0003				Revision