


TITLE: Proposed single storey outbuilding
Floor and Elevation Plans DWG 01

SITE: 3 Rayleigh Avenue
Manchester
M11 1GU

DESIGN: NM Planning Design
07949 515394
nandinimackay@icloud.com

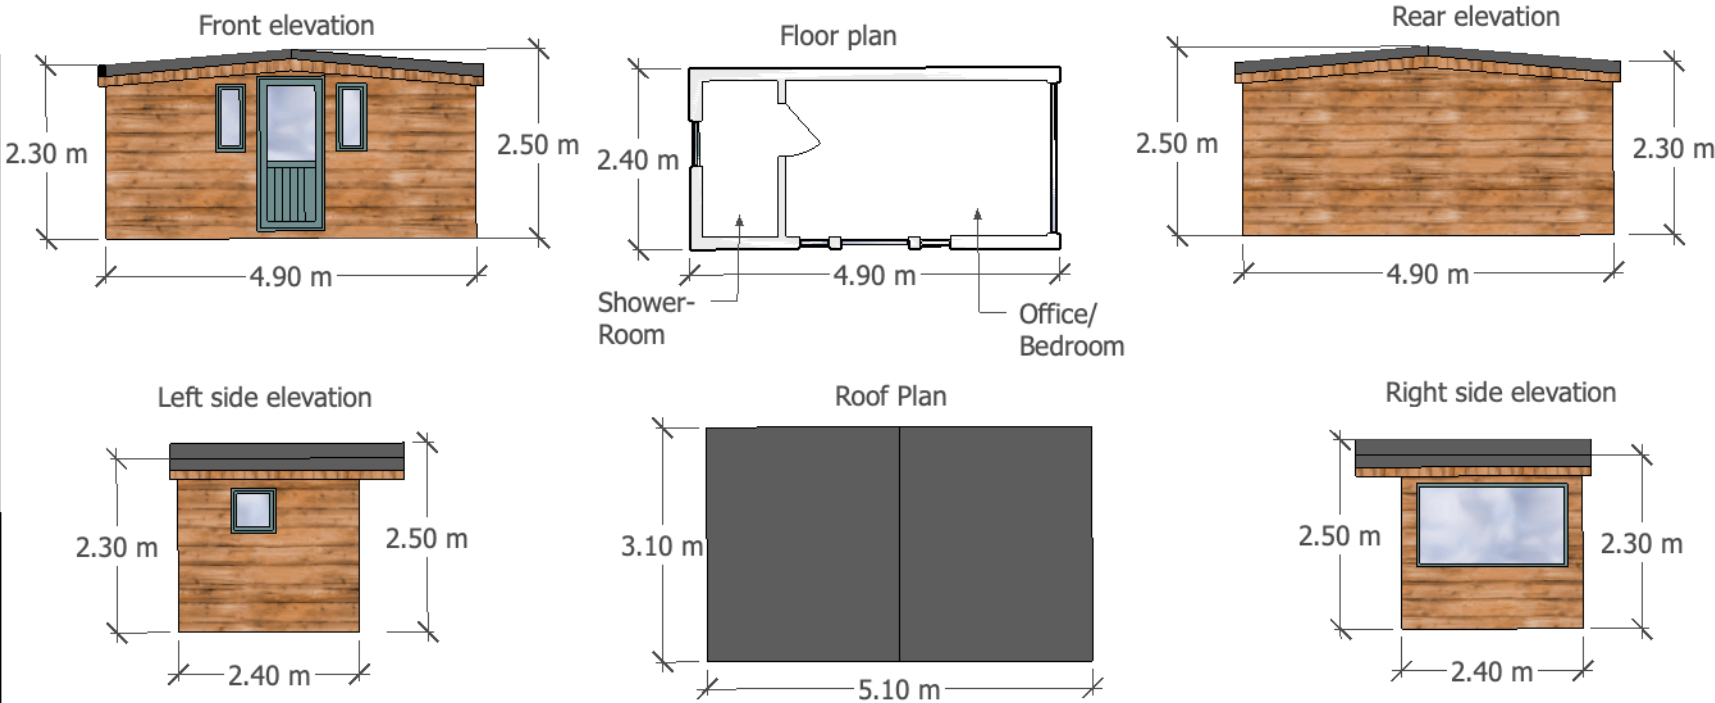

MATERIALS:
Roof: EPDM rubber membrane
Walls: Timber frame, pir and multi foil insulation, plastered internal
Foundations: Concrete pad foundation
Cladding: Horizontal larch
Doors & windows: Single door; 2 top hung windows on front; opaque glass window on left side; picture window on right side, uPVC Chartwell Green frames.

PAPER SIZE: A3
SCALE: 1:100

