



D01 Clay Paving Typical Detail

Detail - Scale 1:20

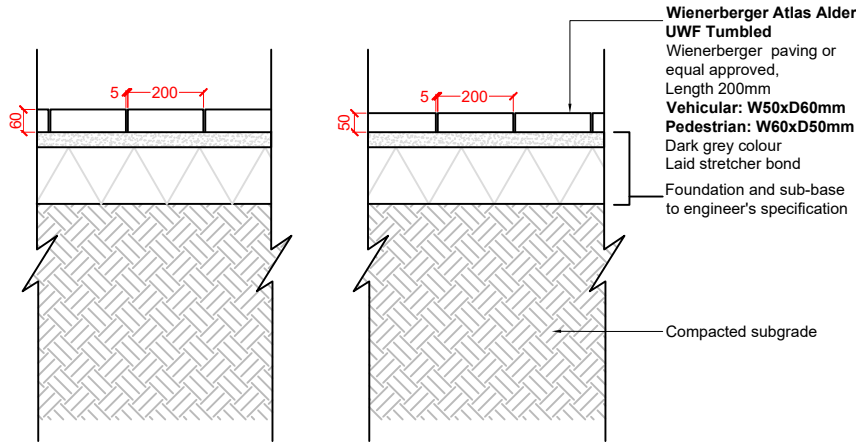


D03 Large Format Concrete Slabs Typical Detail

Detail - Scale 1:20

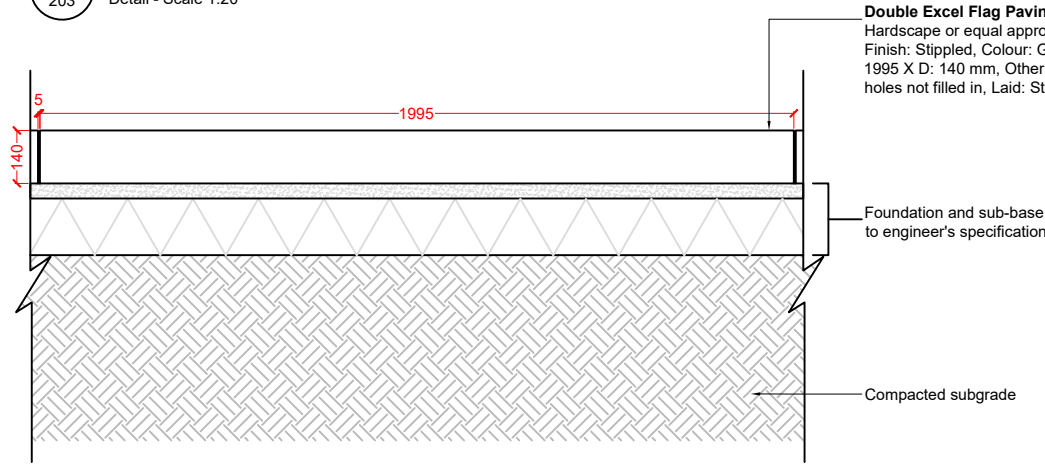


D04 Granite Edge Detail

Detail - Scale 1:20

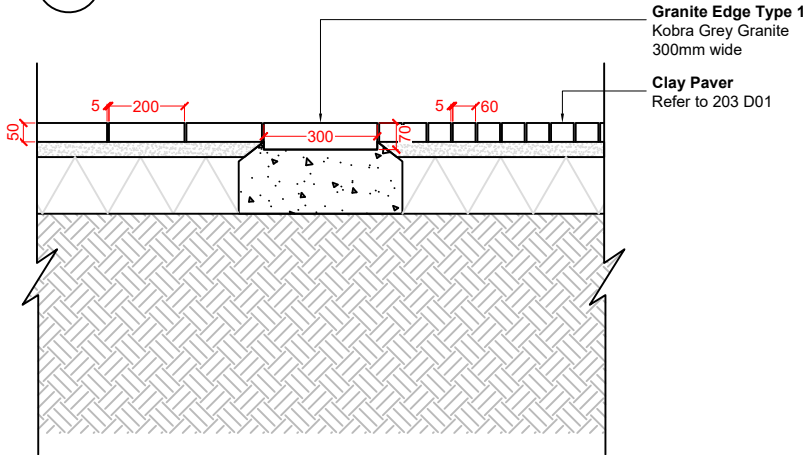


D05 Vehicular/Pedestrian Asphalt Surface Typical Detail

Detail - Scale 1:20

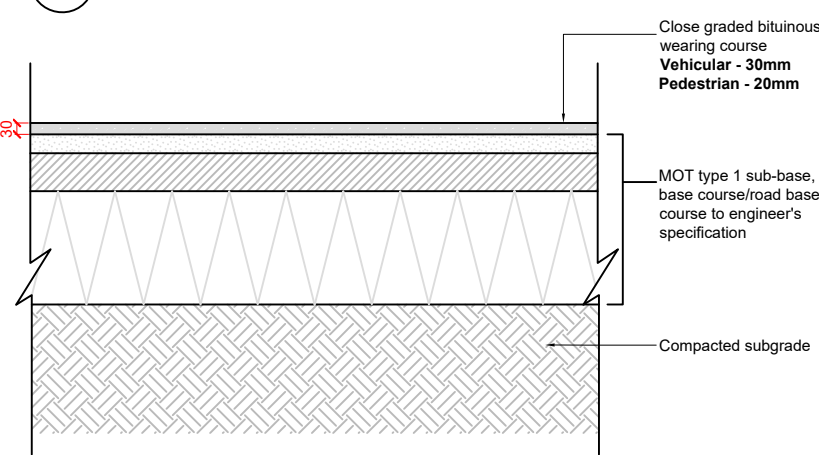


D06 Reinforced Gravel to Grass Interface Detail

Detail - Scale 1:20

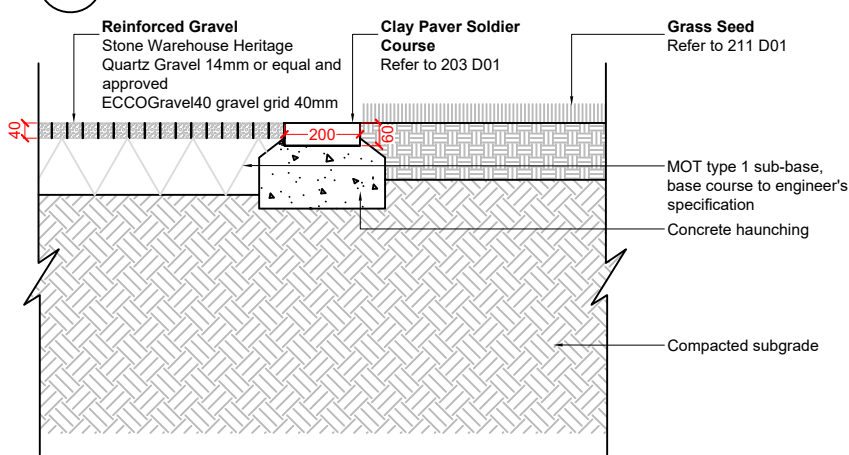


D07 Concrete Road Kerb Interface Detail

Detail - Scale 1:20

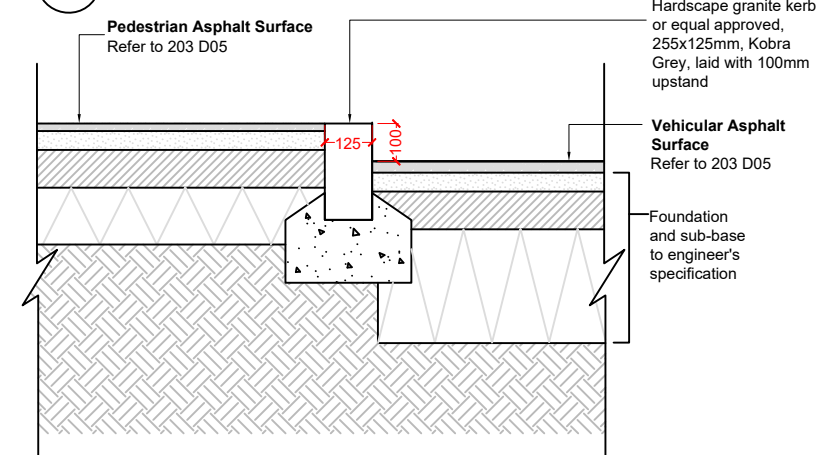


D08 Clay Paving to Large Format Slab Interface Detail

Detail - Scale 1:20

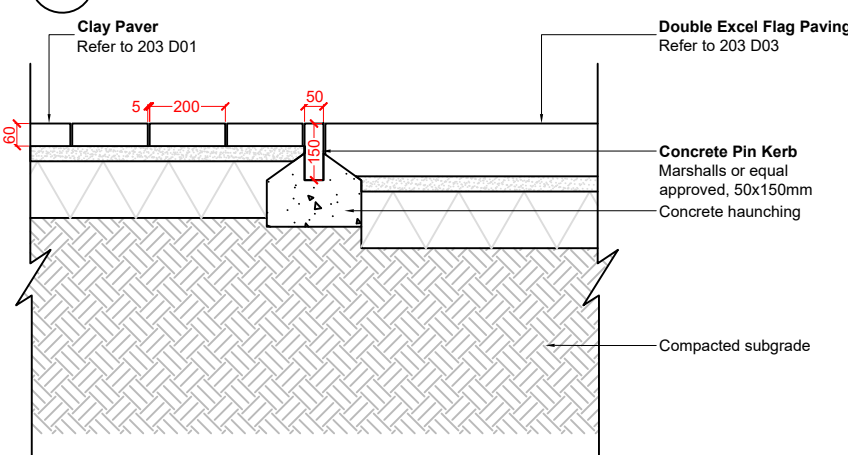


D09 Paving to Planting Interface Detail

Detail - Scale 1:20

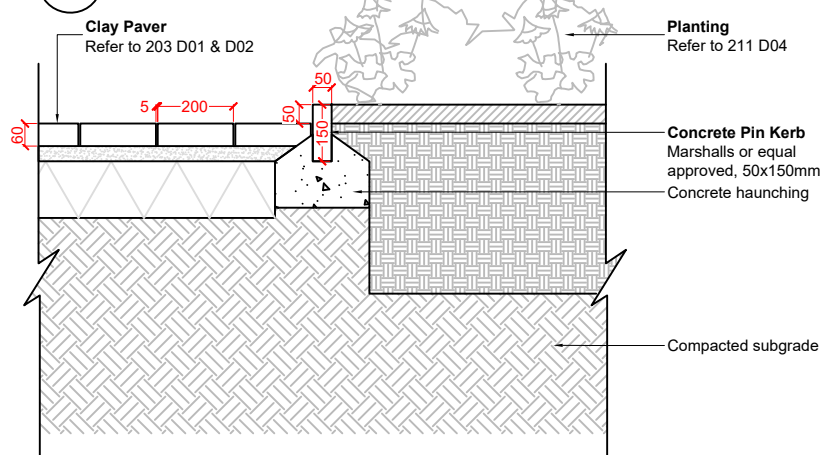

Do not scale this drawing (printed or electronic version).
Contractors must check all dimensions from site.
This drawing is copyright and is for use on this site only. This drawing should be read in conjunction with all relevant consultants drawings and specialist subcontractors / supply chain drawings and specifications.
All works to be carried out in accordance with the latest British Standards / Codes of Practice unless specifically directed otherwise in the specification.
Responsibility for the reproduction of this drawing in paper form, or issued in electronic format, lies with the recipient to check that all information has been replicated in full and is correct when compared to the original paper or electronic image.
Graphical representations of equipment on this drawing have been co-ordinated, but are approximations only. Please refer to the specifications and / or details for actual sizes and / or specific contractor construction information.

Notes:-

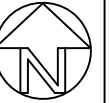

REV.	DATE	DESCRIPTION	DRAWN	CHK'D
P01	25/09/25	GATEWAY 2 SUBMISSION	SW	SA



A: Ground Floor, The Tower,
Deva City Office Park, Trinity Way,
Manchester M3 7BF

T: +44 (0) 161 312 3131

weareurbangreen.co.uk

Client:	ERIC WRIGHT CONSTRUCTION				
Project:	PHOENIX IRONWORKS				
Title:	HARD MATERIALS DETAILS				
Issue:	PRELIMINARY				
Drawn:	IG	Checked:	AL	Approved:	SW
Project:	UG2890	Scale @ A3:	1:20	Date:	28/04/25
Dwg No:	240010-UG-ZZ-XX-D-L-0000203			Revision:	P01