

SITES TO BE OPENED UP / INVESTIGATED AND MADE GOOD.


SITE I.12. HAMMER TEST SOFFIT OPEN UP AROUND CRACKS + PLASTER WITH ENGINEER CUT OUT + REINSTATE CONCRETE PROV - 0.6 x 0.6 x 1.5m

SITE I.13. AS 12 TO FORMER PROJECTION ROOM.

SITE I.14. AS 12 TO WATER TANK ROOM.

SITE I.14. AS 12 TO ROOF ACCESS CORRIDOR.

SITE I.16. AS 12 TO GRID FOR HAMMER TEST INC. SPECIALIST PROTECTION REQ.

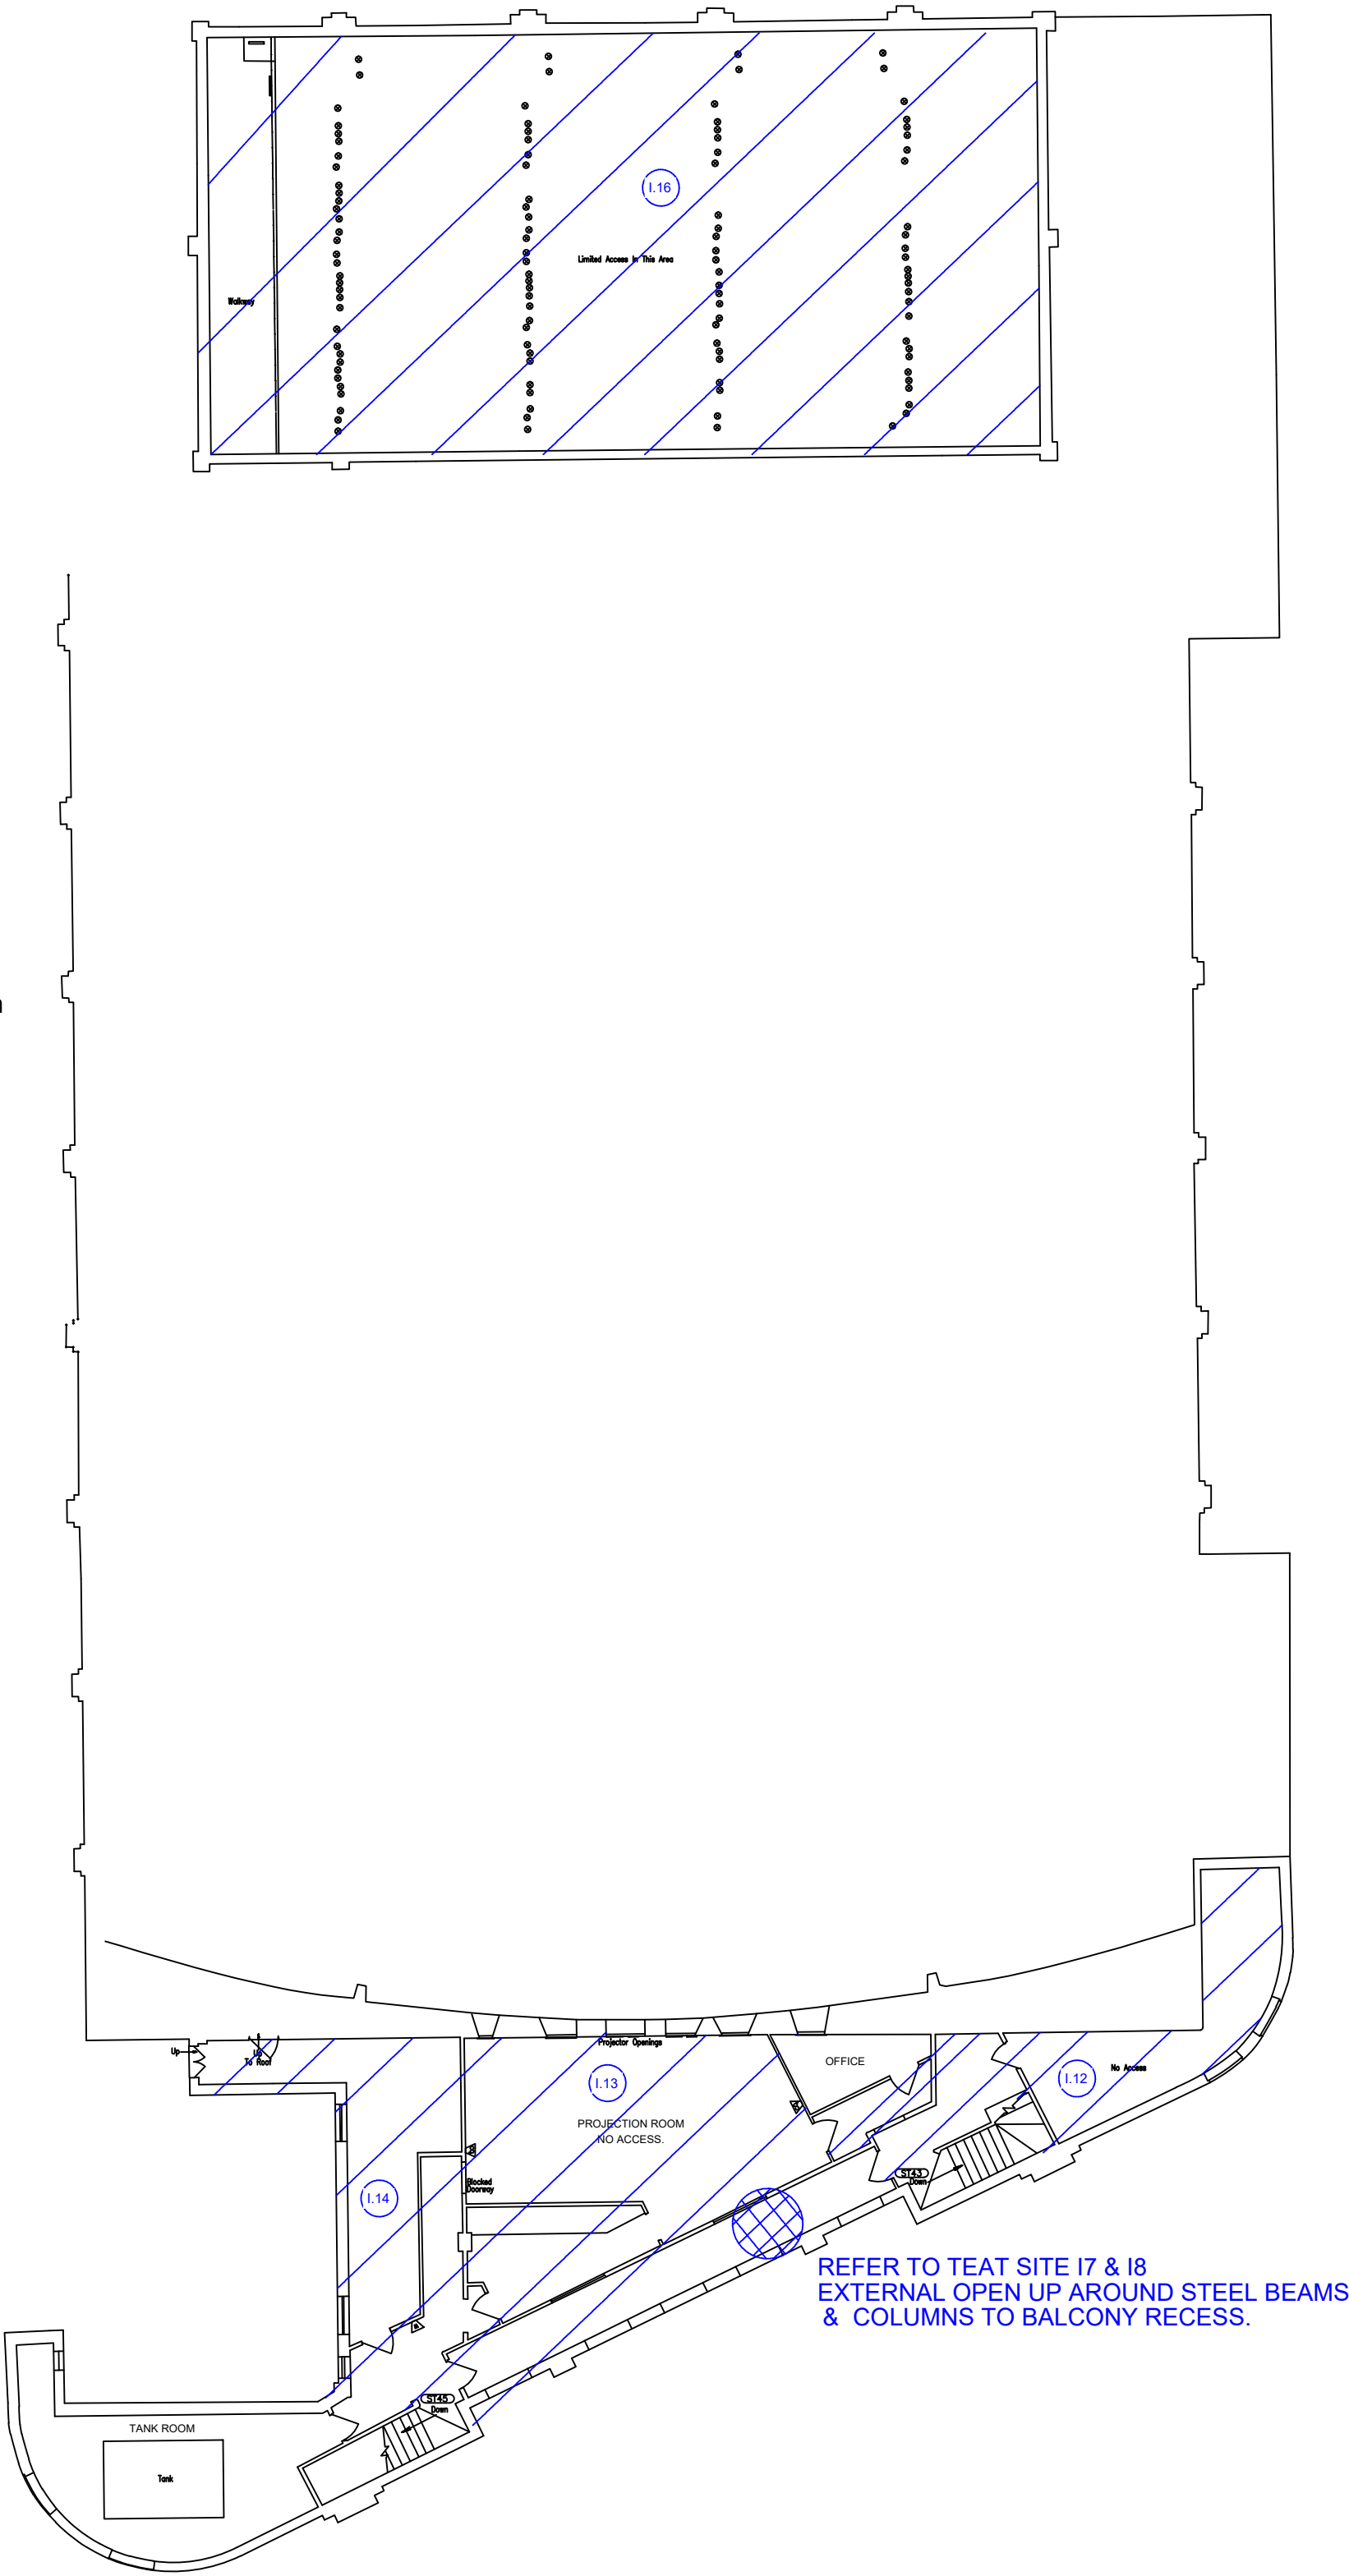

3RD FLOOR LEVEL

Copyright. This drawing and design and all the information contained therein is the sole copyright of Blik, and reproduction in any form is forbidden unless permission is obtained in writing.

CONTRACTORS PLEASE NOTE:

- 1) Warning: no dimensions to be scaled from this drawing. All Contractors must visit site and be responsible for taking and checking all dimensions relative to this work. The Designer must be advised of any discrepancies in writing.
- 2) This drawing must be read in conjunction with the Specification/Bill of Quantities and related drawings. Any structural work must be carried out to the exact specification and requirements of the Client's appointed Structural Engineer and any amendments must have his express prior written authority.
- 3) All structural work must be inspected at all relevant stages by the Structural Engineer and the Local Authority's Building Surveyor and comply with their requirements. Any costs and claims for damages, loss of trade, etc. incurred by failing so to do are the sole liability of the Contractor.
- 4) Any discrepancies between drawings and specification should be reported to the Designer prior to any work commencing.

**JBH
DEVELOPMENTS
LTD**

Ian Heald BSc MRICS
JBH Developments Ltd
Silverwell Chambers
15 Silverwell St
Bolton
BL1 1PP

M: 07714 431 608
E: ian.heald@jbh-developments.co.uk

blik
INTERIOR DESIGN & ARCHITECTURAL CONSULTANCY

Job title	
Apollo - Manchester	
Drawing title	
Test sites and repairs 3rd Floor inc. demo + strip out	
Scale	Drawing No.
1:NTS.	
Date	
Jan. 2026	1141 - 01- 017A
Drawn by	