




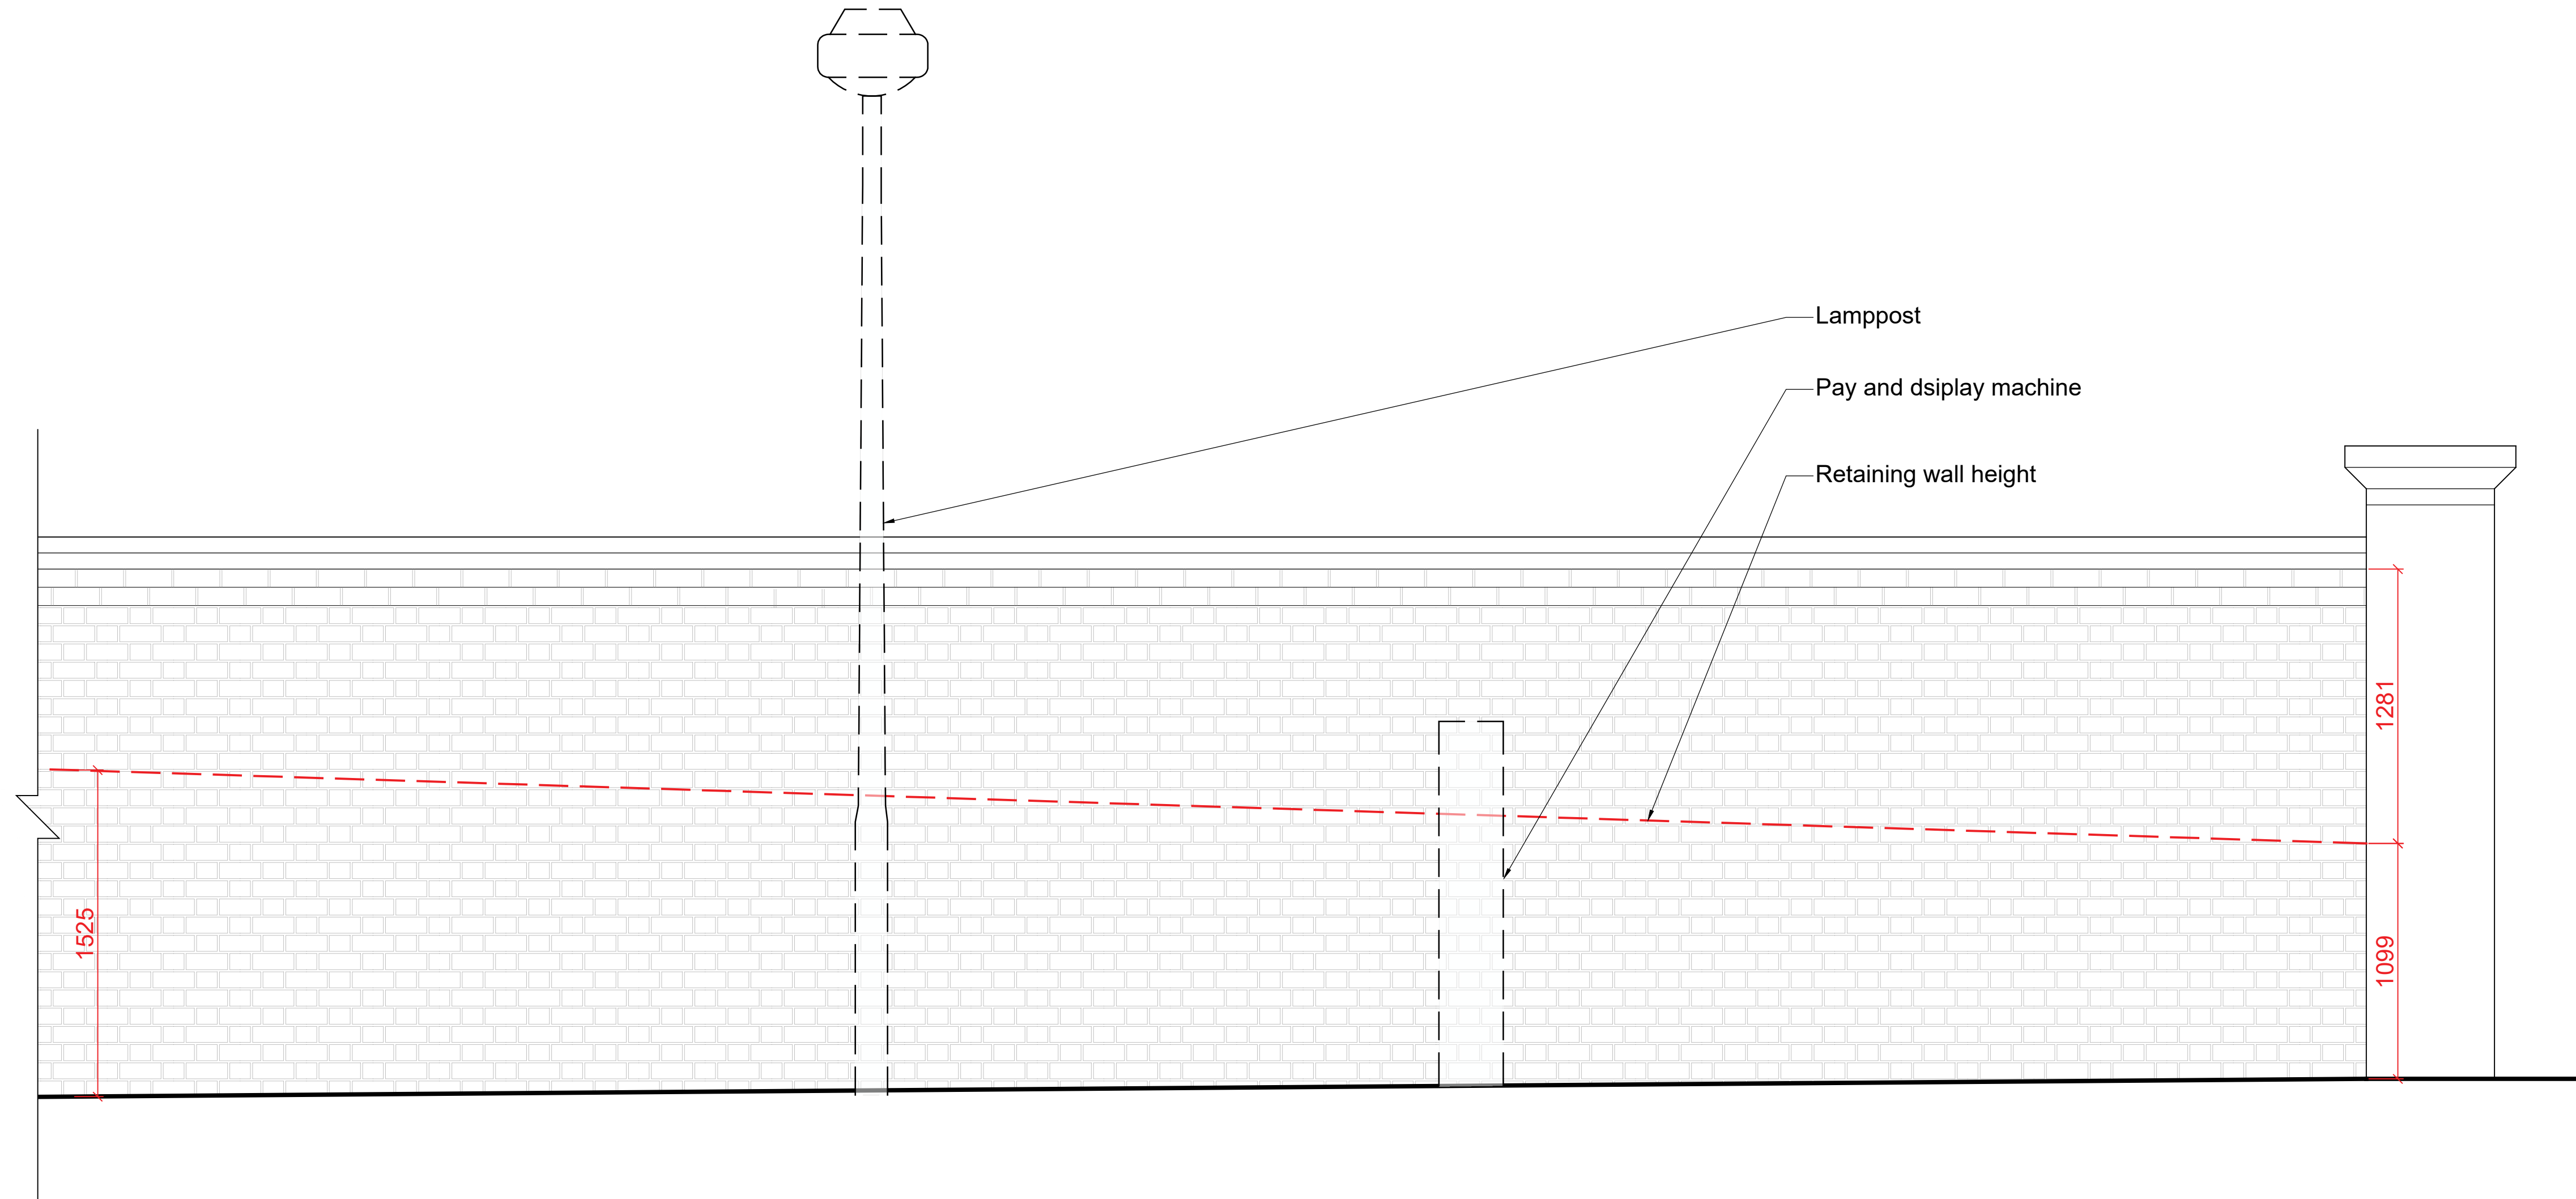


01 - Elevation as Existing
1:20 at A1

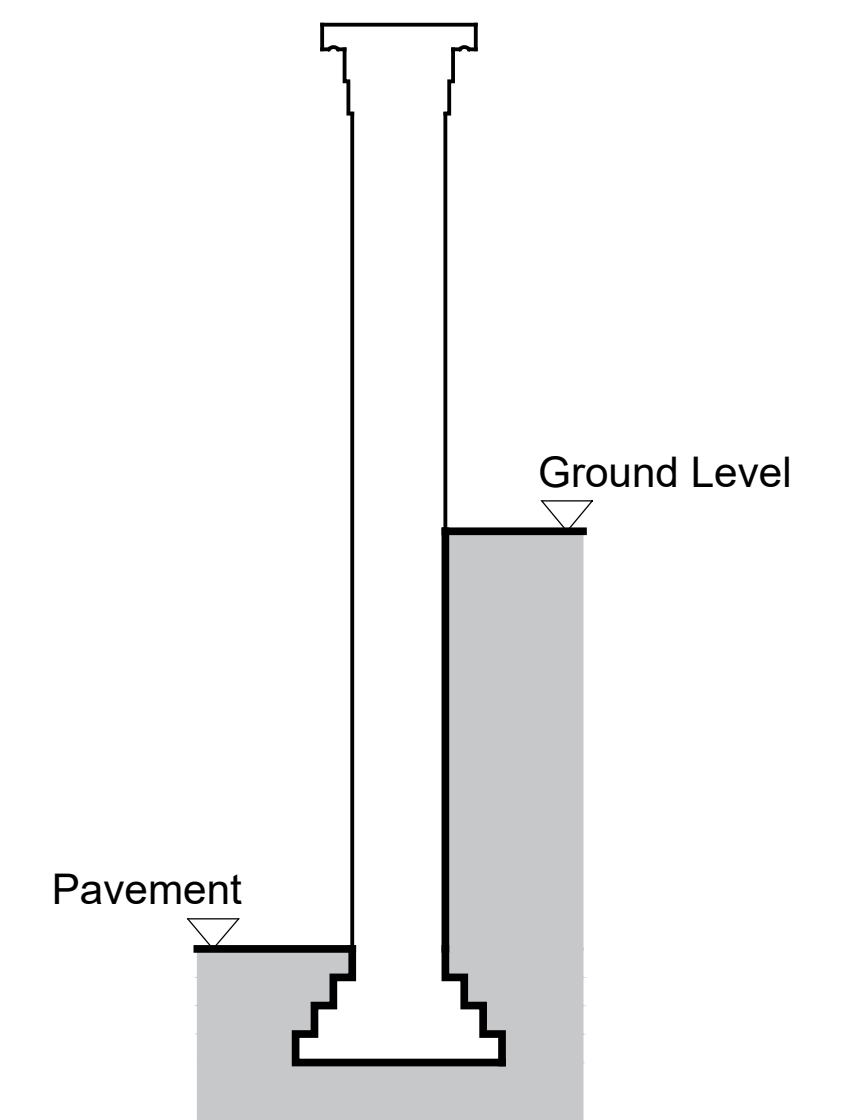

02 - Typical Section as Existing
1:20 at A1

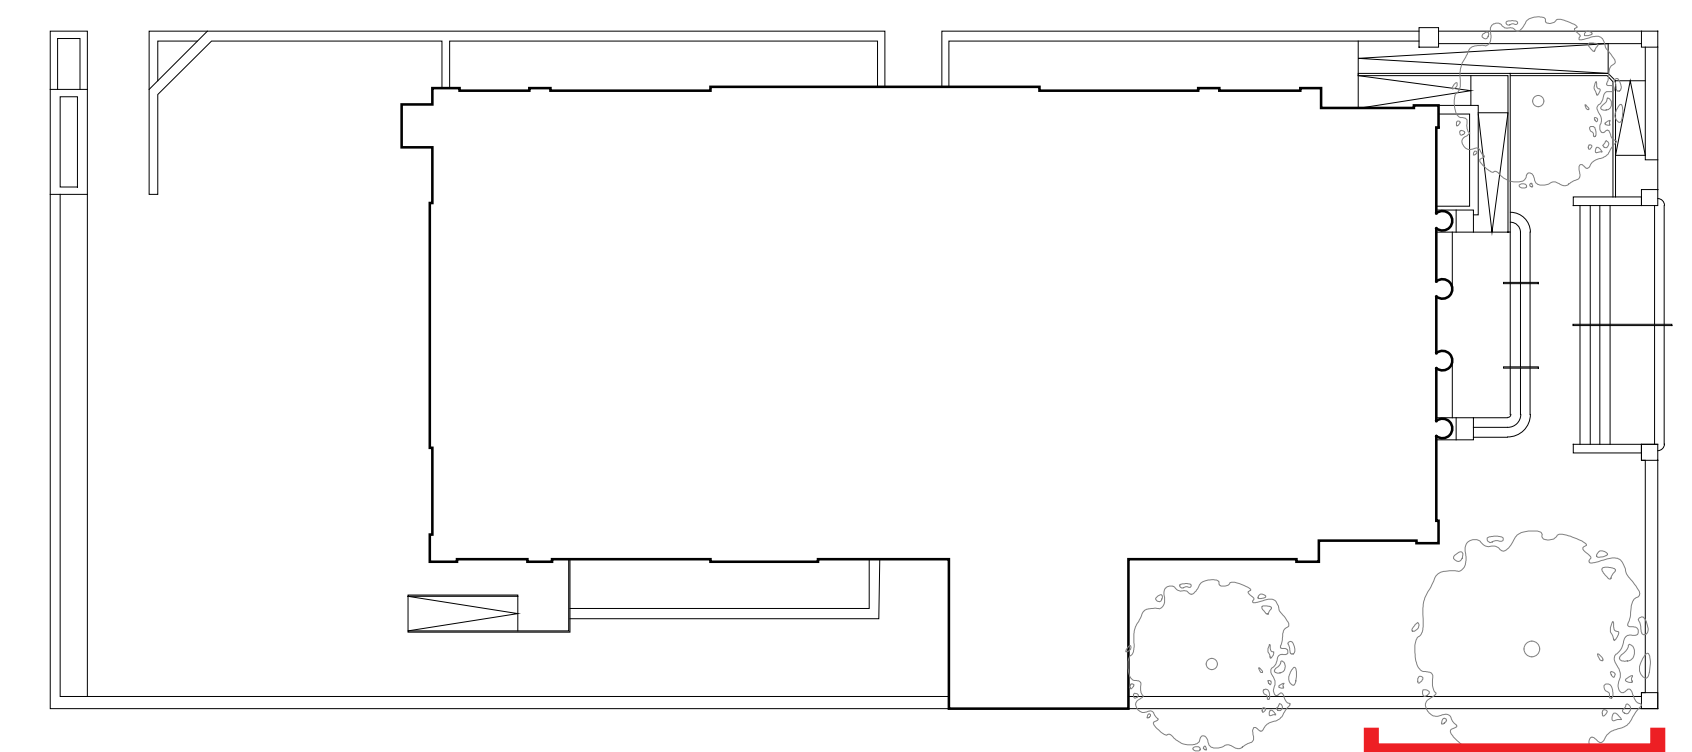

Key Plan
Not to scale

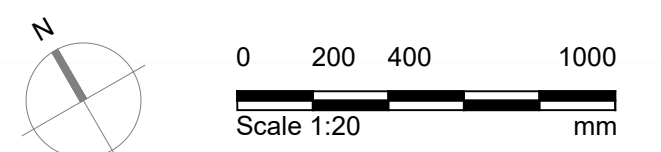[illegible]