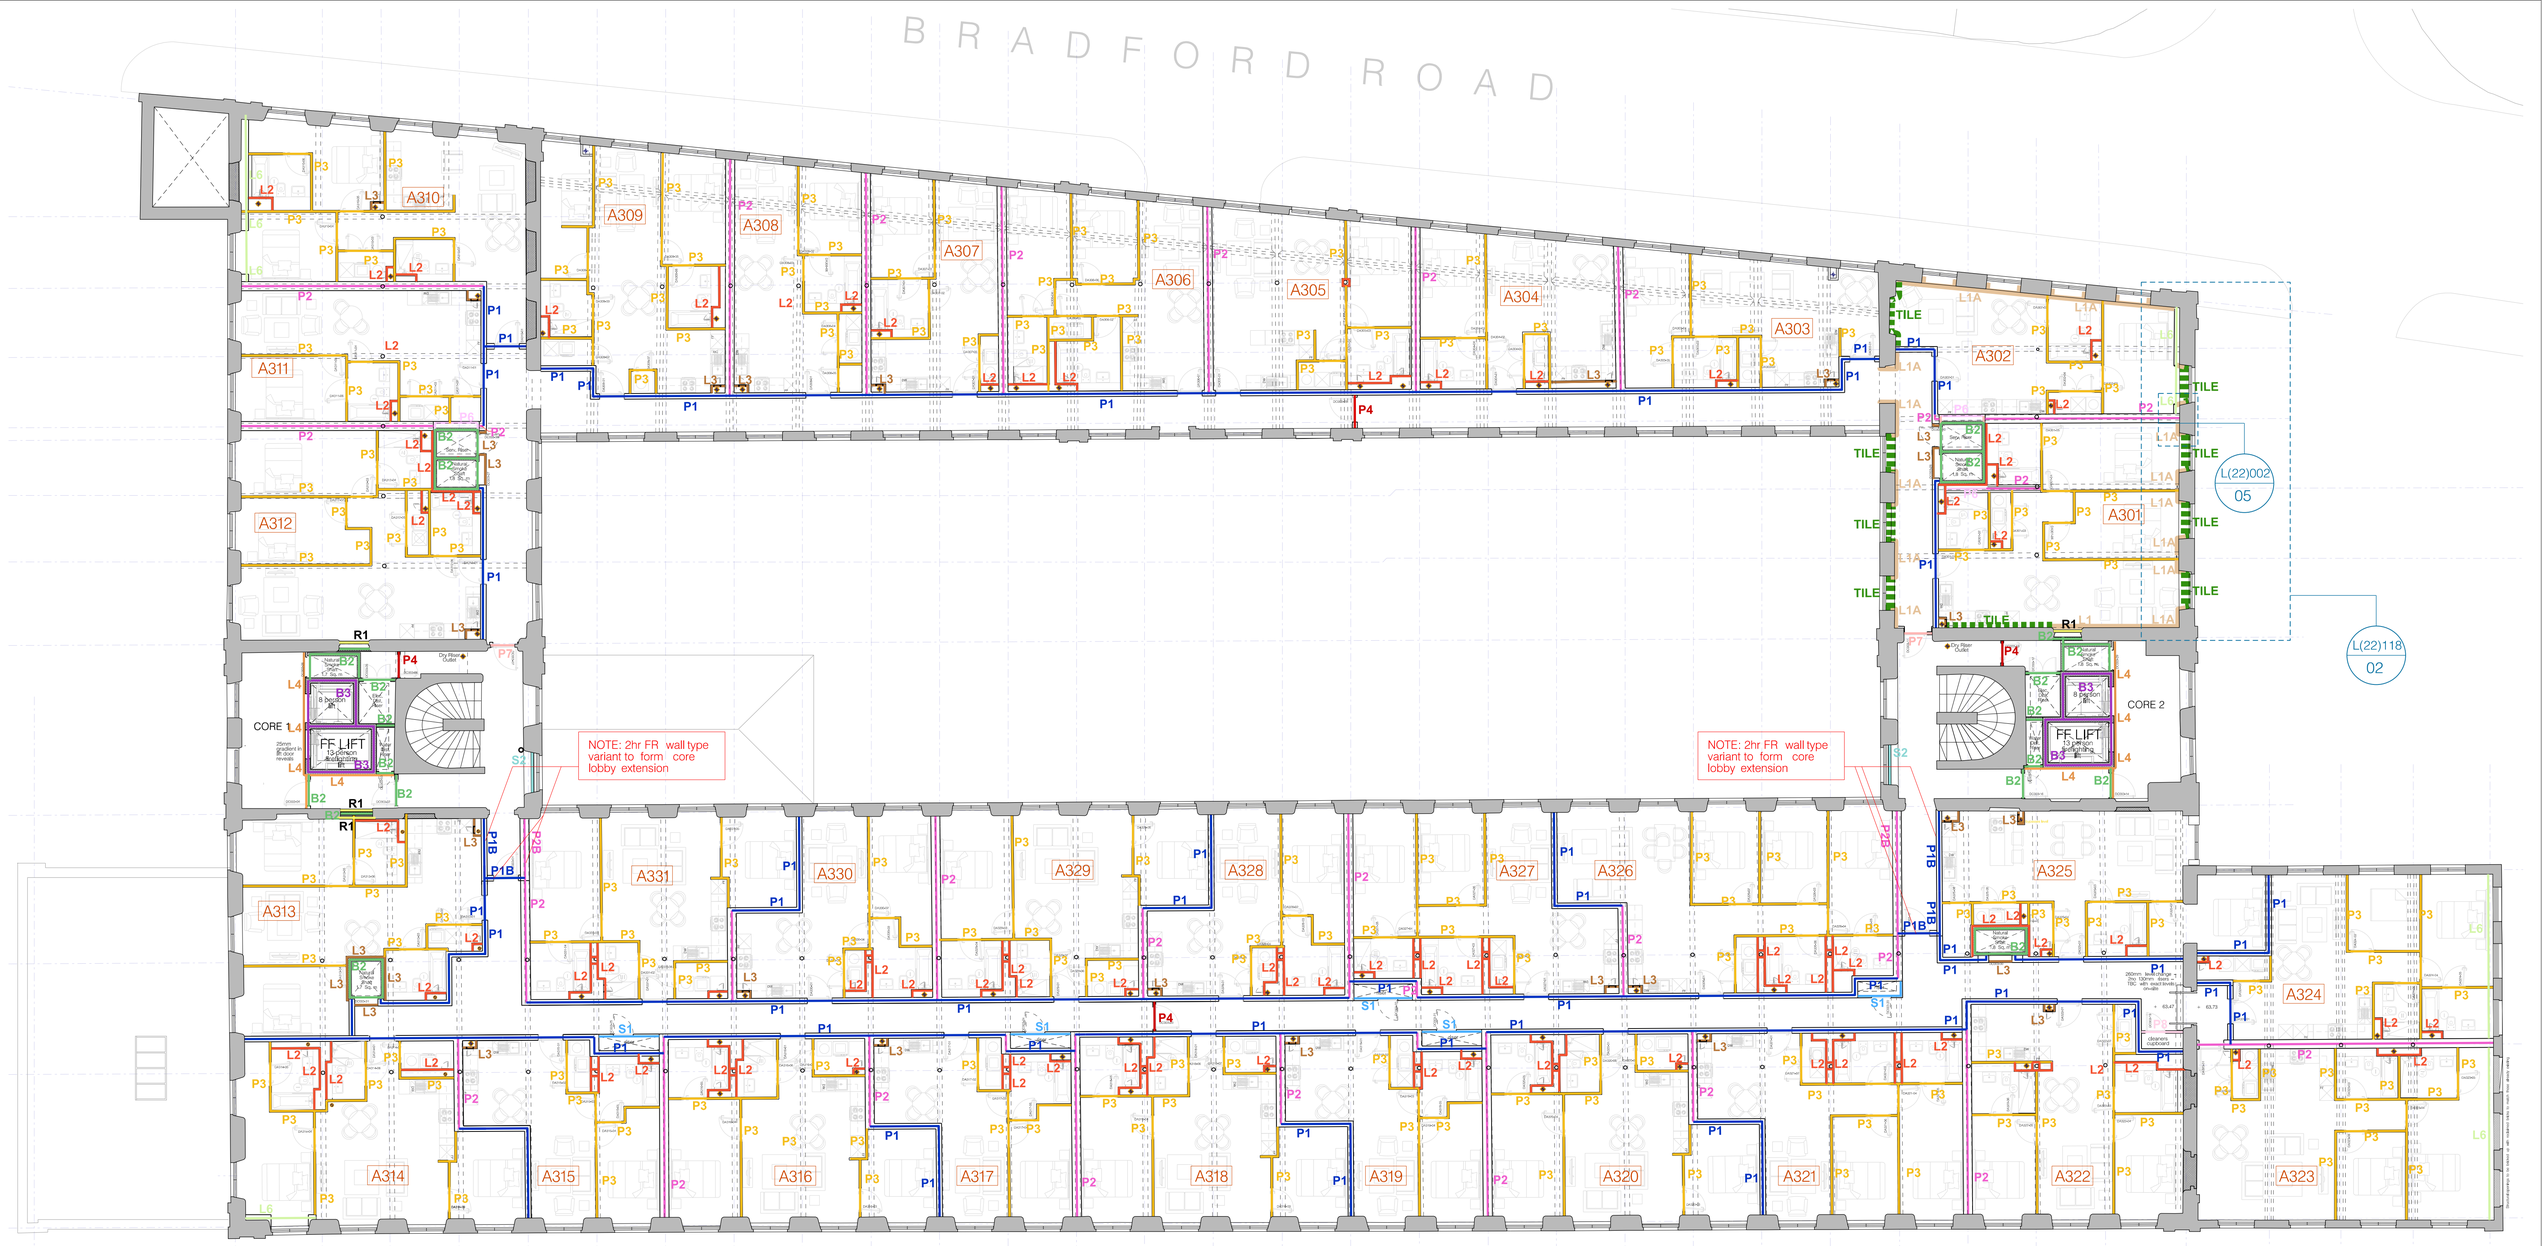


1 2 3 4 5 6 7 8 9 10 11 12 13 14 15 16 17 18 19 20 21 22 23 24 25 26 27 28 29 30 31 32 33 34

Drawing reissued following receipt of BRE third party fire assessment; Report number: P131326–1000, Fire Consultant and Knauf subcontractor commentary.

Any service penetrations through dry line boxing–in subject to Fire Consultant/BRE assessment and stage 5 M&E design.

Note: Refer to drawing drawing L(22)001 for Wall Types Sheet, and Knauf NBS.

0 10m 20m

hodder+partners

SGI Studios
1 Kelso Place
Manchester M15 4LE

t: +44(0)161 832 9842
e: mail@hodderandpartners.com
w: www.hodderandpartners.com

DO NOT SCALE
Work to annotated dimensions only.
Read drawing in conjunction with relevant specification, Structural Engineers' and Services Engineers' drawings.
Confirm all dimensions before commencement of any work on site or fabrication.

revisions + notes:

P1	07/06/2024	FIRST ISSUE
P2	03/04/2025	TEAM ISSUE FOR CO–ORDINATION
P3	19/05/2025	UPDATED TO FIRE STRATEGY PLANS. RISERS REVERTED TO S1 SHAFT WALL. CORE 2HR COMPARTMENT EXTENDED TO LF. COMMENT. EXT WALL LINING ADDED TO GRID 34
C1	23/06/2025	PRELIMINARY CONSTRUCTION ISSUE
C2	09/09/2025	WALL TAGS ADDED. SCALE AMEND.
C3	01/10/2025	CANTEEN WALL TILES SHOWN EXPOSED AND LINING TO WALLS TO CONCEAL THEM ELSEWHERE
C4	04/12/2025	UPDATE FOLLOWING BRE REPORT AND MISC M&E /STRUCTURAL COORDINATION
C5	11/02/2026	UPDATE TO LATEST GA PLANS. BLOCKW SHOWN TO CORE DOOR. WALL SHOWN IN WINDOW REVEAL TO STAIR. GREEN TILE UPDATE FURTHER TO MCC COMMENT

INTERNAL WALLS
Issued for design intent, Detail design by specialist S/C. – Dry lining partitioning detailing to be in accordance with Knauf/BRE information or acceptable equivalent;

Refer to:
– Knauf Project Information Pack
– Set of Standard details – Brunswick Mill, Manchester – HOD 22 Series drawings. Refer to Dwg L(22)001 for typical wall types. For setting out refer to GA plans (20 series). For centre line set out of party walls refer to dwgs L(20)221 to 226

Thickness of existing walls to be checked on site – for fire compartment walls. Additional FR linings may be required

Refer to dwg L(22)222 for typical references to wall junction details

Blockwork:
- Type B1 Block 100mm
- Type B2 Block 140mm
- Type B3 Lift Shaft, 215mm block
- Type B4 Block + Insulated cavity
- Type R1 Reclaimed brickwork, from the existing Brunswick Mill

Dryline partitions:
- Type P1 Double stud, compartment
- Type P2 Double stud, compartment (through column)
- Type P3 Standard single stud partition
- Type P4 Single stud double board fire rated
- Type P5 –
- Type P6 Party wall at junction with blockwork
- Type P7 FR Stair Core infill wall
- Type P8 Misc /Cleaners St

Dryline linings:
- Type L1 Single stud partition, SVP boxing
- Type L2 Single stud partition narrow boxing (bathrooms)
- Type L3 Single stud partition narrow/ boxing (habitable spaces)
- Type L4 Knauf liner system OEA
- Type L5 Dot and dab
- Type L6 Thermal lining to external walls

Dryline shaftwall:
- Type S1 90 min shaft wall
- Type S2 120 min shaft wall

TILE EXPOSED EXISTING CANTEEN TILES
Note all tiles to be retained. Some areas exposed as shown. Full height plasterboard Lining shown to conceal tiling in other locations as shown

client: ARROWSMITH BRUNSWICK SQUARE LTD.
date: JUNE 2025

project: BRUNSWICK MILL DEVELOPMENT PHASE 1
scale: 1:125 @A1
drawn by: TC

title: LEVEL 3 WALL TYPE PLAN
drawing number: L(20)253

status: STAGE 5 – CONSTRUCTION
job number: 0586
revision: C5

hodder+partners