


- Notes
1. All dimensions in mm, unless otherwise stated.
 2. Scaling from drawing if printed incorrectly may lead to errors.
 3. All information outside red line boundary shown for contextual purpose only.
 4. All hatch patterns are indicative only unless stated otherwise.
 5. This drawing is to be read in conjunction all relevant documentation from the design team




0003_01 Existing Courtyard Layout 1:200

- Existing private terrace paving
- Existing shared pathway paving
- Existing mixed planting in raised planters
- Existing artificial lawn
- Existing hedge
- Existing bench seat
- Existing feature seats

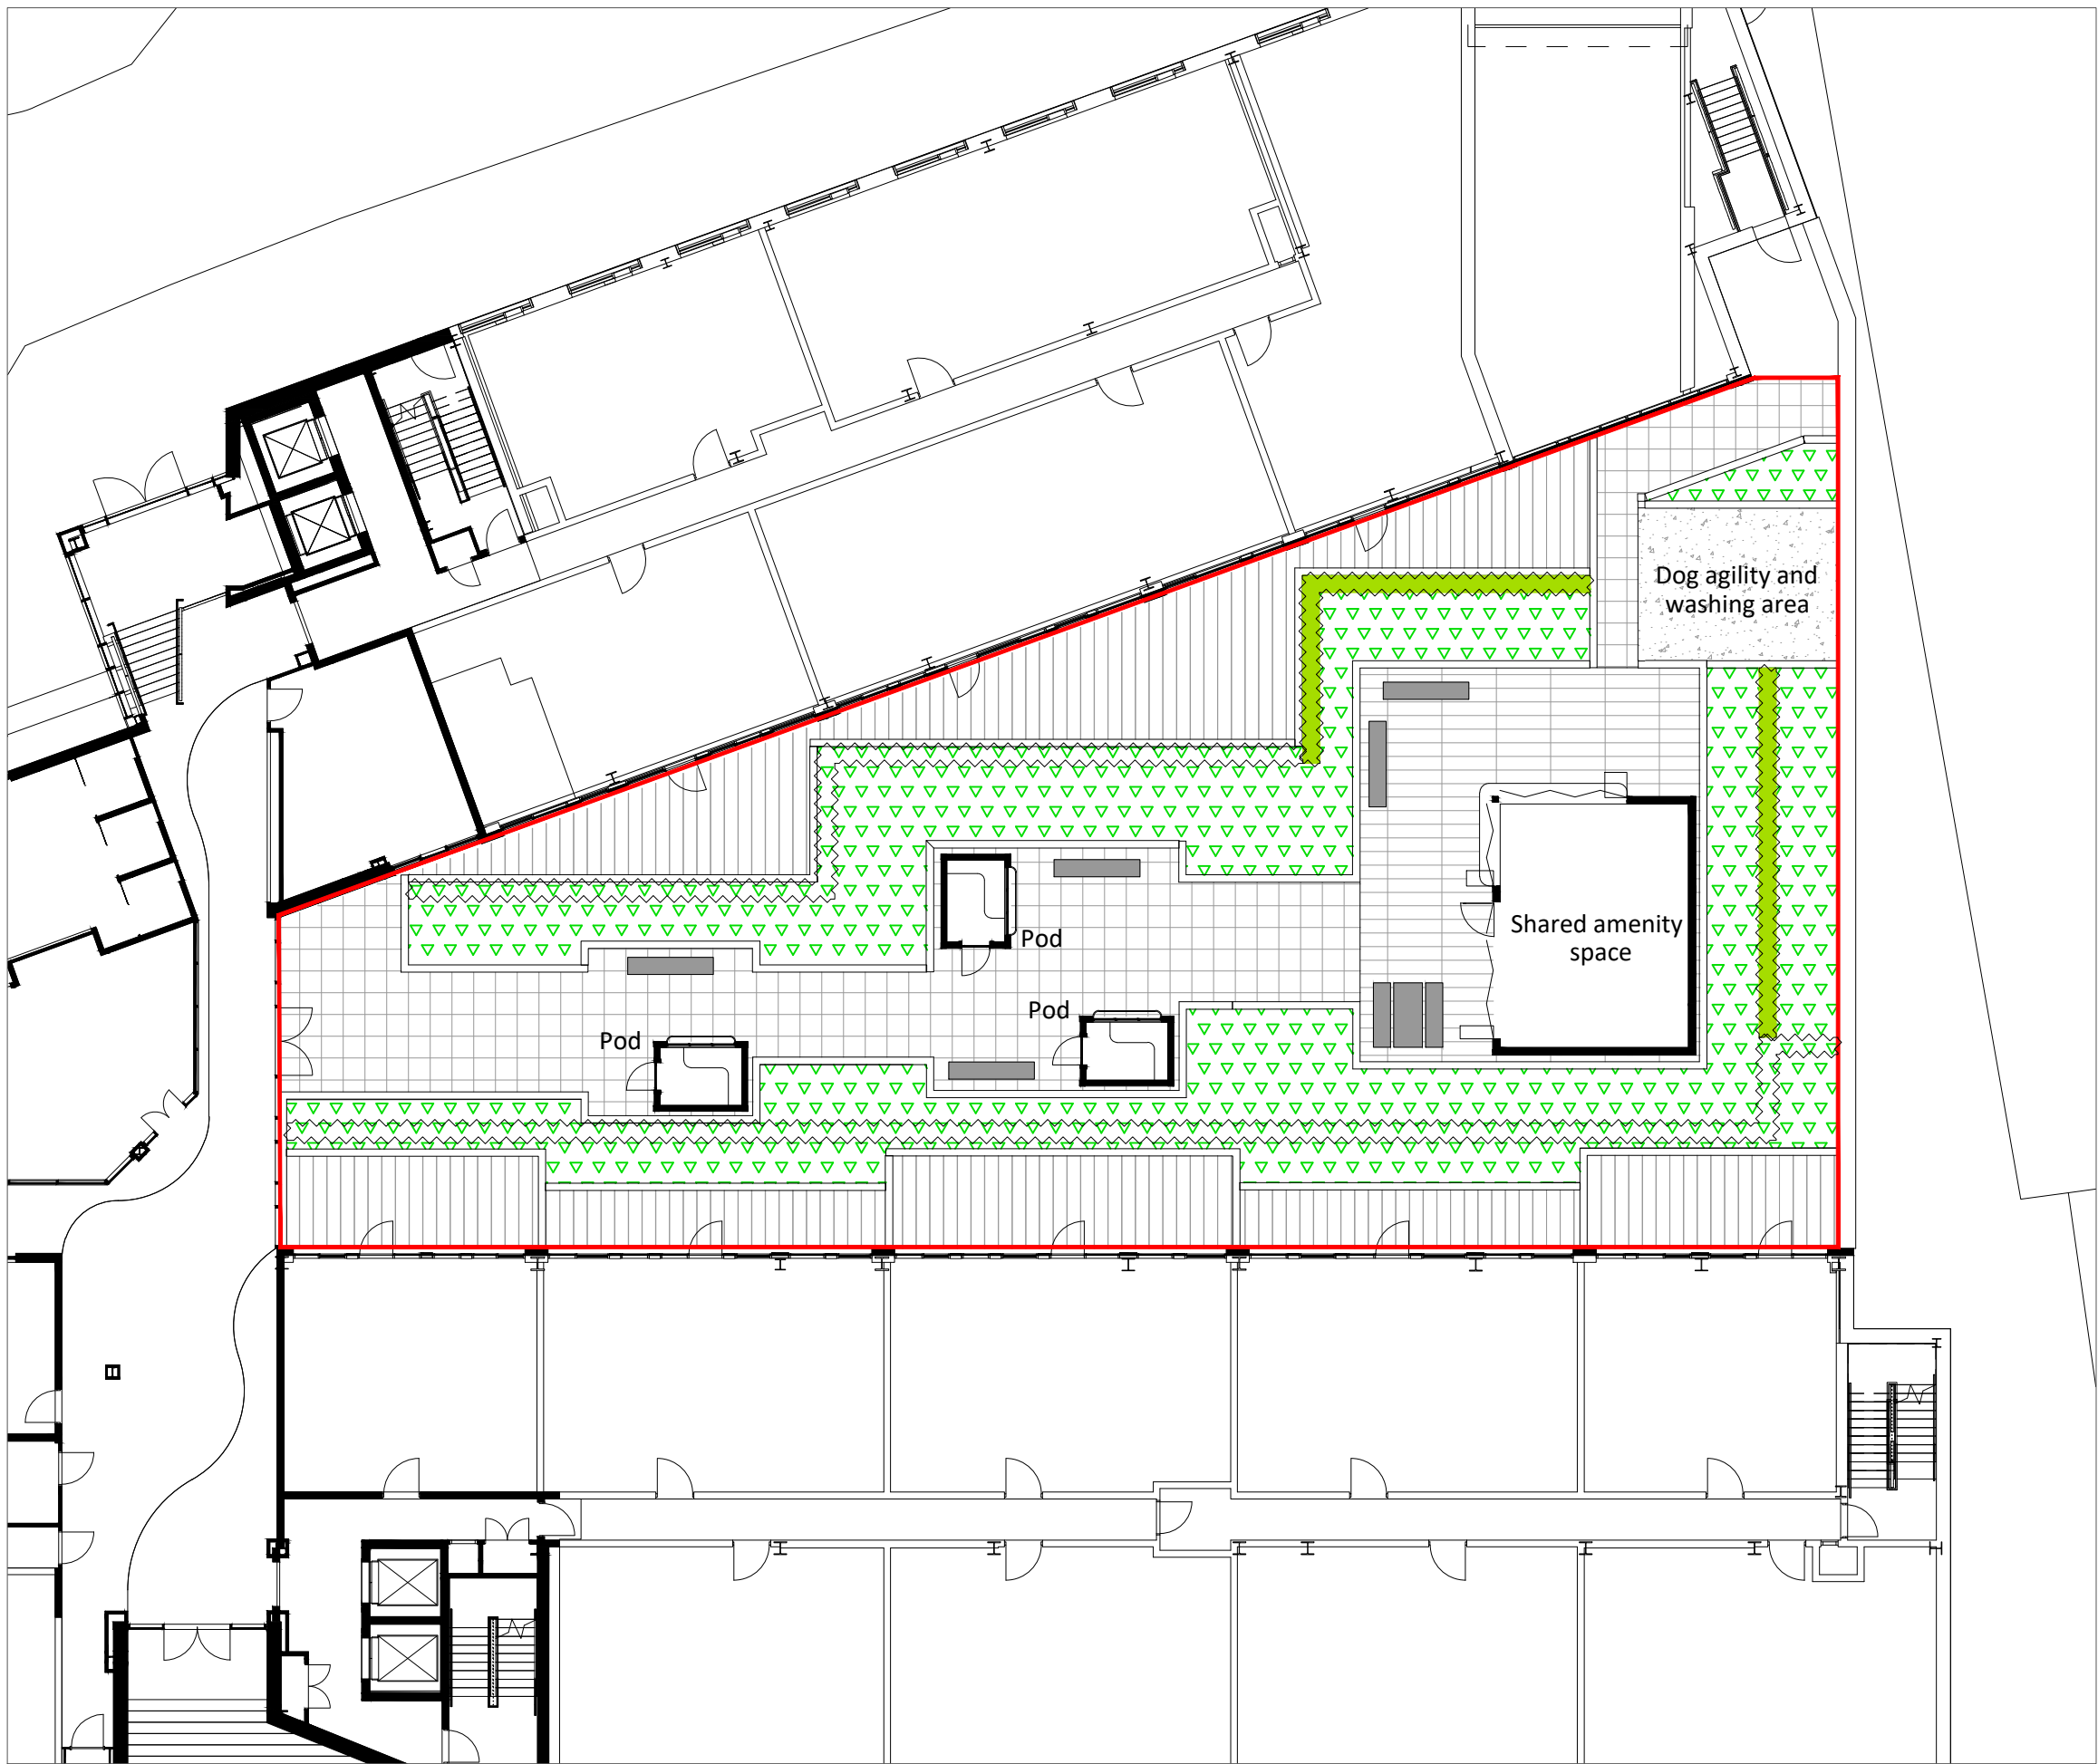

0003_02 Proposed Courtyard Layout 1:200

- Existing private terrace paving retained
- Existing shared pathway paving retained
- Proposed paving to match existing
- Proposed resin bound gravel
- Existing mixed planting in raised planters retained
- Existing hedge retained
- Proposed hedge
- Proposed bench seat
- Proposed picnic table

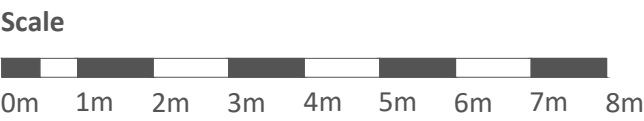

21.01.26	Planning issue - Hedges added	MS	MS/JM	JM	P02
Date	Description of revision	Drawn by	Checked by	Approved by	Revision

re-form
landscape architecture

W: re-formlandscape.com
E: info@re-formlandscape.com
T: Leeds +44 (0)113 245 4695
Manchester +44 (0)161 397 4953

Project
THE TRILOGY, ELLESMEERE STREET, MANCHESTER
RF25-1256

Client
BARINGS

Document title
COURTYARD PROPOSALS

Paper size
A1

Scale
1:200

Status
FOR INFORMATION

S2

Drawing number
1256-RFM-XX-00-DR-L-0003

Revision
P02

© re-form landscape architecture