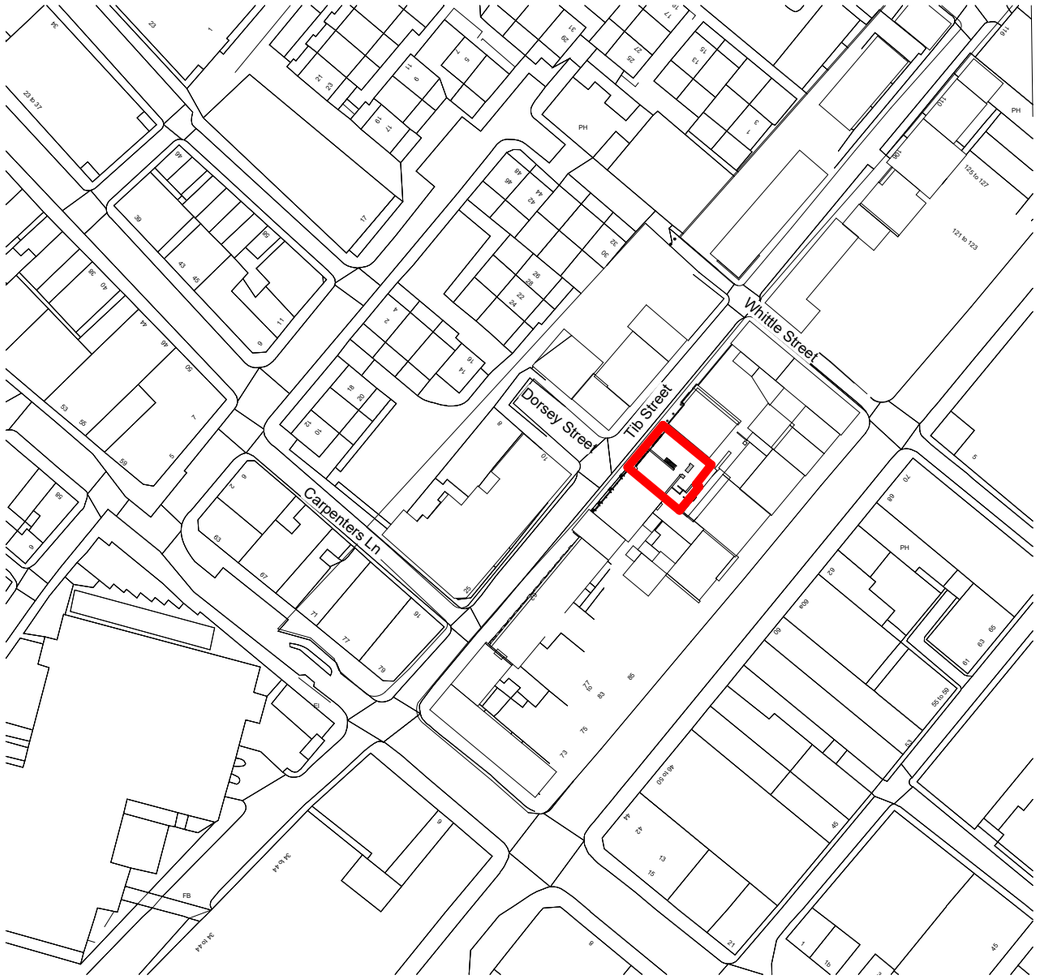


Site Location Plan

Scale: 1 : 1250

© DO NOT SCALE DRAWING

Lee Evans Partnership LLP own the copyright of this and any associated documents. Such documents may not be used or reproduced for any purpose other than that for which they were created.

N

0 0.01 0.02 0.05

Revision	Description	DRN	CHK	Date
P02	Planning Amendment - Street Names	SA	MH Y	09/01/26
P01	Planning Package	EFA	MH Y	24/10/25

ISSUE STATUS
STAGE 3

L E P Architecture Heritage Planning Interiors

www.lee-evans.co.uk | office@lee-evans.co.uk | 01227 784444

CLIENT
LAU YAK Ltd

PROJECT NAME
78-80 Tib Street

PROJECT NO
9441

ISSUE DATE
08/06/25

DRAWING TITLE
Location Plan

DRAWN BY
KHH

CHECKED BY
MHY

SCALE
1 : 1250@A3

DRAWING NUMBER
09441-LEP-SC-00-DR-A-00001P02

PROJECT | AUTHOR | ZONE | LEVEL | TYPE OF INFO | ROLE | NUMBER

REVISION

ALL REPRODUCTION, COPYRIGHT AND INTELECTUAL PROPERTY RIGHTS RESERVED © 2018