
Copyright © of this drawing belongs solely to Group/d Architects Ltd. This drawing must only be used for the purpose for which it is supplied and its contents must not be copied for any purpose without written consent. All dimensions are to be checked on-site prior to commencing works. Any discrepancy found between information given on this drawing and that given elsewhere or recorded onsite shall be notified immediately to the project architect in writing.

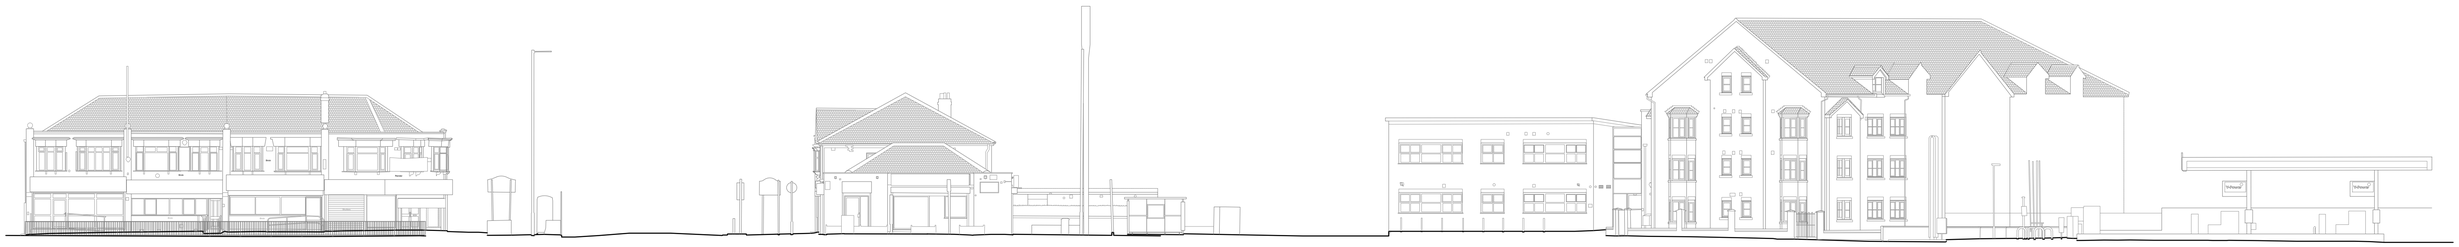

KINGSWAY STREET SCENE - EXISTING



KINGSWAY STREET SCENE - EXISTING

group/d
architects

groupd.co.uk
4 St Paul's Square / Liverpool / L3 9SJ
0151 542 5027
info@groupdarchitects.com

RIBA
Chartered Practice

Status/Stage			
PLANNING			
Project			
Job Name			
Address			
Address in here			
Scale	Date	Drawn by	
1:200 @ A1	25/11/2025	ET	
Title			
STREET SCENE KINGSWAY			
Dwg No			
GDD24001-GDA-MB-ZZ-DR-A-0414			

Rev	Date	Description	Drawn by
P01	--.--.--	First issue	--