



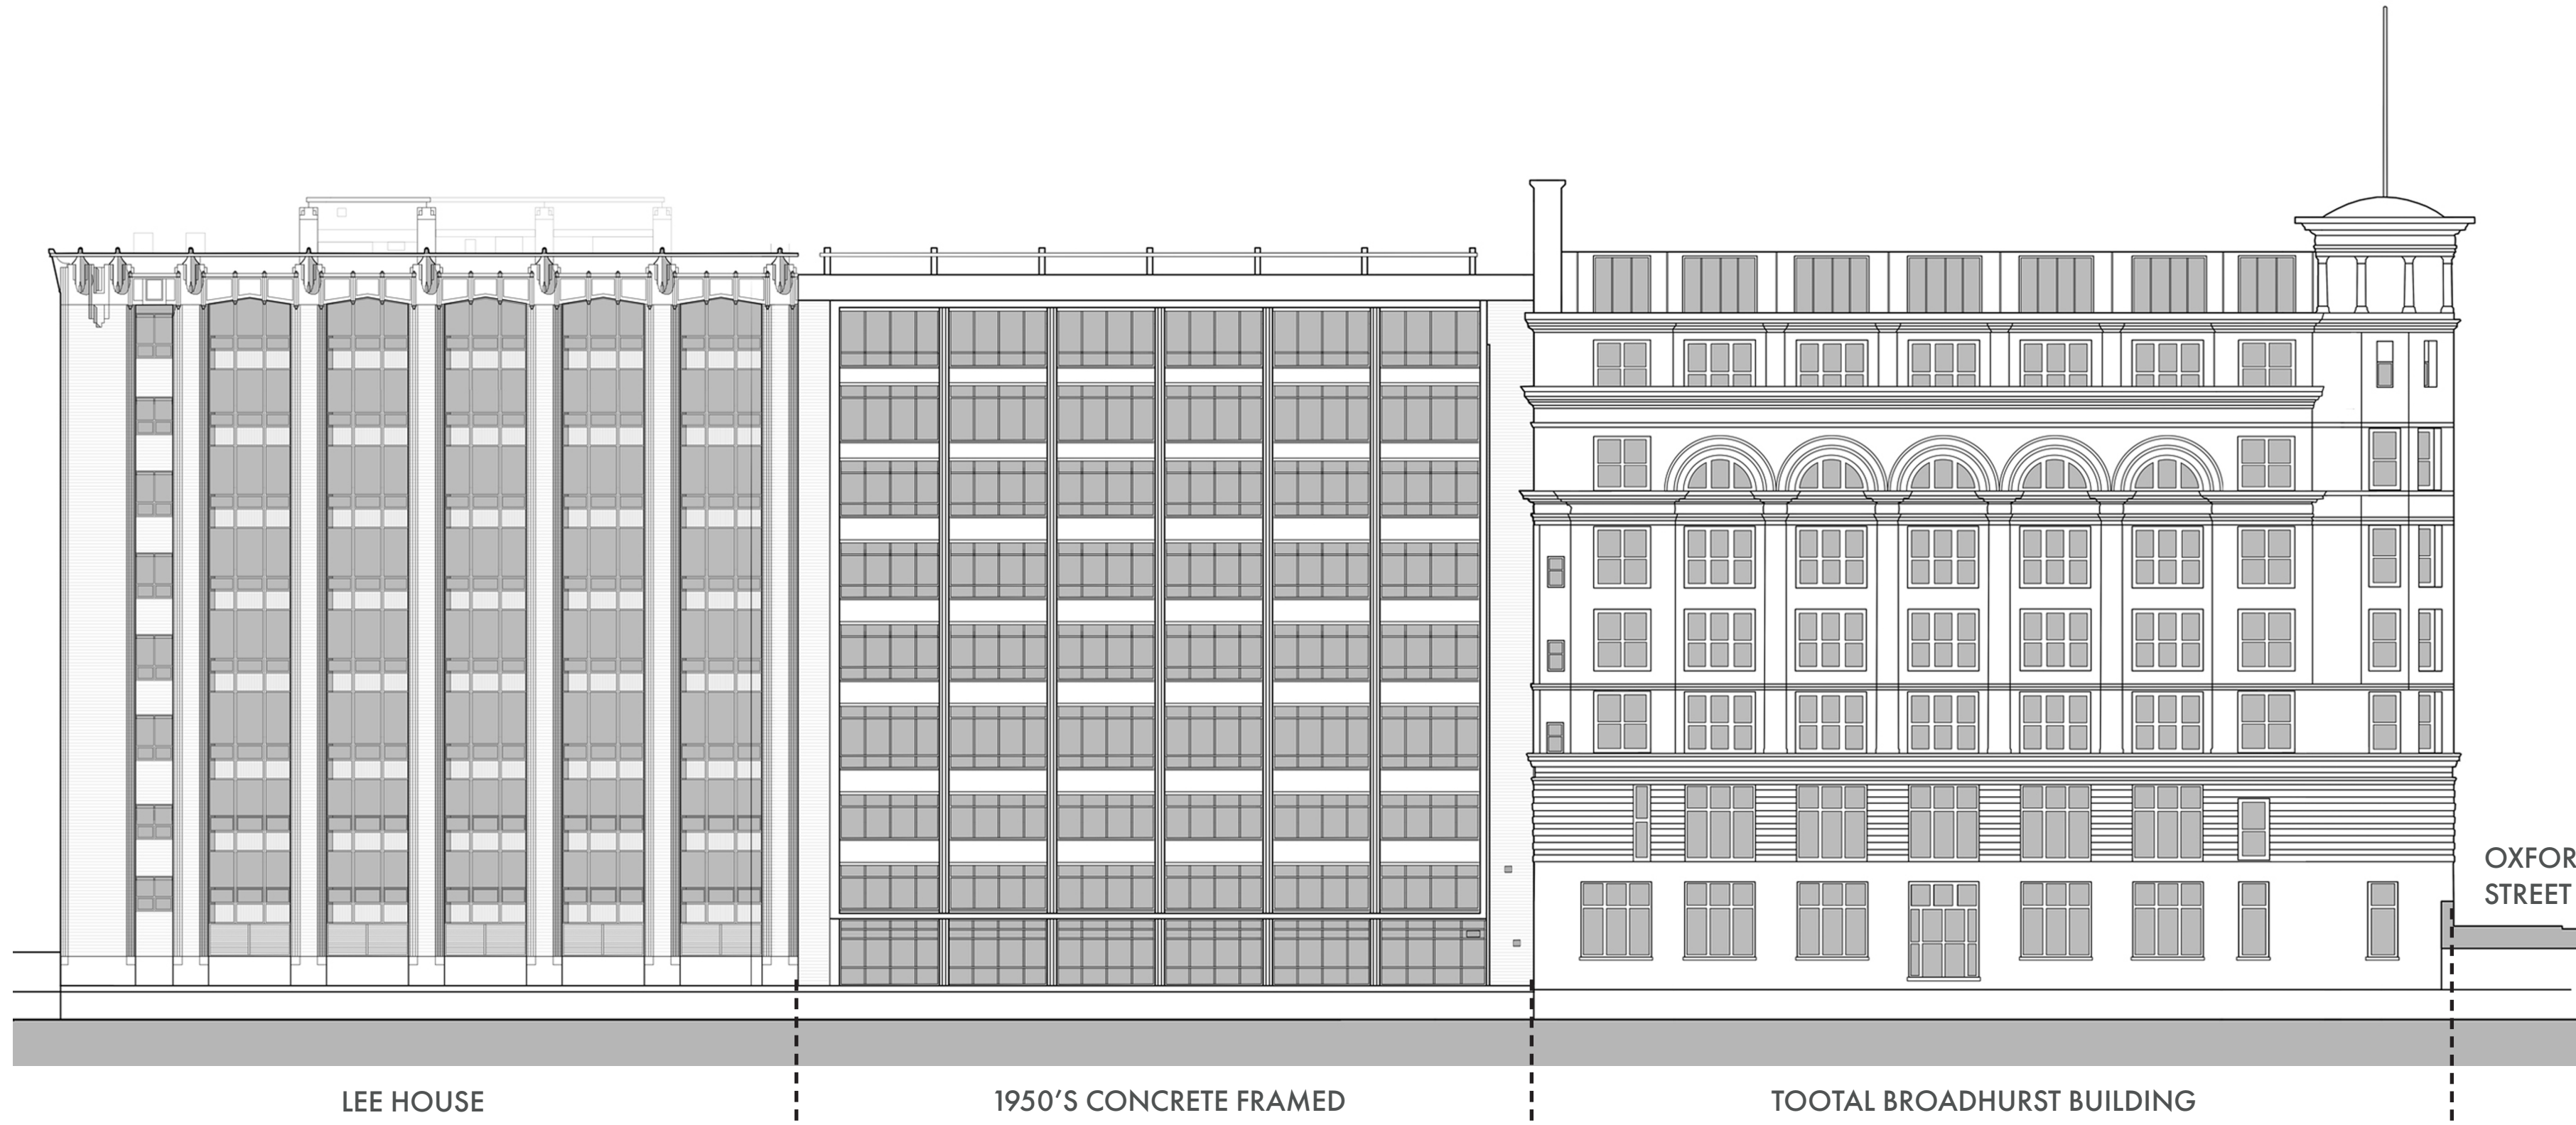


EXISTING ELEVATION

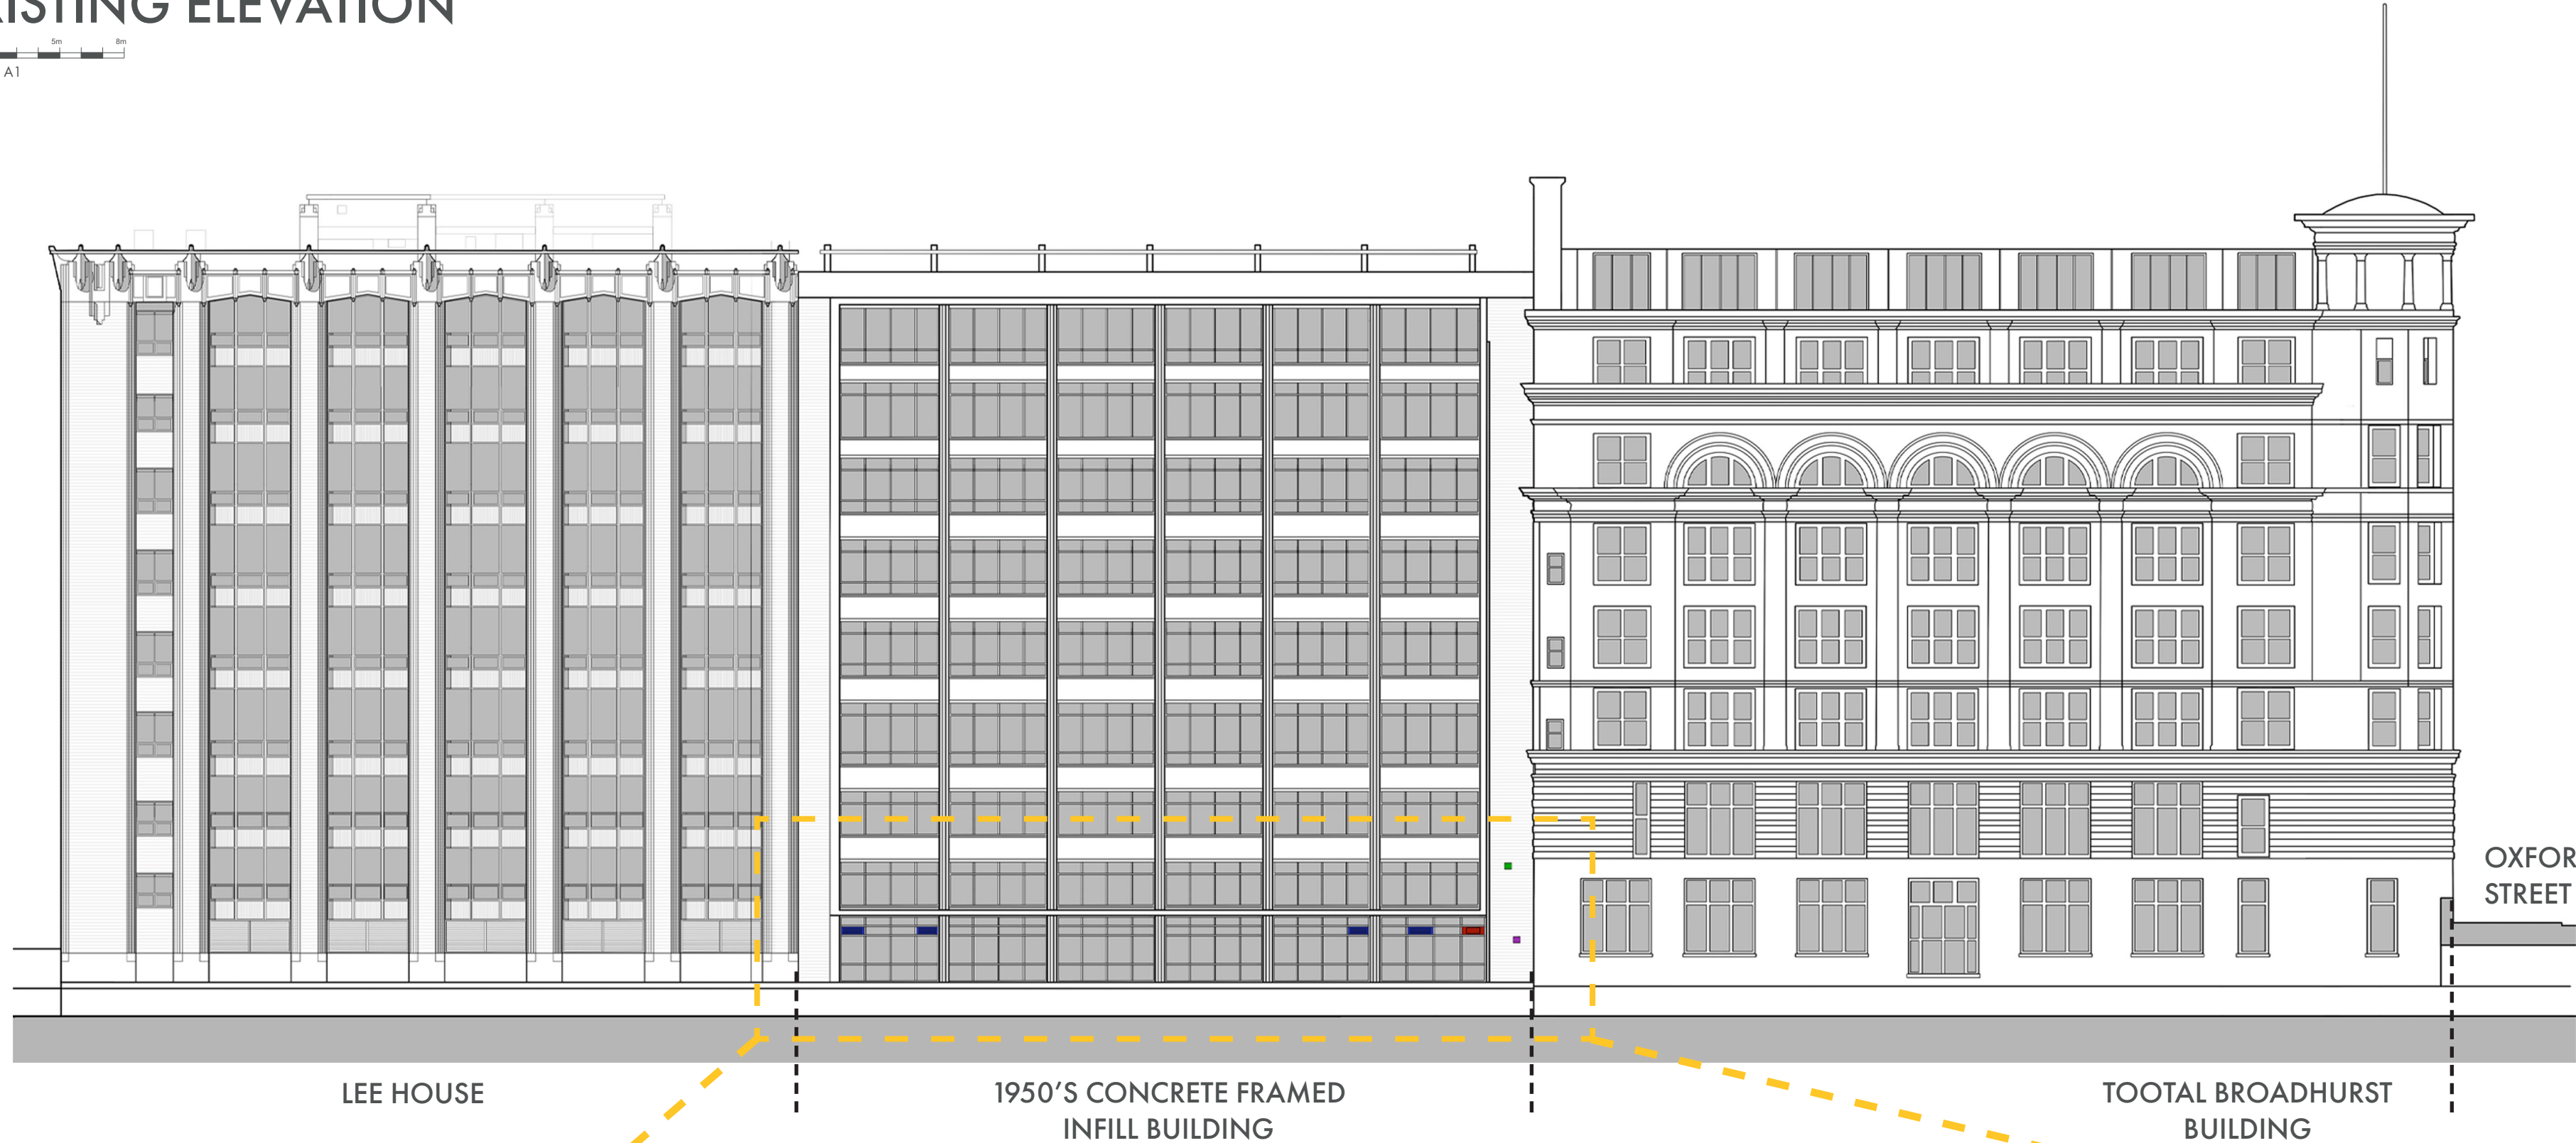

PROPOSED ELEVATION

KEY

- Existing ventilation louvre removed and replaced with glazing to match existing.
- New ventilation louvres (1.0m x 0.6m) to replace existing glazing panes, louvre colour to match existing window frames - light grey.
- Existing louvre (0.3mx0.3m) in brickwork replaced with new louvre (0.5mx0.3m), louvre colour to match surrounding brickwork.
- Existing louvre (0.3mx0.3m) in brickwork replaced with like-for-like louvre, louvre colour to match surrounding brickwork.

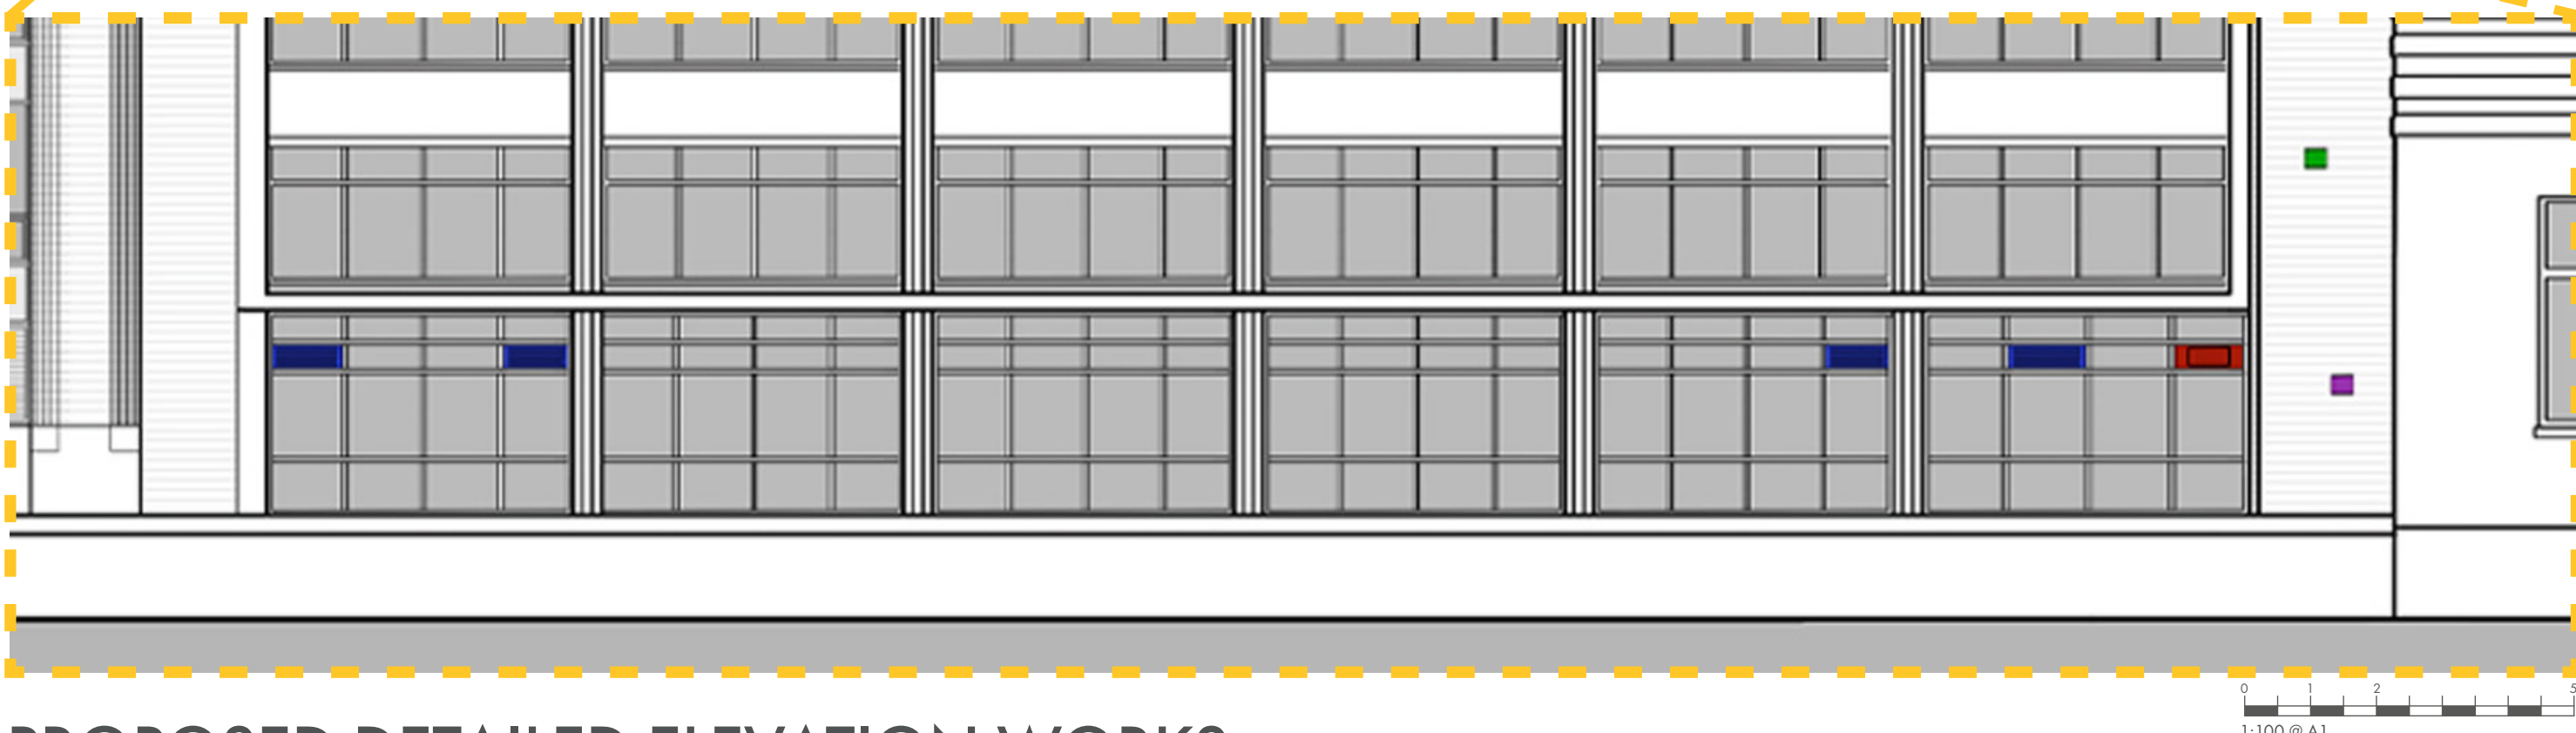

PROPOSED DETAILED ELEVATION WORKS

Manchester Refurbishment,
90 Bridgewater Street, M1 5JW
**ROCHDALE CANALSIDE
ELEVATION**

PROJECT NO.
DRAWING NO.
REVISION | DATE

21052
LHO-SEV-XX-XX-DR-A-00120
P02 | 25 February 2026

STUDIOS AT:

Seven Harrogate
Clarendon House
Victoria Avenue
Harrogate
North Yorkshire
HG1 1JD

Tel: 01423 709 807

Seven Manchester
Unit 1.3 Waulk Mill
51 Bengal Street
Ancoats
Manchester
M4 6LN

Tel: 0161 236 5655

Seven North Wales
Y Neuadd Lwyd
Church Street
Dolwyddelan
Conwy
LL25 0SJ

Tel: 01286 875120

SEVENARCHITECTURE.CO.UK