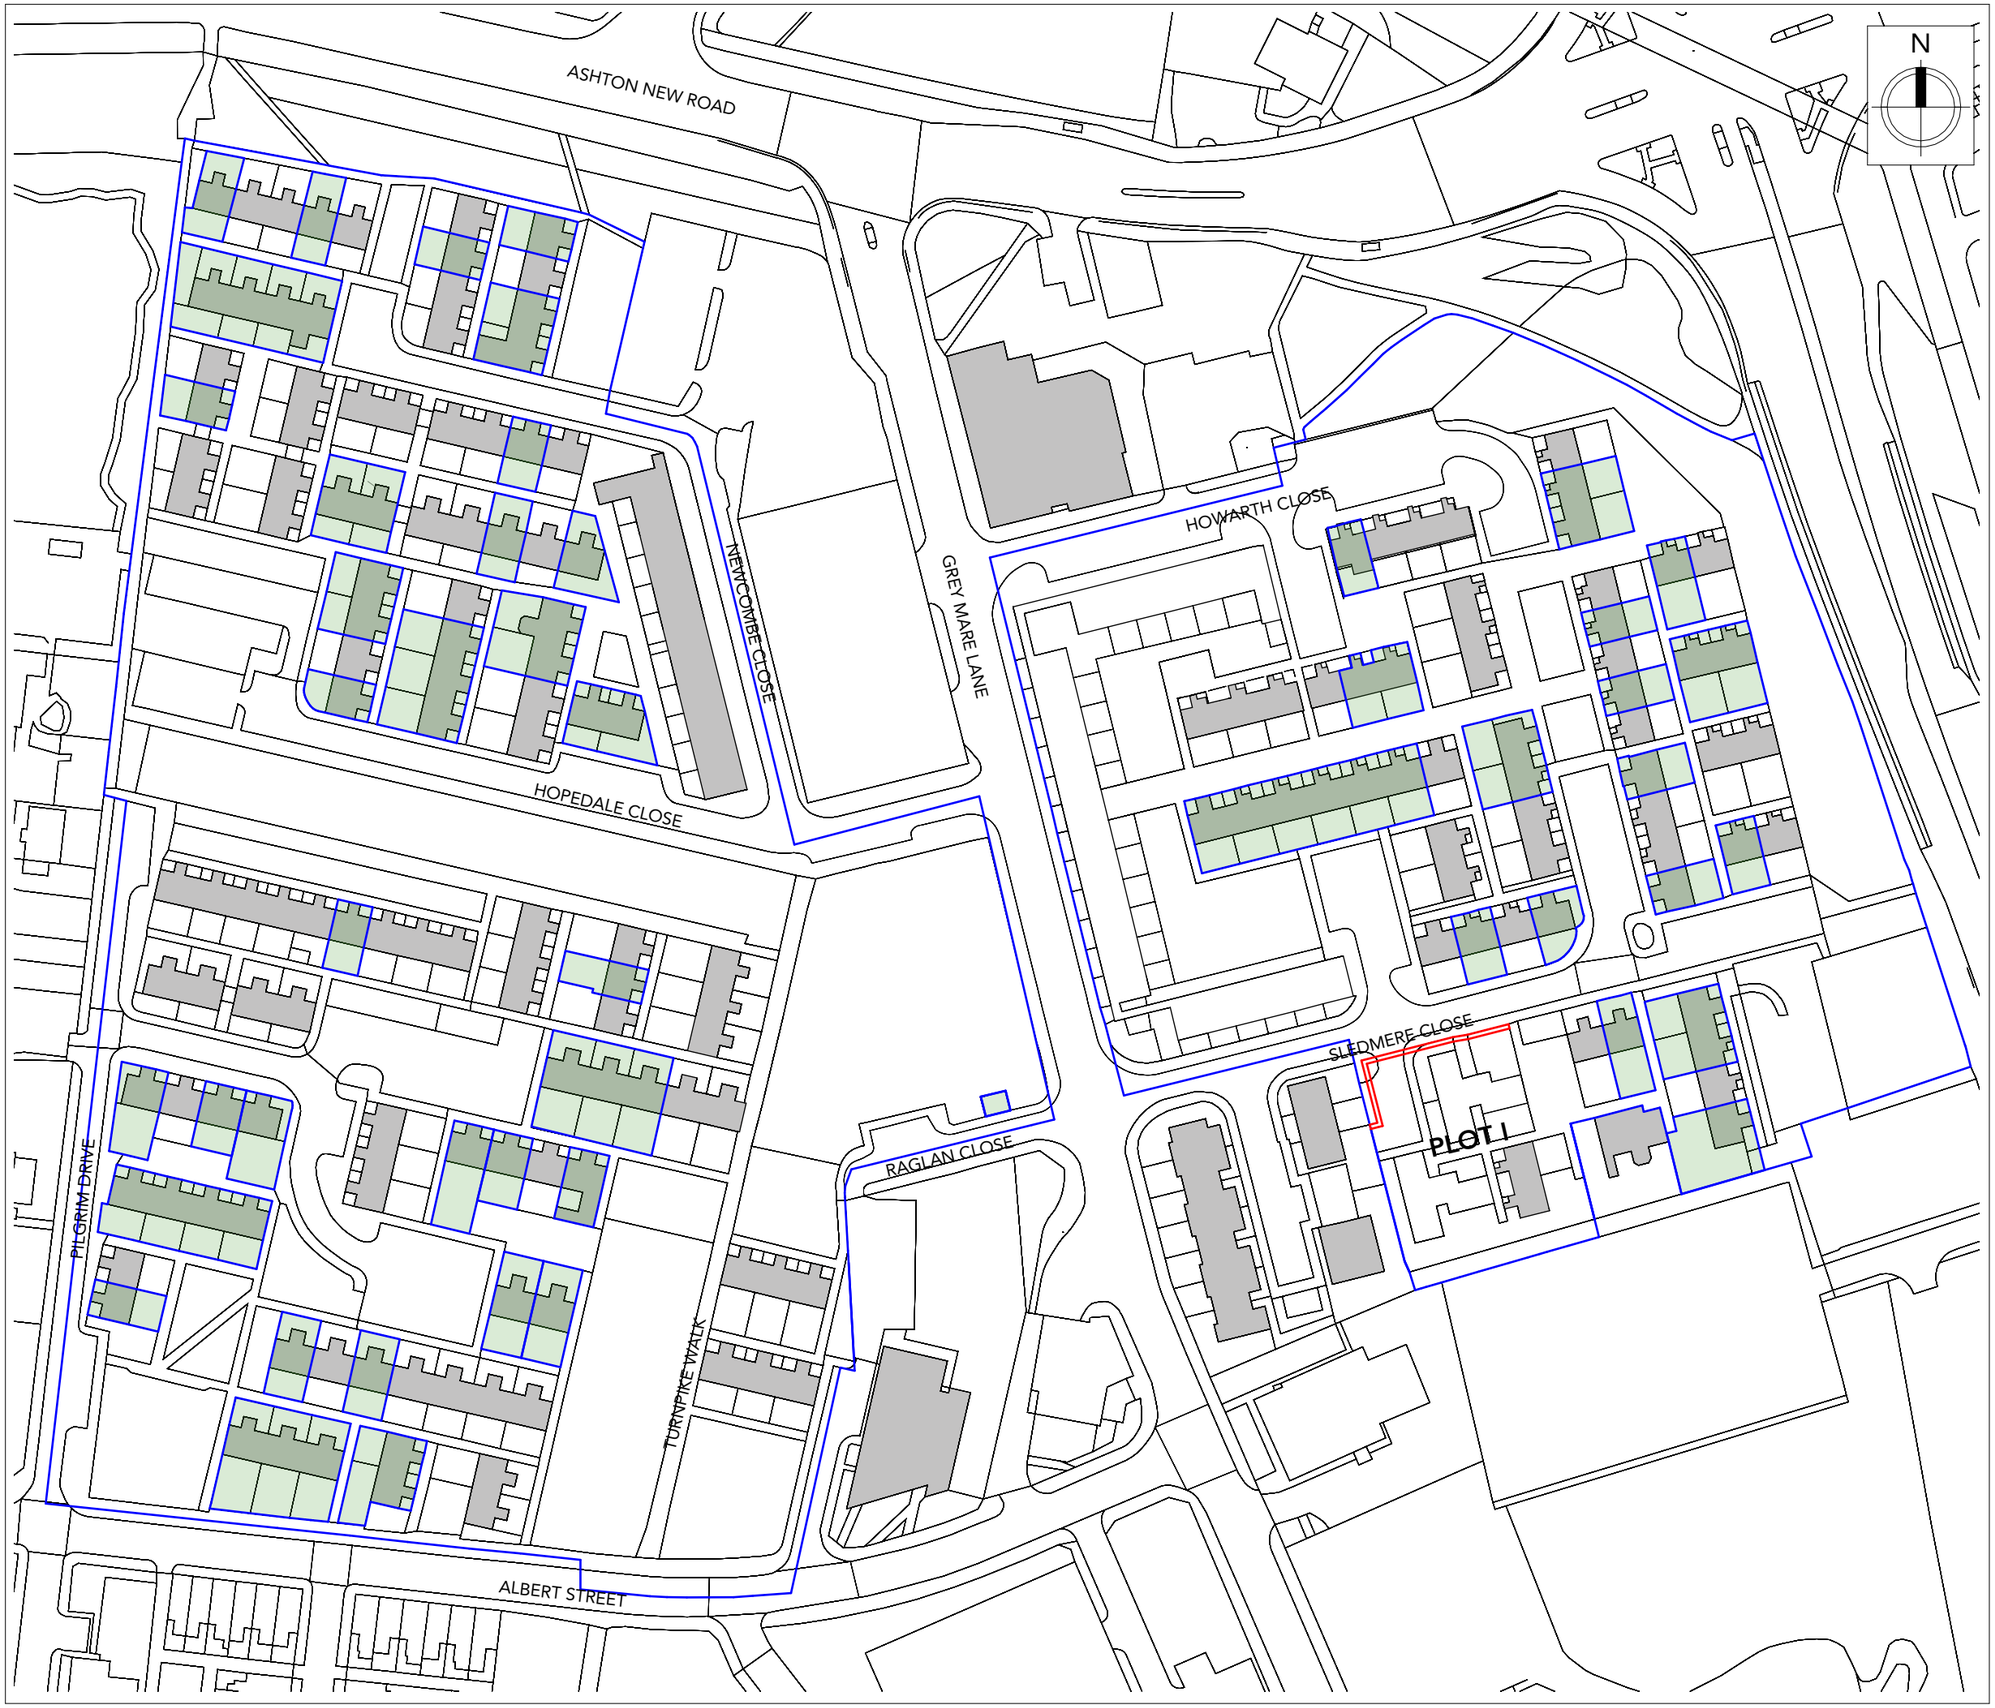

Note:
Do not scale from this drawing.
Dimensions are to be checked on site.
If in doubt please ask.

10 0 10 20 30 40 50 m
SCALE 1:1250

LEGEND

Application Boundary

One Manchester Ownership

Not within One Manchester Ownership

Rev	Date	Intls	Details
P05	03.03.26	EP	For Planning Rev 3
P04	16.01.26	EP	For Planning Rev 2
P03	12.01.26	PW	For Planning
P02	26.11.25	CO	Final draft
P01	14.11.25	CO	Draft issue for comment

© The moral rights of the author are hereby asserted.
This drawing and design is the sole property of Buttress Ltd and must not be reproduced without permission.
Buttress Ltd is Registered in England and Wales: 5363573

Buttress

Manchester
41 Bengal Street
Manchester
M4 6AF
0161 236 3303

Leeds
Clockwise, Yorkshire House
Greek Street, Leeds
LS1 5SH
0113 539 7965

www.buttress.net

Certified B Corporation

Project Title Grey Mare Lane Regeneration
Client One Manchester
Location Manchester

Drawing ref Location Plan - Plot I

Date 03/03/2026 **Scale** As indicated
Checker BT **Size** A3
Job No: 9813 **Status** S2

Project	Origin	Volume	Level	Type	Role	Number	Rev
GMLNE	BUT	XX	XX	DR	A	01234	P05