



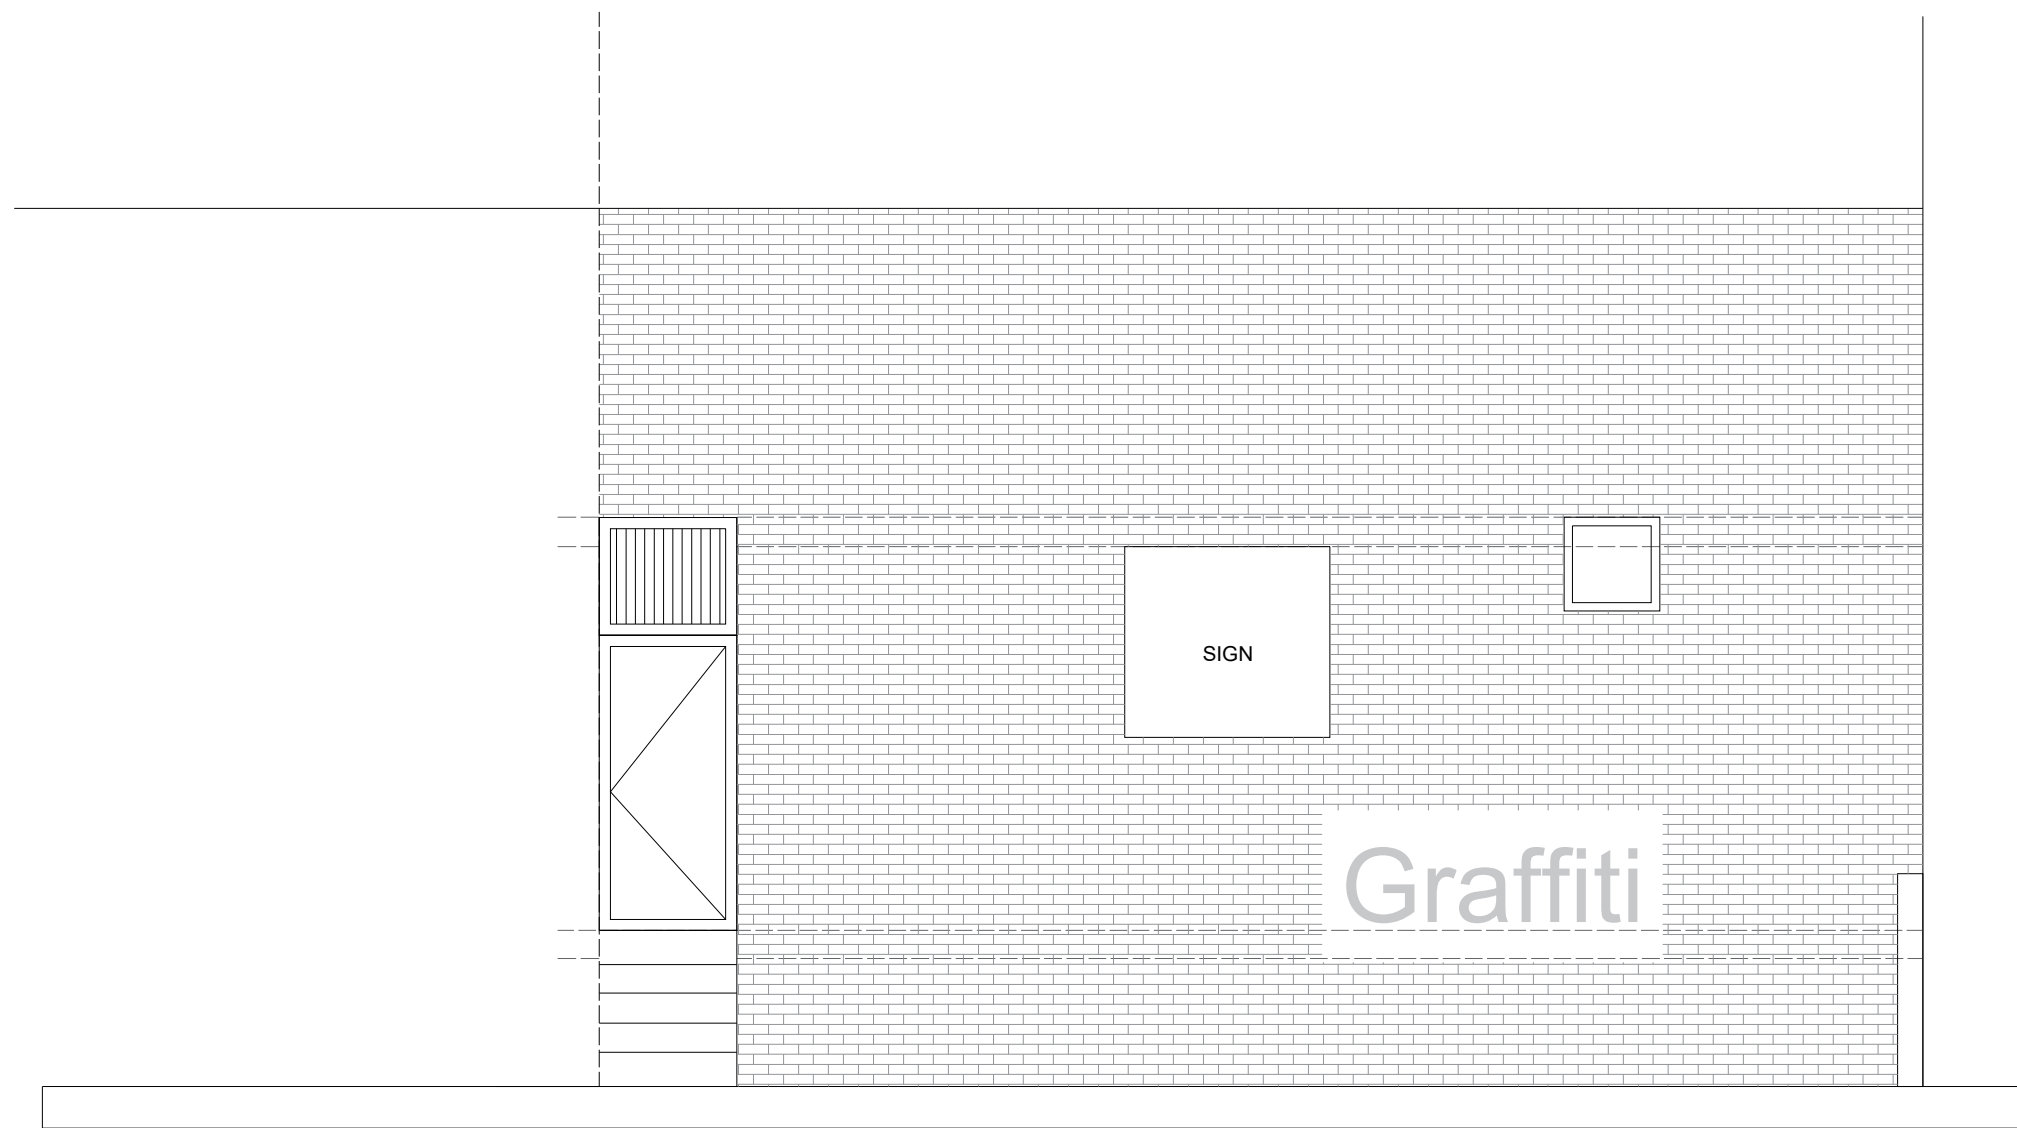


EXISTING SIDE ELEVATION

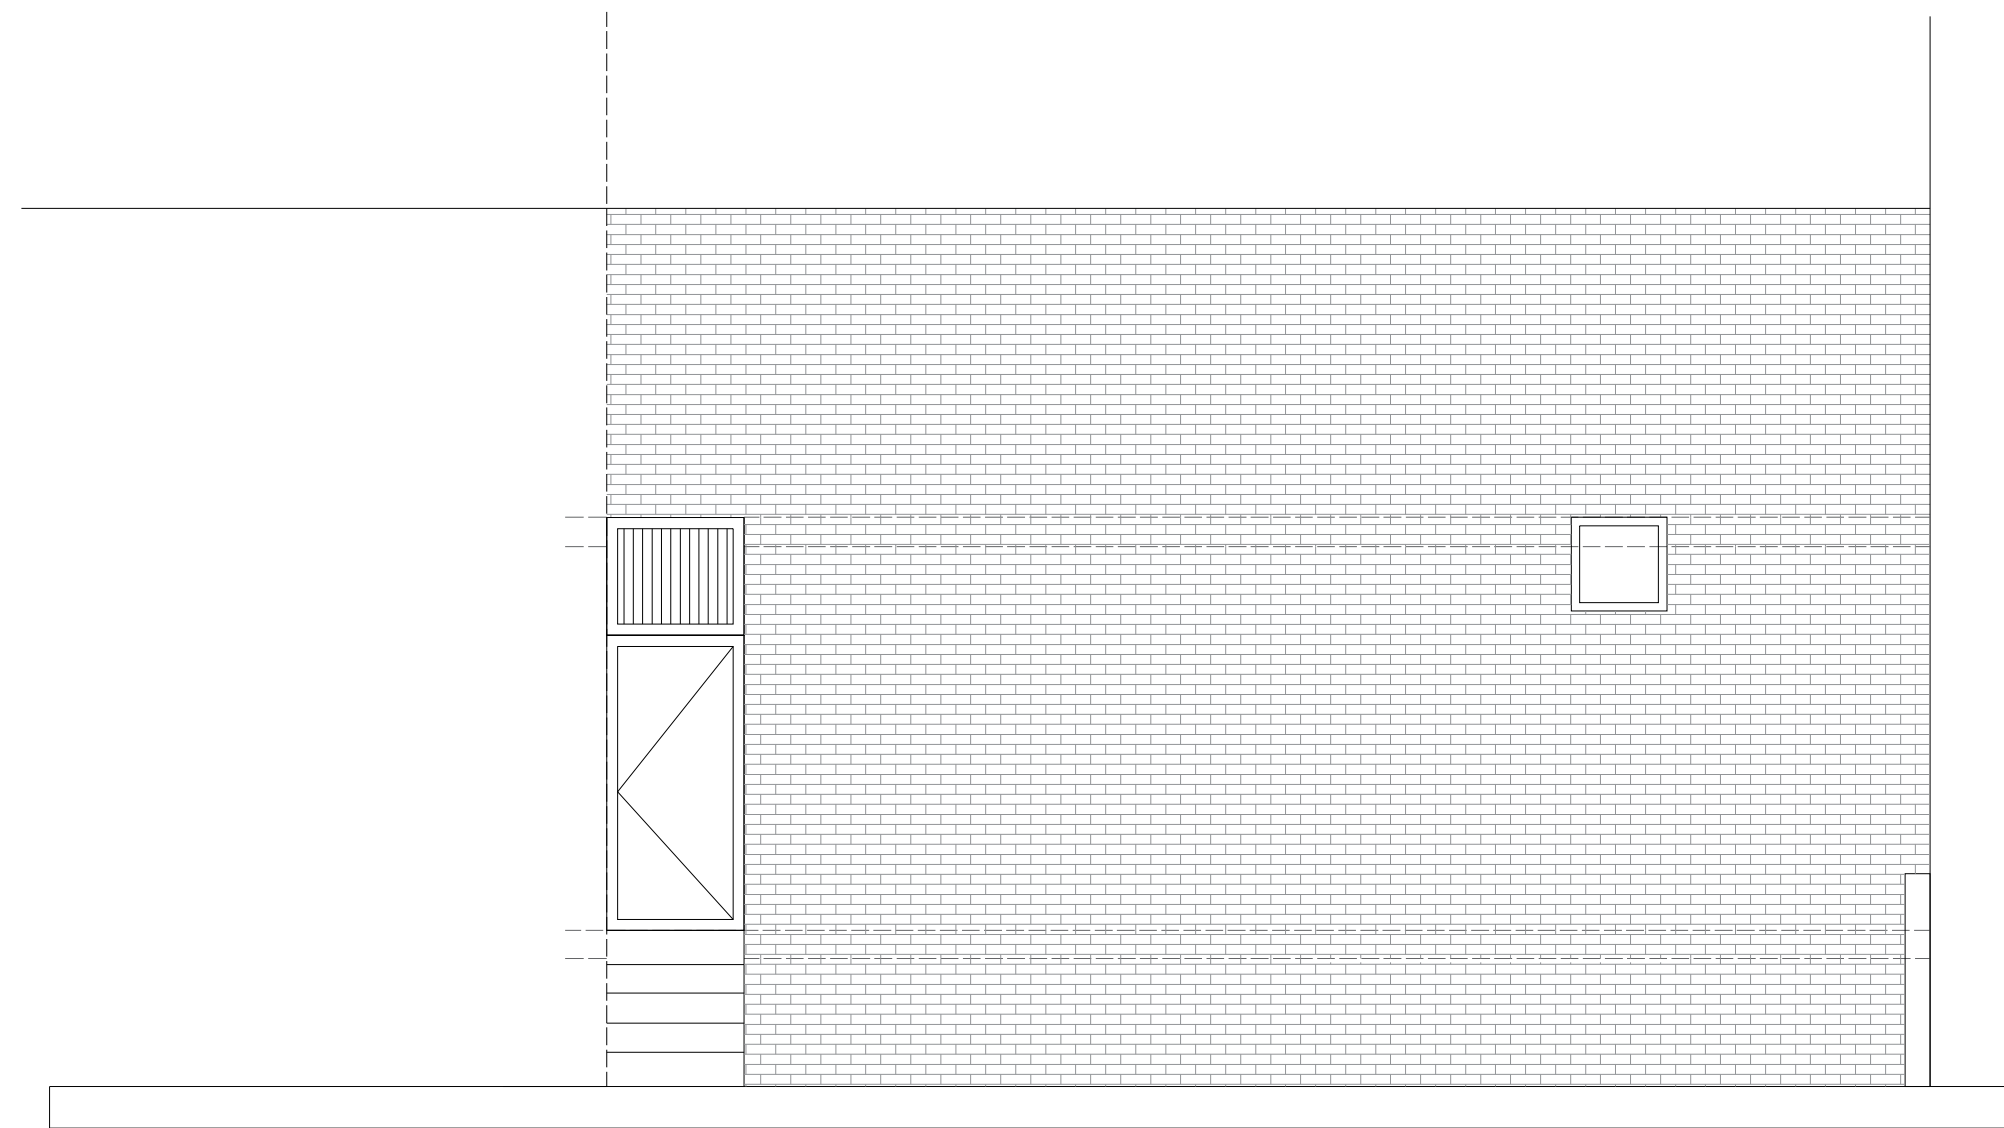

PROPOSED SIDE ELEVATION



EXISTING SIDE ELEVATION

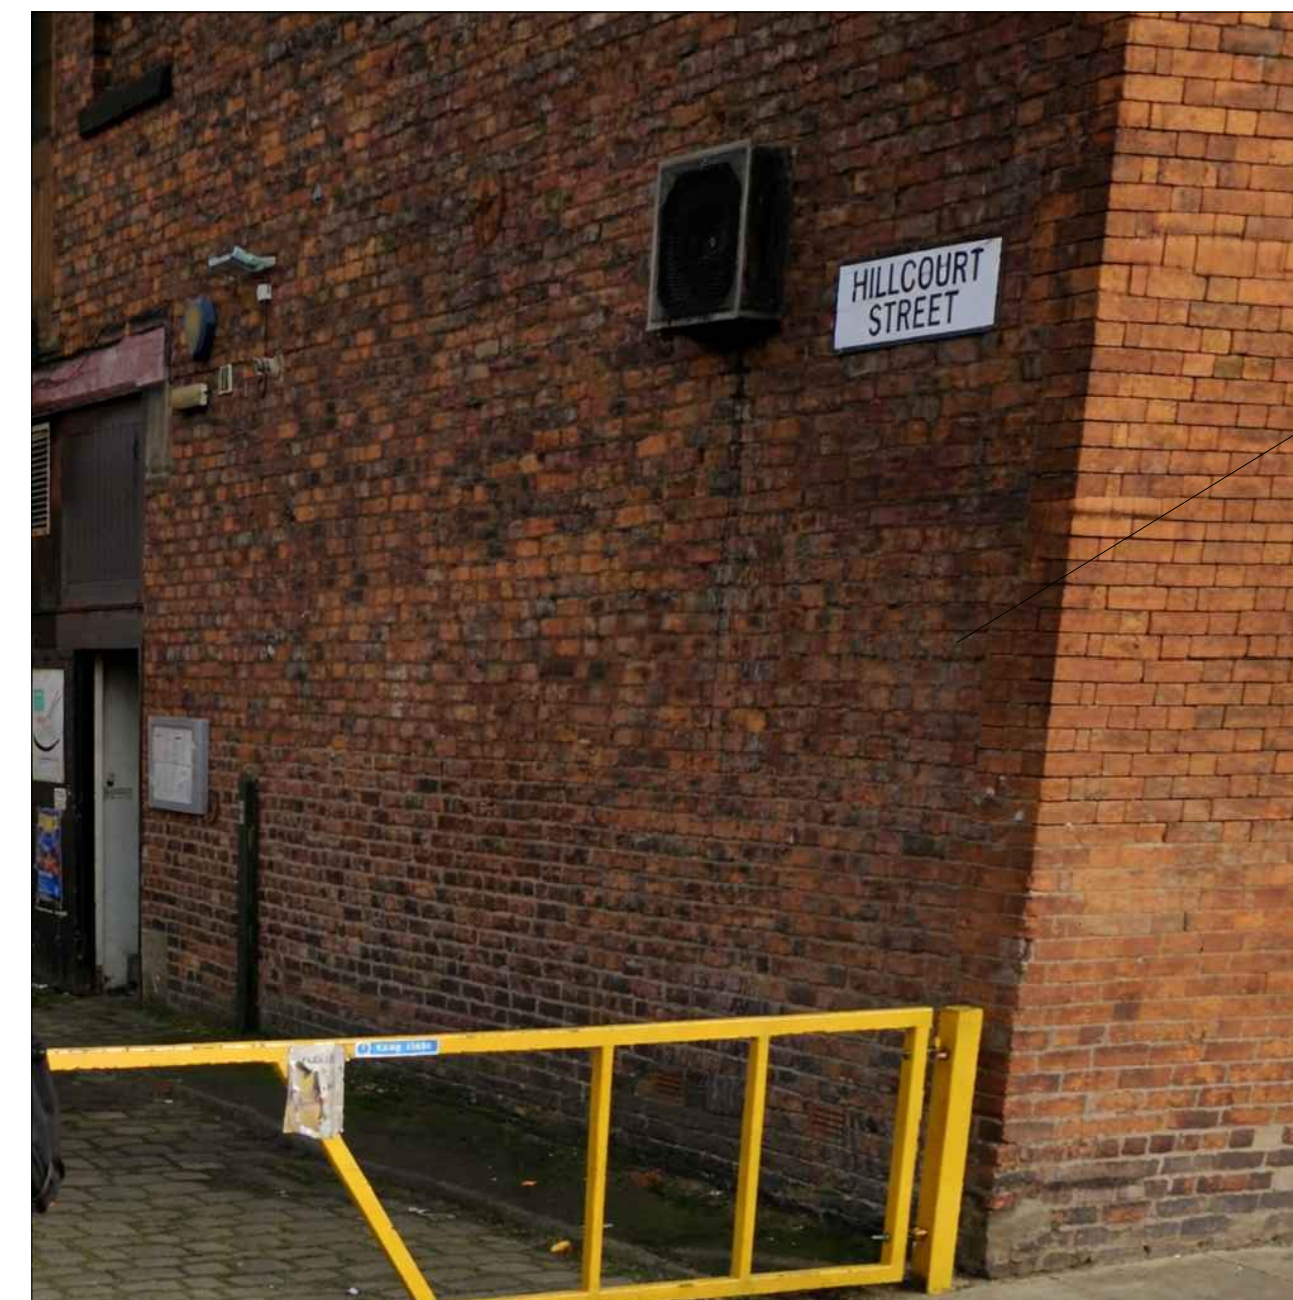

PROPOSED SIDE ELEVATION

Elevation cleaned and graffiti removed

Project:
Elevation alteration to existin commercial property at
1 Hillcourt Street,
Manchester,
M1 7HU

Client: Mr Karwan Mahmood

DRG Title:
Existing and Proposed Plans

Date: 17/04/2026	Job No	Dwg. No
Scale: 1:50 on A2	26.04.01	AR3

Email: SUNBULLI@HOTMAIL.CO.UK
Tel: 07587719118

