



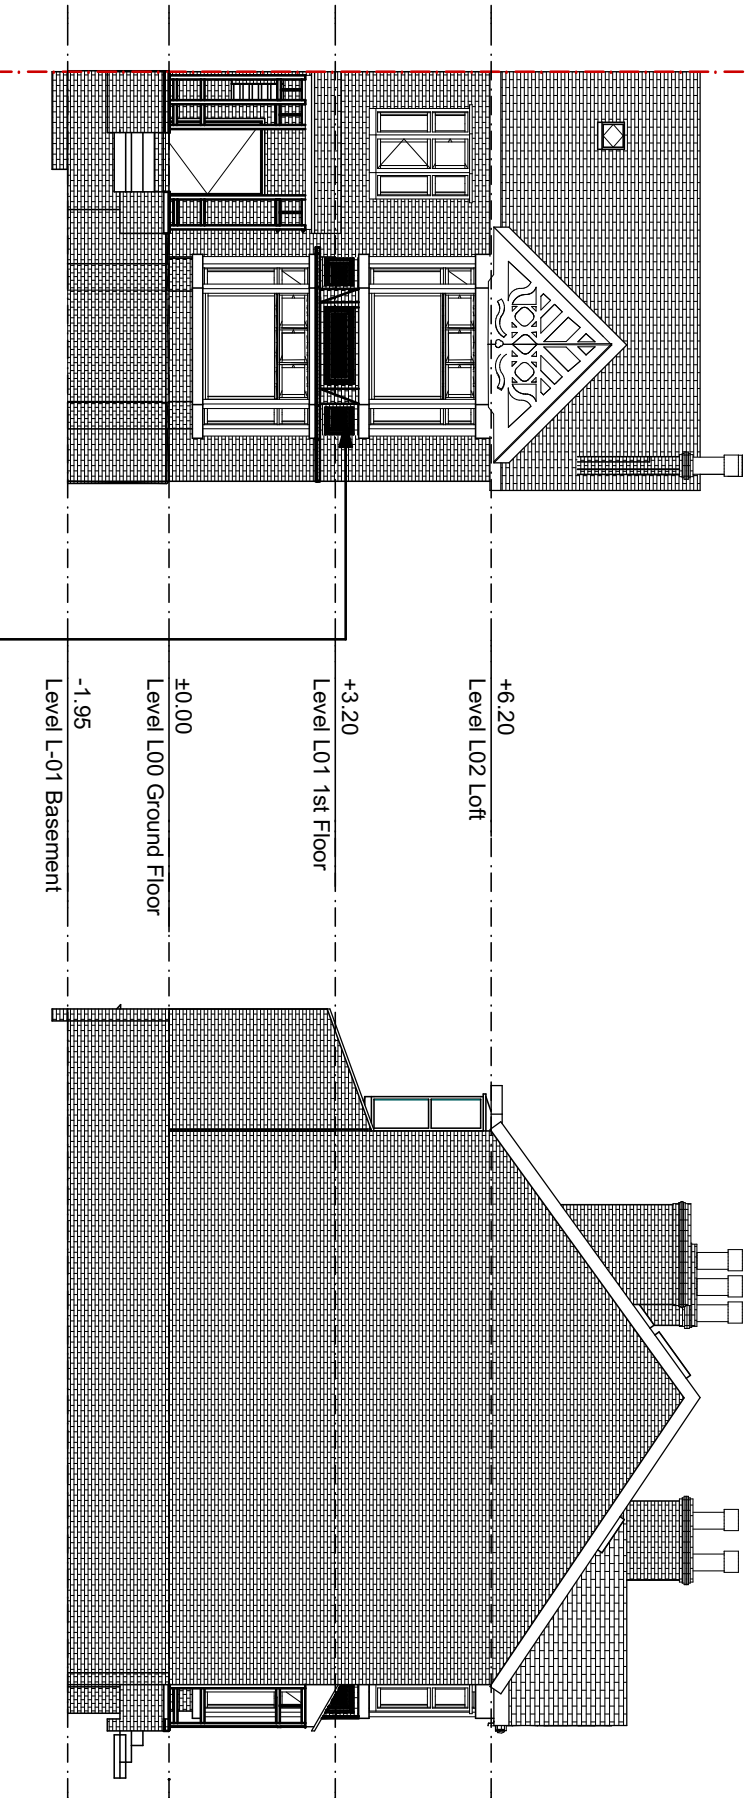

3 South Elevation 1:100 4 West Elevation 1:100

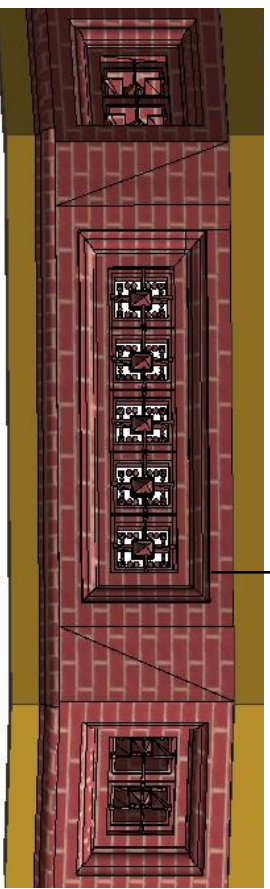

Existing West & South	Version 11.1 mc	
The drawing has been prepared for the sole purpose of obtaining Planning Permission and Building Regulations ONLY. ALL STRUCTURAL CALCULATIONS must be checked by a structural engineer prior to construction. All dimensions shown are approximate and should not be used for construction. Any discrepancies to be reported to the client prior to any work being taken. All work undertaken prior to planning and/or building regulations is at the builder's own risk. Drawings not to be used for construction until building regulations approval.		
Liam All 29 Whalley Road, Manchester, M16 8AD.		08/01/2026
M16 8AD		