
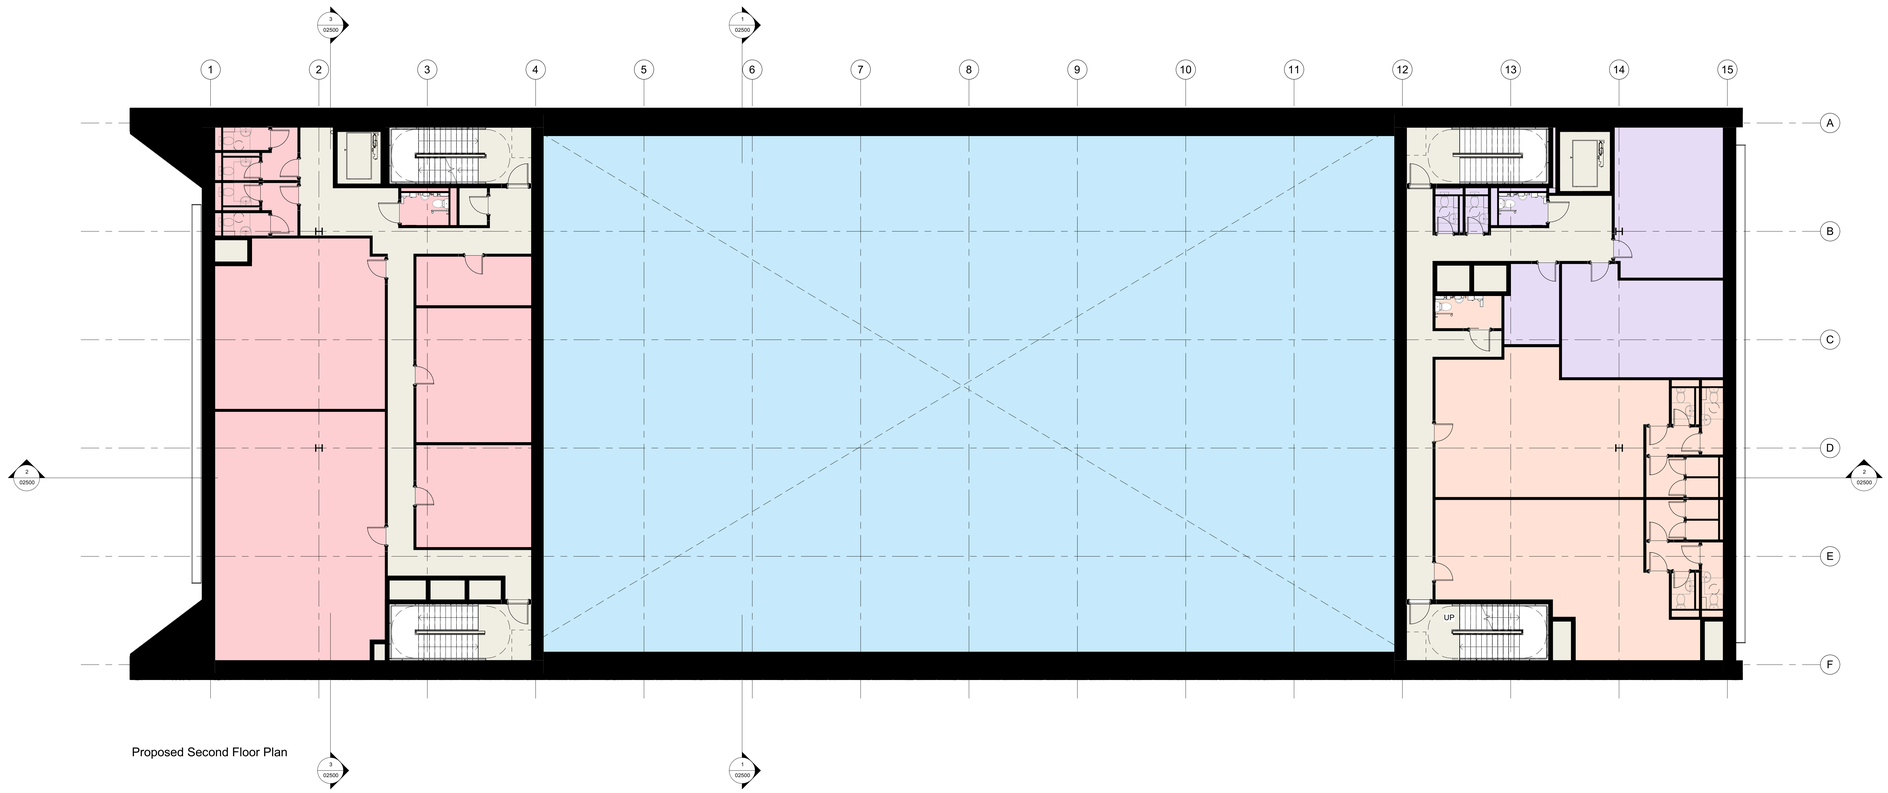


Proposed Second Floor Plan

Legend

- Back of House Cast
- Back of House Catering
- Back of House Crew
- Back of House Management
- Front of House Audience
- Immersive Events Space
- Plant/Circulation

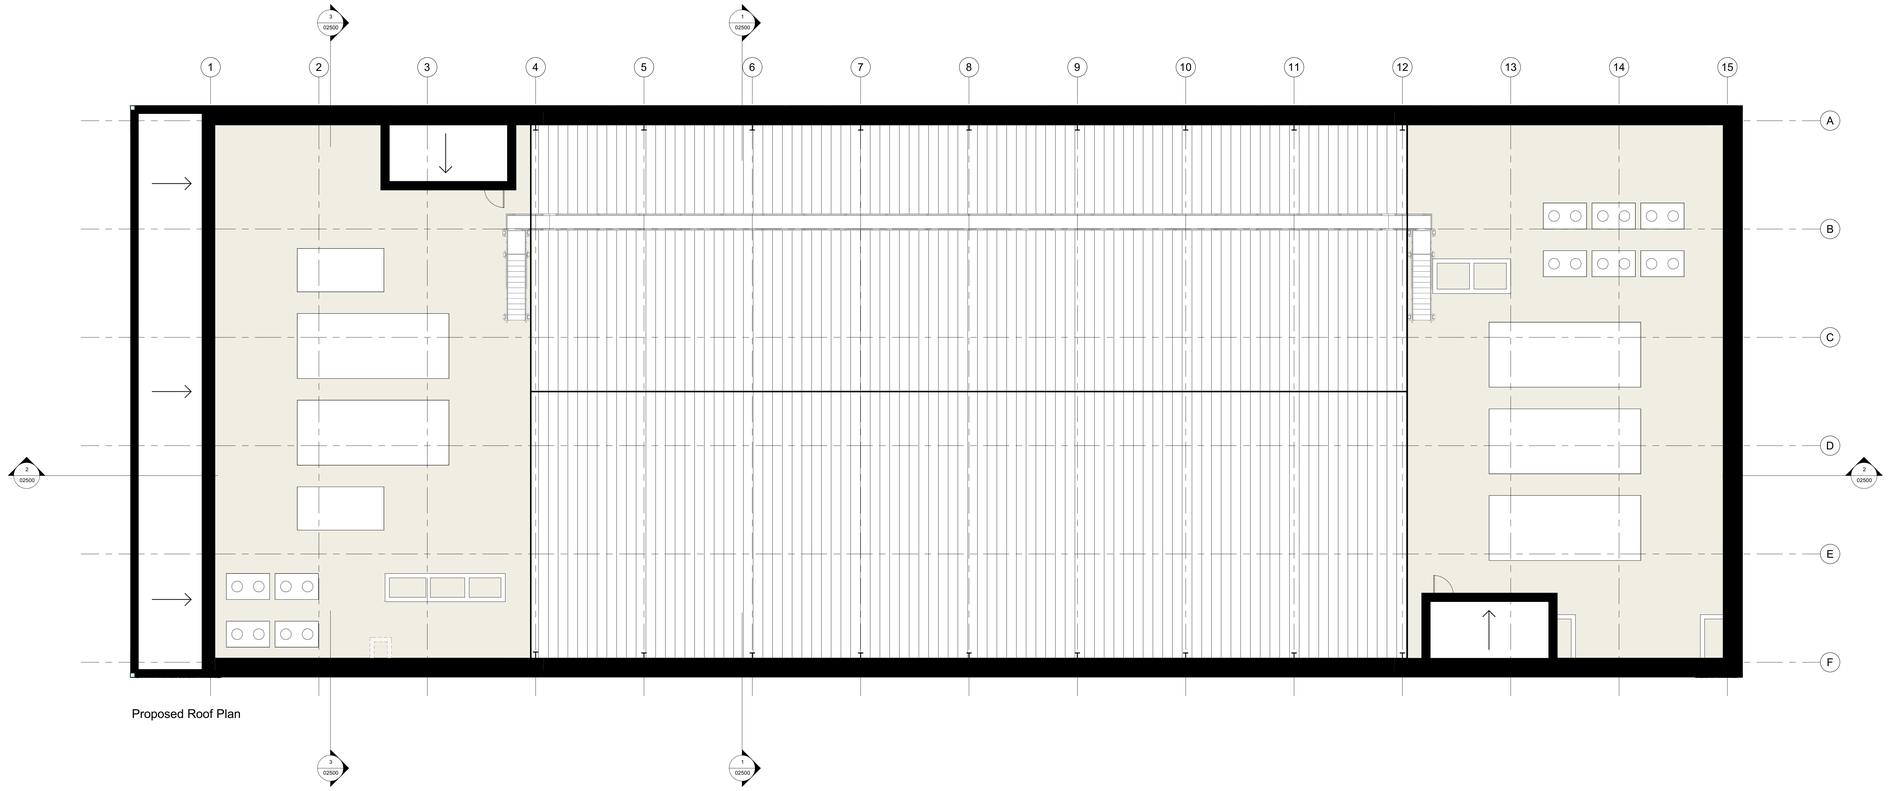

Proposed Roof Plan

0m 2m 4m 6m 8m

N

CDM REGULATIONS 2015. All current drawings and specifications for the project must be read in conjunction with the Designer's Hazard and Environment Assessment Record. All intellectual property rights reserved.

Designed with reference to the surveys, information and reports listed: Xxxxxxxxxxxxxx Xxxxxxxxxxxxx, Xxxxxxxxxxxx Xxxxxxxxxx, Xxxxxxxxxxxx Xxxxxxxxxxx, Xxxxxxxxxxxx Xxxxxxxxxx, Xxxxxxxxxxxx Xxxxxxxxxx.

Rev	Date	Description
P01	05/03/26	Planning Issue

Dwn	Ckd
AAB	AW

Drawn	AAB
Checked	JK
Date	01/13/26
Scale @ A0	1 : 100

Project Taverna

General Arrangement Plans

Project	Origin	Function	Space	Form	Discipline	Number
A3421 -	PRP -	ZZ -	00 -	DR -	A -	02301

Revision: P01 -

Status: For Planning

PRP