



STANDARD SPECIFICATION

EXISTING

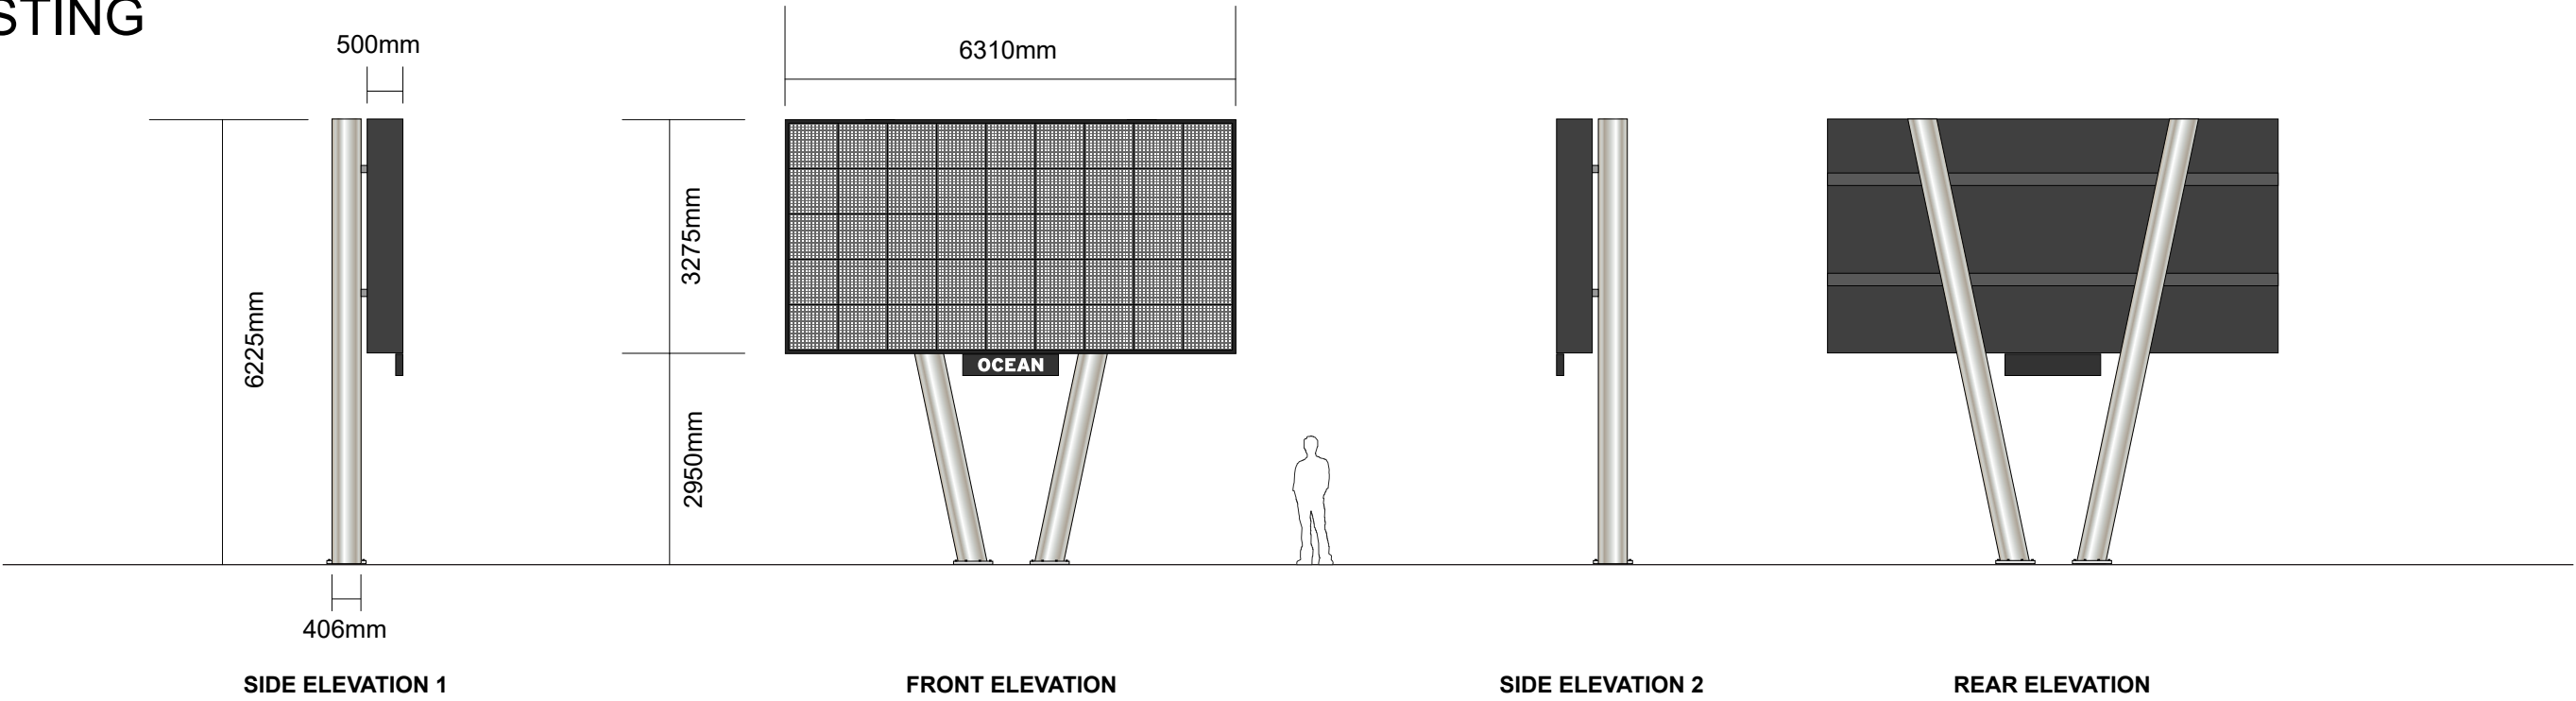

PROPOSED

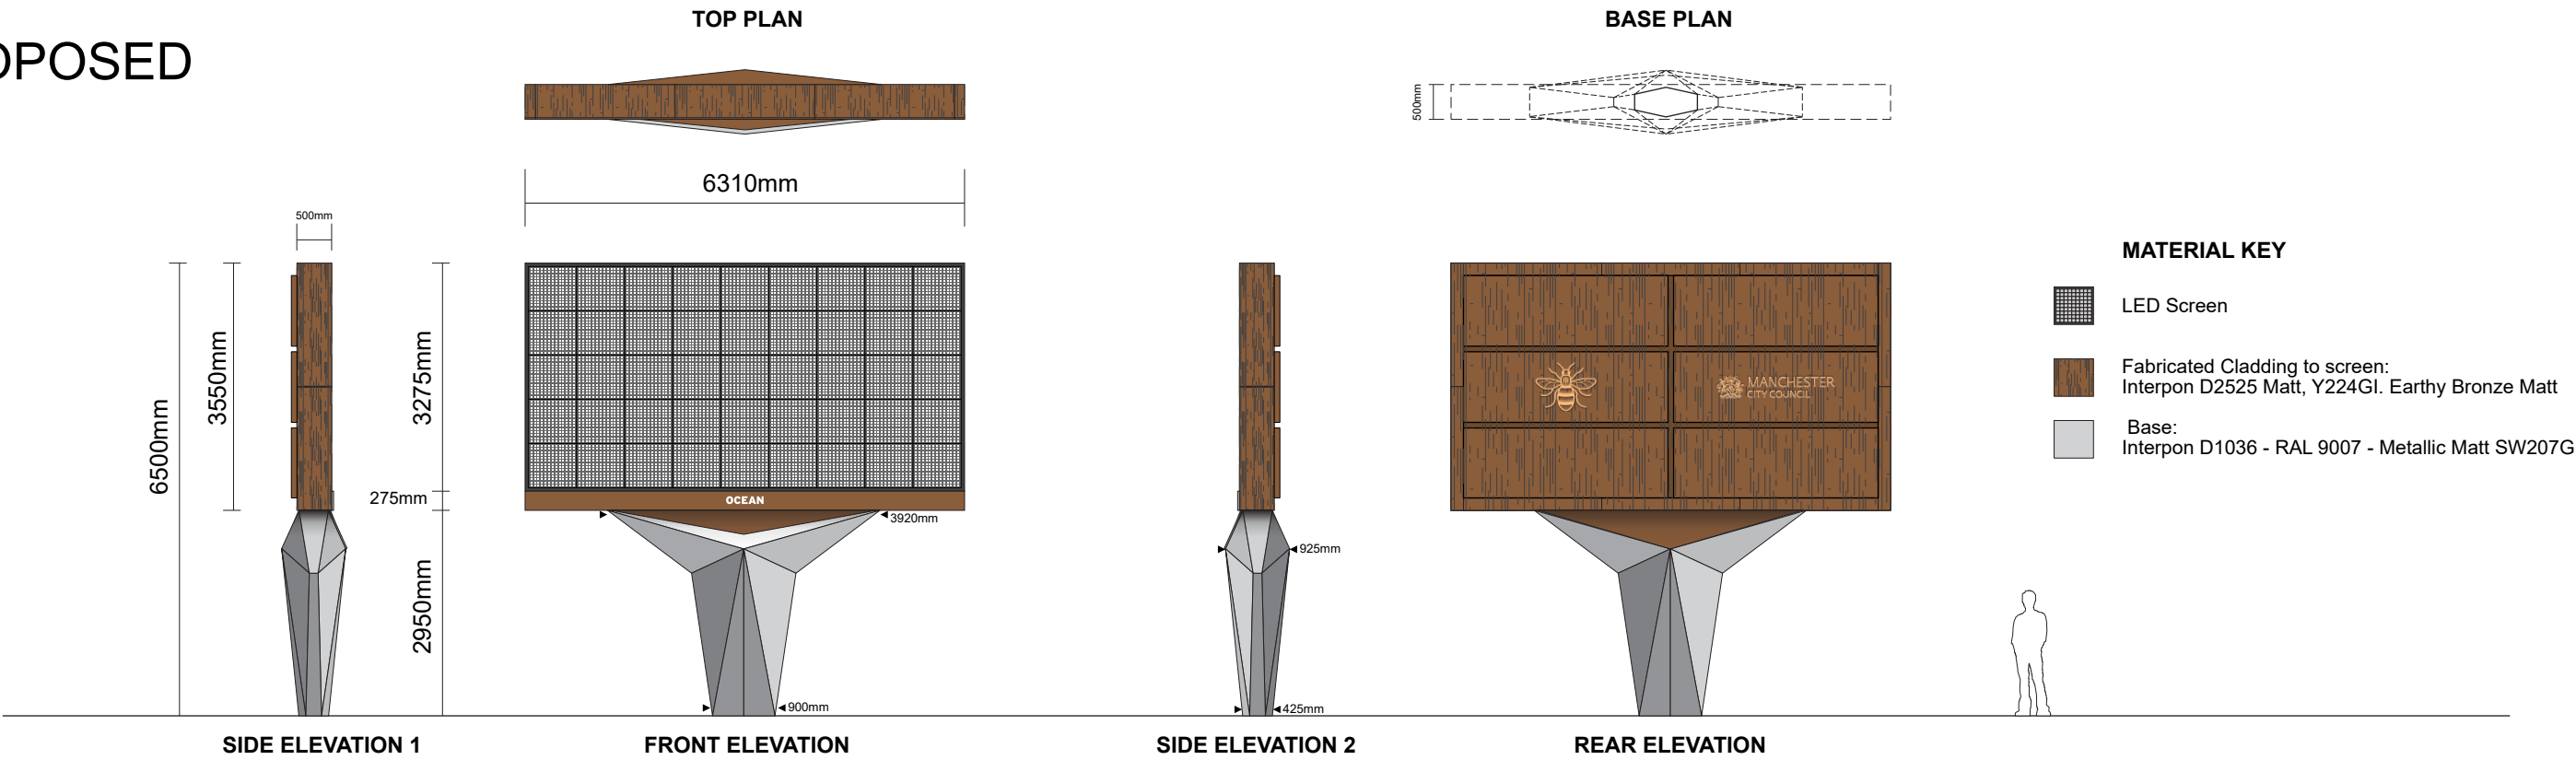

Site:
Princess Road North of Greenheys
Lane, Manchester M15 5QJ

Proposal:
Conversion of existing advertising
display to new Digital Concept Design

Dwg:
Standard
Specification

Date:
18/02/2026

Dwg. No:
PY4826-7-005

Rev:
B

