



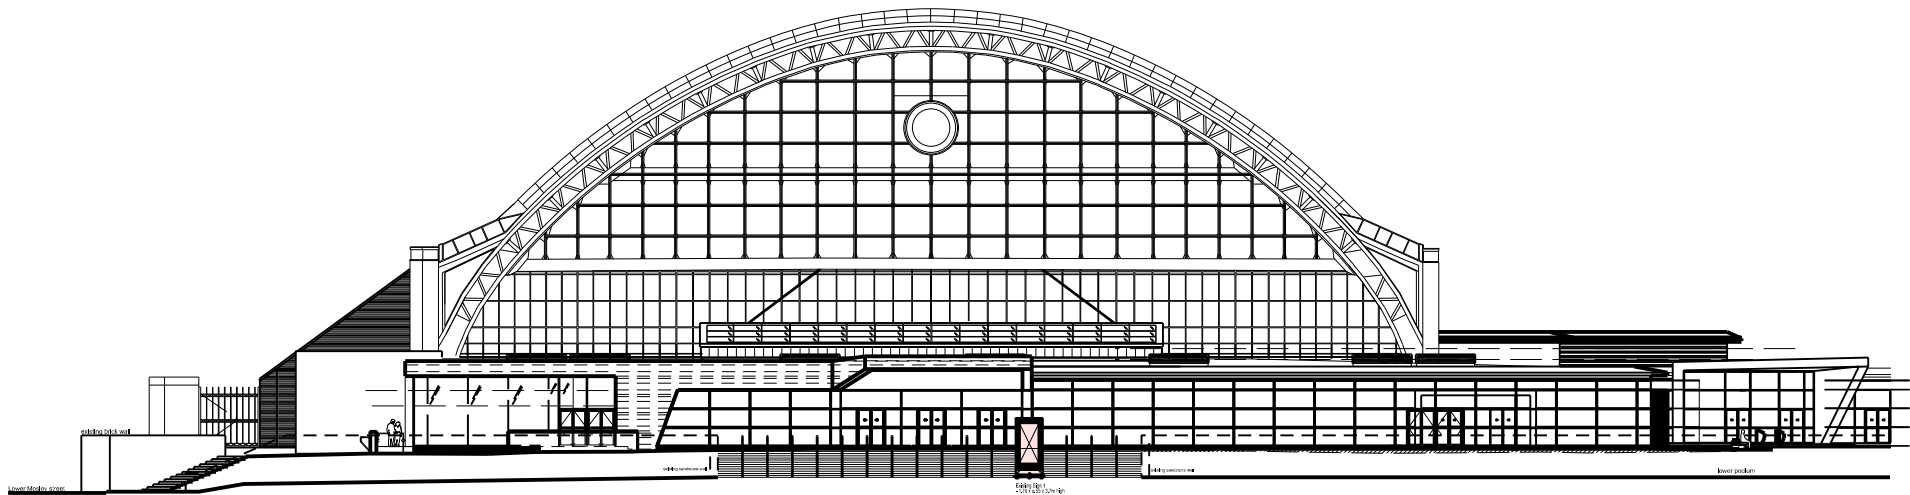

Windmill Street Elevation 1:500

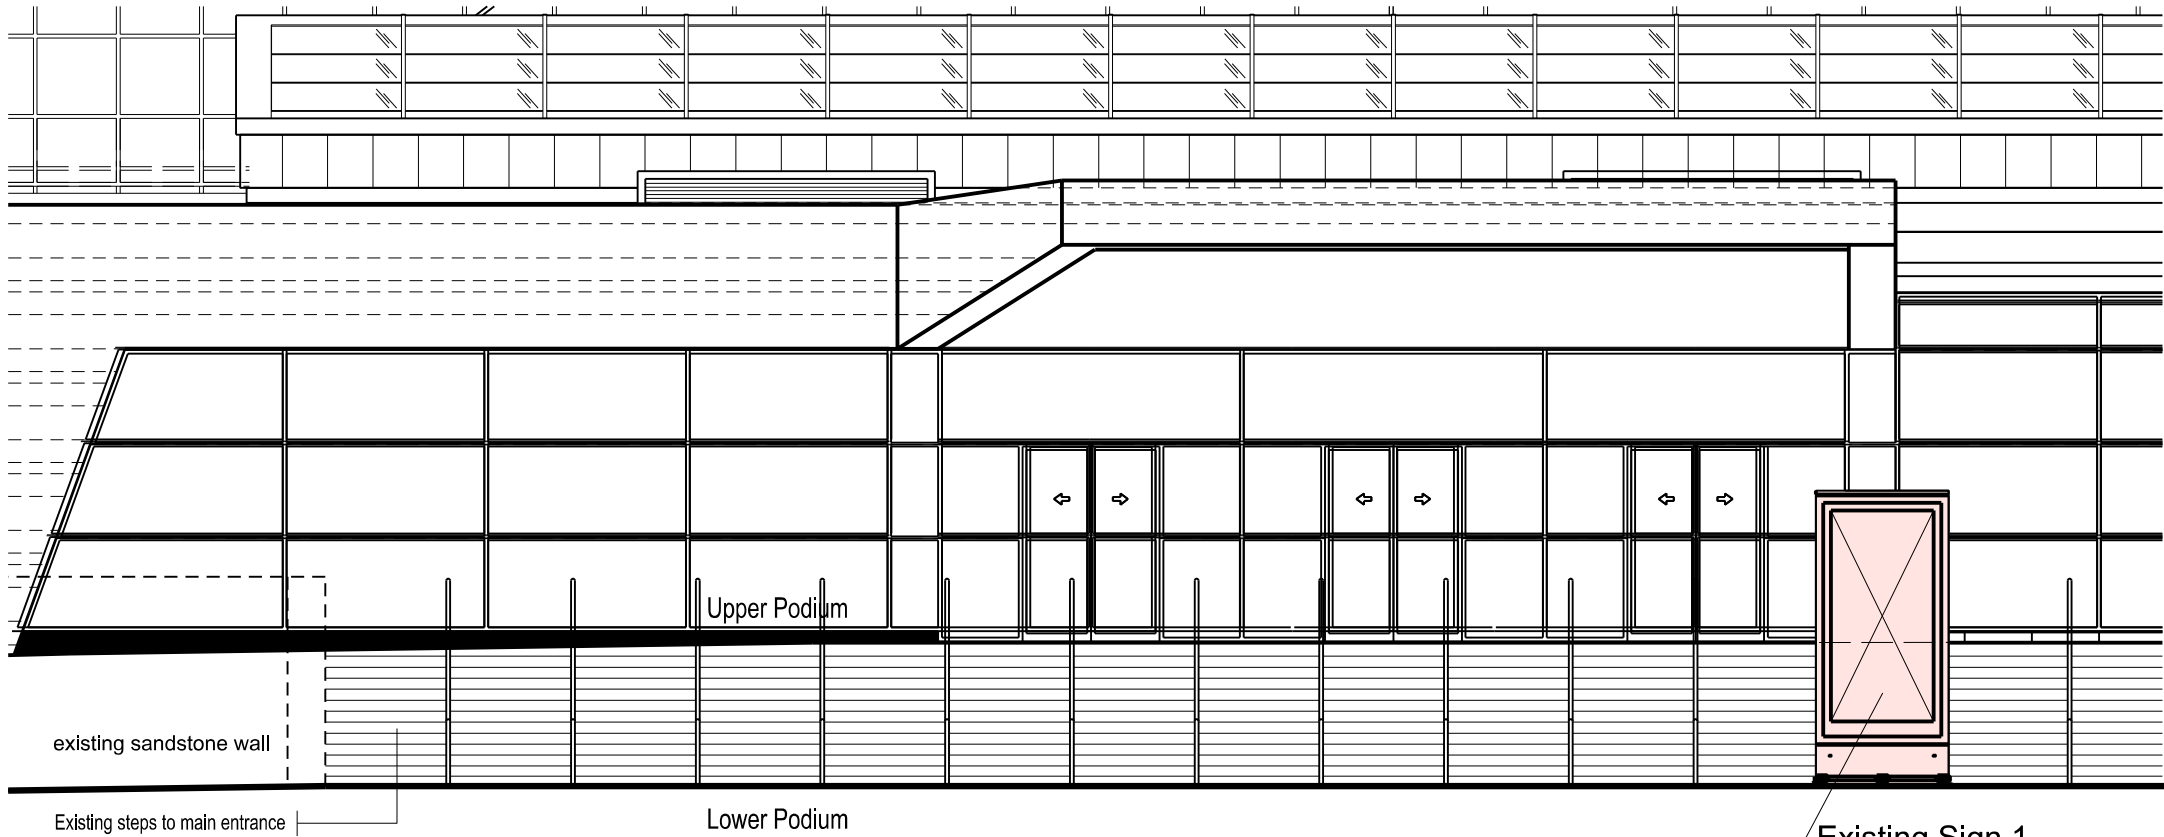

Windmill Street Part Elevation 1:100

Existing illuminated Signs 1 (and 2)
to be retained and provided with new
illuminated advertising displays.

Do not scale this drawing
All given dimensions are in millimetres
Architect to be notified of discrepancies in figured dimensions
Contractors must check all dimensions from site

This drawing is copyright and is for use on this site only

Amendments			
No		Prep	Date
A	Reference to animated illuminated display removed.	MJB	10.04.26

Project		Manchester Central					
Title		Signage Elevation (1 of 2)					
Job No.		Drawing No.					
6688		310 -1					
Amendment:		Scale @A3. 1:200					
A							

Status	INFORMATION						
Auth MJB	Date January 2026						

TAYLOR**DESIGN**
architects

www.taylor-design.co.uk
Norcliffe House, Station Road, Wilmslow, Cheshire SK9 1BU
t 01625 528181 e office@taylor-design.co.uk