
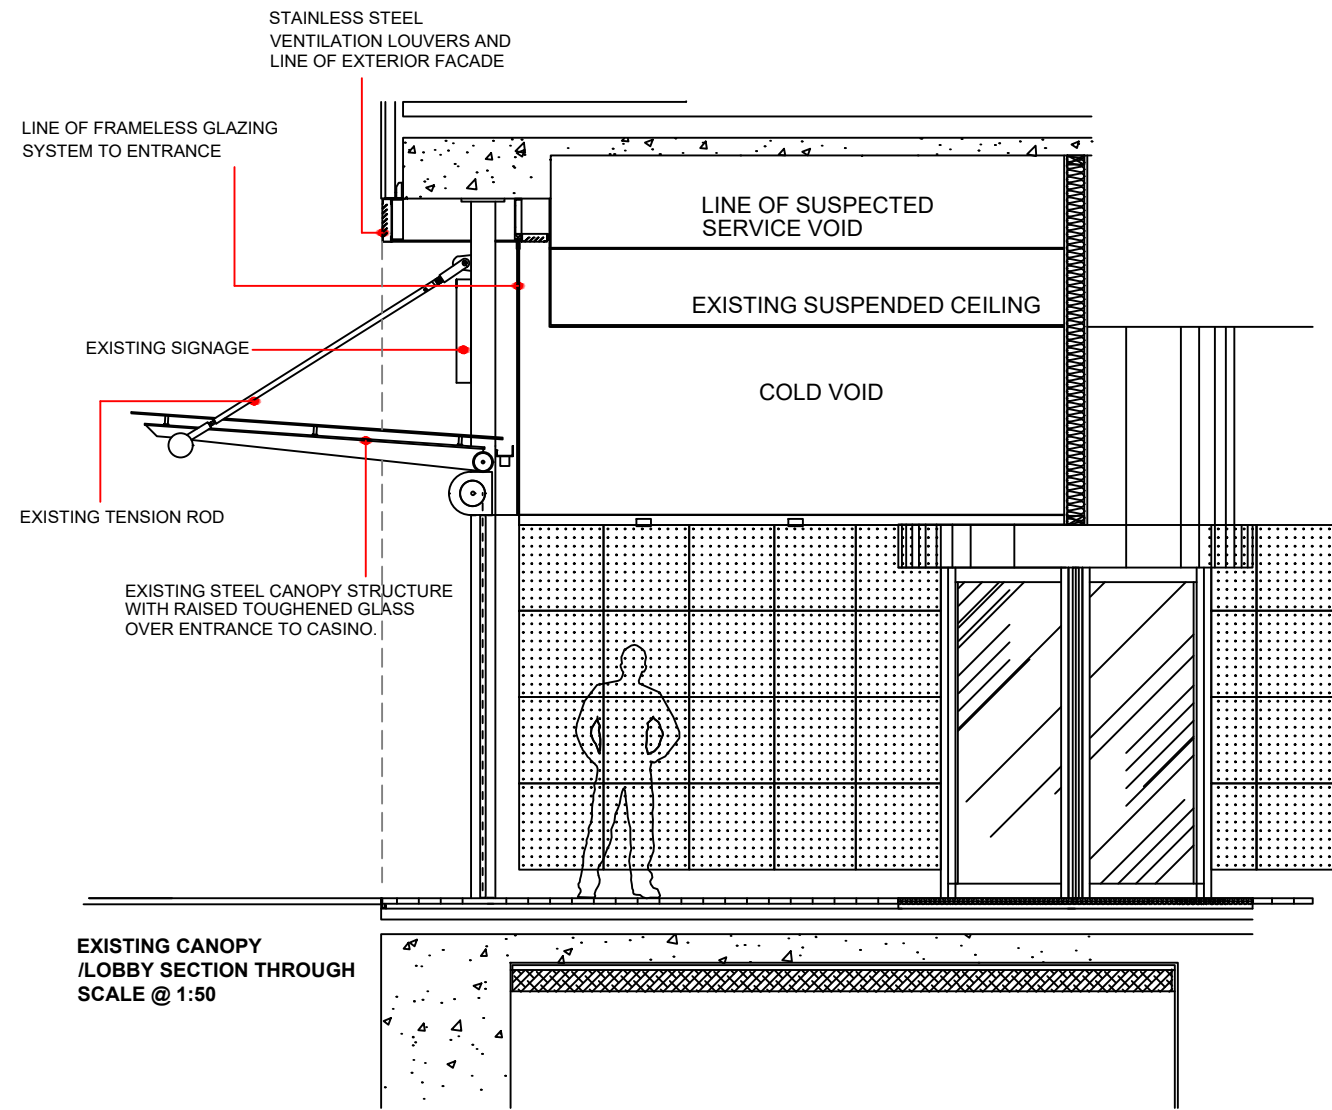
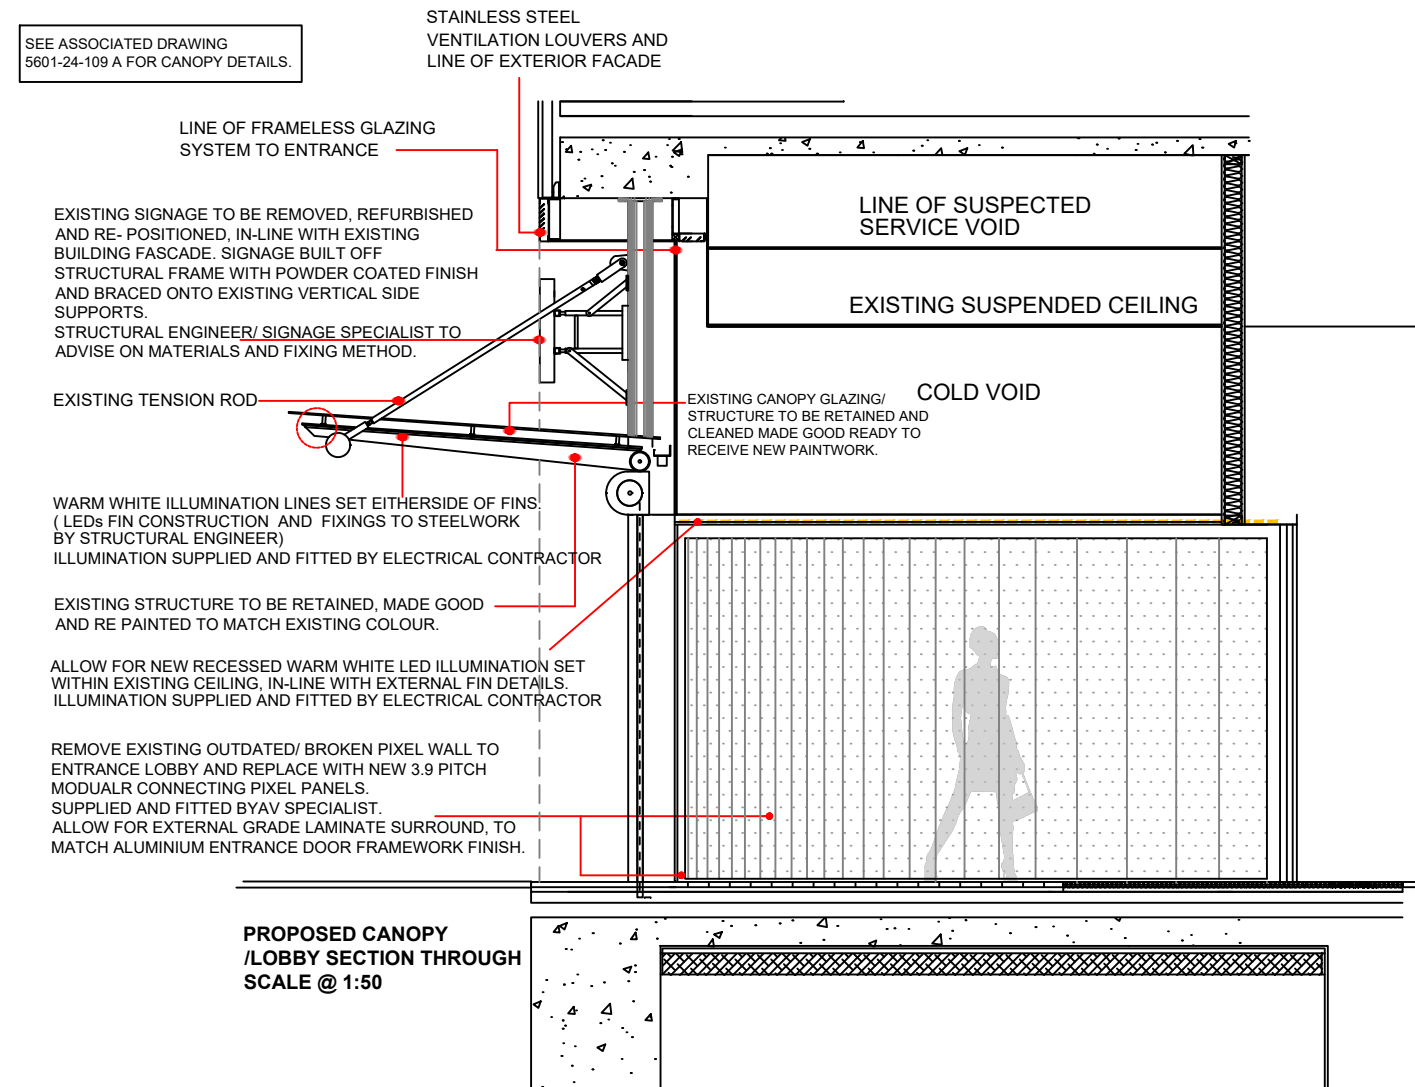


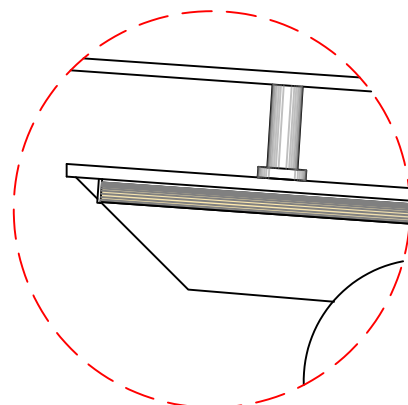

NEW QUADRANT CHANNEL AND RADIUS DIFUSER
FITTED TO EXISTING FIN, BOTH SIDES.
Securely fitted to existing steel beams with self tapping
screws and supplied angle supports.
Ref: 006 with Opal PMMA and stop ends.
Supplied by Leading Edge Developments Ltd, Fitted by
electrical specialist CONCEPT ELECTRICAL UK LTD.

IMPORTANT NOTE
This drawing has been prepared from existing unchecked survey
information provided by the client.
All dimensions to be checked on site and any discrepancies reported
to designer prior to proceeding. Figured dimensions where given to
take precedence over scaled or site dimensions.

REV:	DESCRIPTION:	DATE:	PROJECT:	CLIENT:	SCALE:	INFORMATION:
A	CANOPY DESIGN REVISED AND SIMPLIFIED.	19.11.24	GENTING MANCHESTER	GENTING CASINO'S	1/50 A3	COMMENTS:
B	RETAIN EXISTING CANOPY STRUCTURE. ADD NEW ILLUMINATED EDGE DETAIL.	13.12.24				APPROVAL:
C	CANOPY DETAIL DRAWING REFERENCE AMENDED.	10.10.25				TENDER:
D	CANOPY/ LOBBY DETAILS AMENDED IN LINE WITH HCC COMMENTS.	25.11.25				CONSTRUCTION:
E	UPDATE SECTION/ ELEVATION. ADDITION OF SPECIFICATION AND INFORMATION.	21.01.26				
F	AMENDMENT TO NOTES.	24.02.26				
G	AMENDMENT OF 'FIN' QUADRANT ILLUMINATION AND SPECIFICATION.					

DAKOTA
HOUSE OF DESIGN

1 DINSDALE PLACE
SANDYFORD
NEWCASTLE UPON TYNE
NE2 1BD
UNITED KINGDOM

WWW.DAKOTAHOUSEOFDESIGN.COM T: +44(0)191 2610261