




01 Section through level 3 NE corner - existing tiles

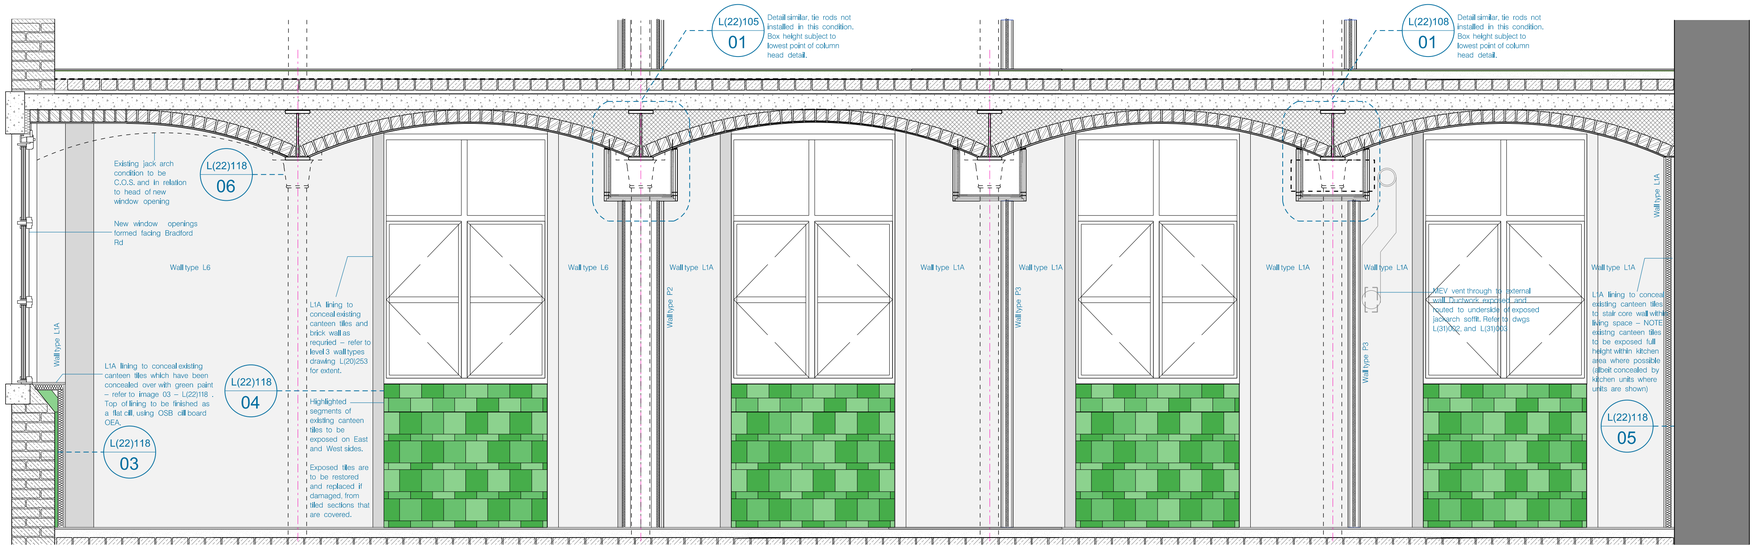


02 Plan of level 3 NE corner - existing tiles

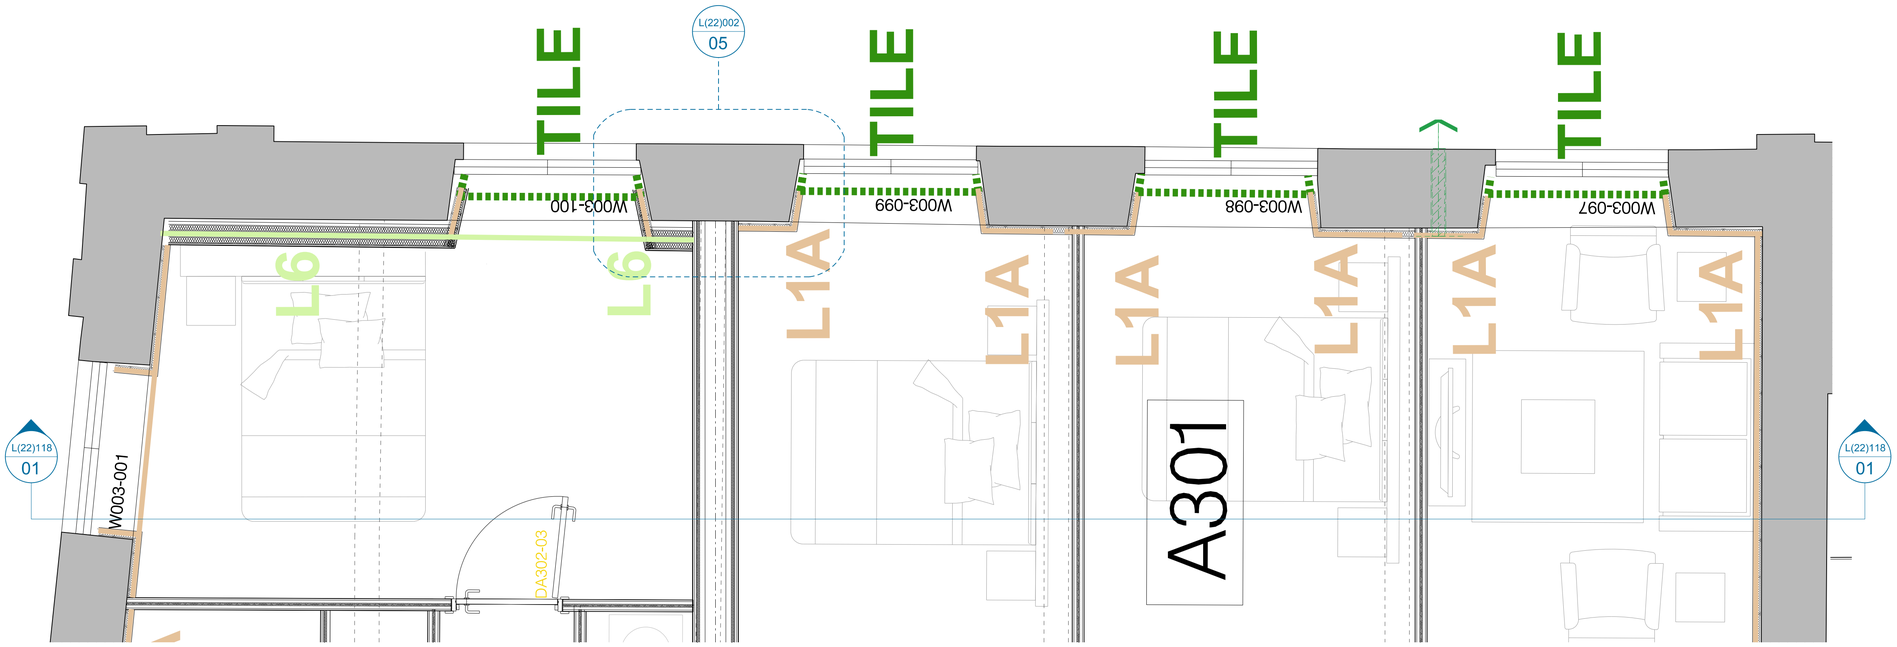

03 Ex. condition - tiles concealed by green paint




04 Existing bay condition




05 Existing wall to stair core



06 Ex. column head detail

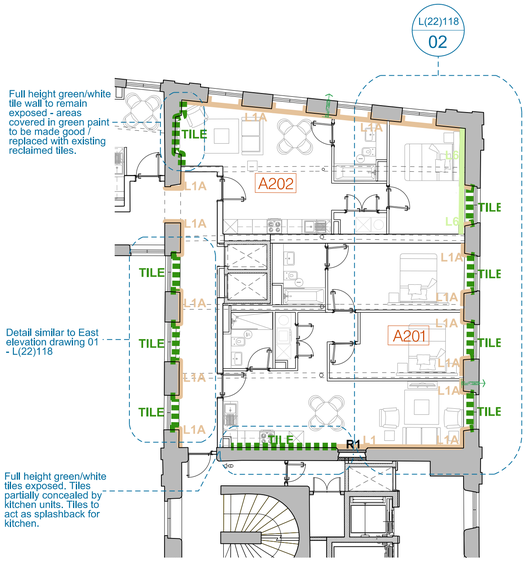


07 Extracted level 3 NE plan

**hodder+partners**

SGI Studios
1 Kelso Place
Manchester M15 4LE

**t:** +44(0)161 832 9842
**e:** mail@hodderandpartners.com
**w:** www.hodderandpartners.com

DO NOT SCALE
Work to annotated dimensions only.
Read drawing in conjunction with relevant specification, Structural Engineers' and Services Engineers' drawings.
Confirm all dimensions before commencement of any work on site or fabrication.

**revisions + notes:**

| | |
|---|---|
| REV. C1 11.02.26 | FIRST ISSUE – FOLLOWING MCC COMMENTARY ISSUE FOR PLANNING CONDITION DISCHARGE |

**client:** ARROWSMITH BRUNSWICK SQUARE LTD.
**date:** JUNE 25

**project:** BRUNSWICK MILL DEVELOPMENT PHASE 1
**scale:** 1:50 @A3
**drawn by:** UL

**title:** Existing Tiled Walls – Level 3
**drawing number:** L(22)118

**status:** CONSTRUCTION
**job number:** 0586
**revision:** C1

hodder+partners