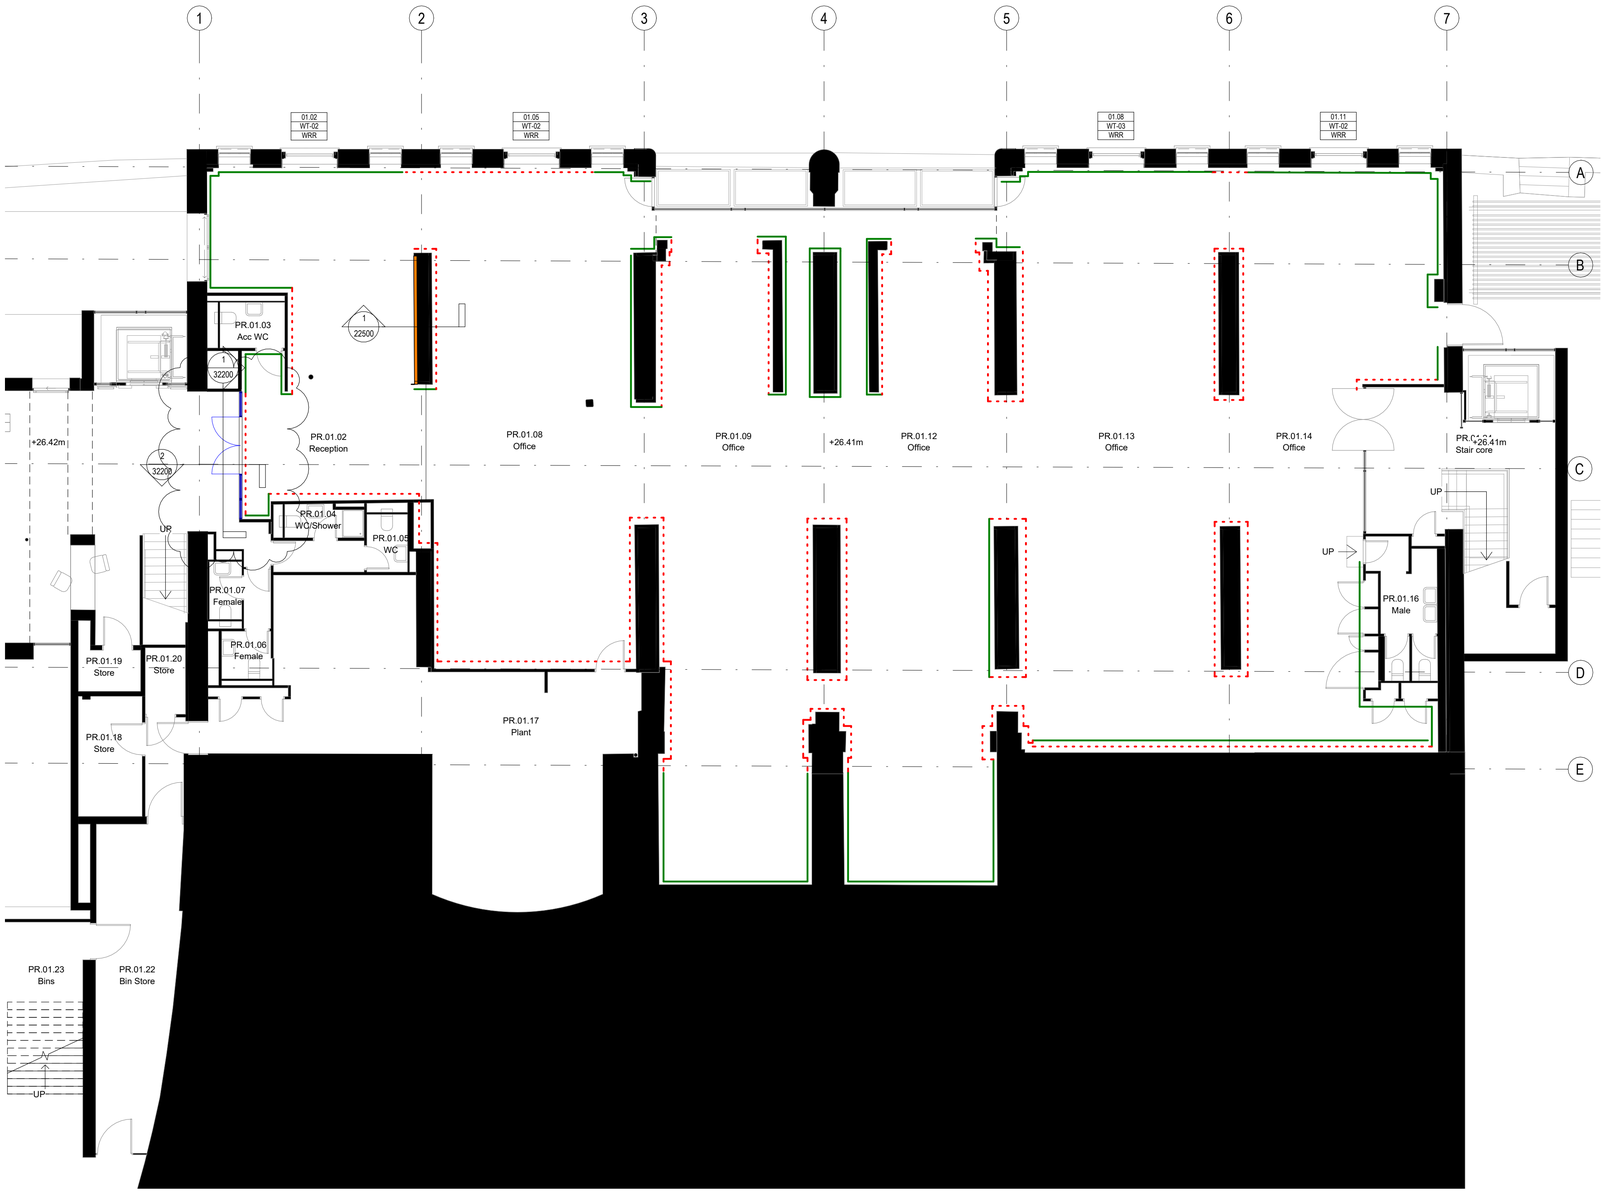


General Notes

Use figured dimensions only. Do not scale off this drawing. All dimensions must be set out and checked by the contractor on site prior to commencement of construction. Any variations between drawings and site must be reported to TGA before work proceeds.

Drawings to be read in conjunction with Architectural Specification, Structural Engineer's Drawings and Specifications, Mechanical & Electrical Engineer's Drawings and Specifications, all Supplemental Information, including but not limited to; Detailed Fire Strategy, Acoustic Report, Thermal Report & Overheating Report.

No portion of the Works to commence without acceptance of the required submittals by the Employer.

Main Contractor to submit relevant documents to building regulation and legislation approval authorities as required to comply with the Specification.

Legend and Notes

- Existing walls
- New plasterboard lining following removal of internal brick slip cladding. Lining to be redecorated.
- Existing wall made good following removal of partitioning, sockets and client chattels. Plaster work repaired, replaced where necessary and re decorated. Decoration to include walls, skirtings, window boards, timber doors, frames and architraves.
- Removal of any applied wall finishes such as wall paper, transfer signage and company messaging. Wall prepared for decoration. Decoration to include walls, skirtings, window boards, timber doors, frames and architraves.
- Replacement glazed screen and door
- 00 -00 / WT-00 / WRR — Window number, Window type, Descriptive works - Window Retained and Refurbished

Refer to Schedule of Works document 1241-TGA-XX-XX-SH-A-FI_40_78_00001 and Heritage Report

Rev	Description	Date	By
P01	Preliminary issue for review and comment	18.07.25	SD
P02	Reissued following receipt of measured survey	07.08.25	SD
P03	Issued for Listed Building Consent	12.09.25	SD
P04	Height of screen amended to include for a 100mm bulkhead above and 15mm tile floor thickness. Issued as Planning Condition Variation	02.02.26	SD

Title
Proposed Plan - Level 01

Drawing No.
1241-TGA-XX-01-DR-A-95304

Revision
P04

Status
Listed Building Consent

Scale
1 : 100@A1

Project
Merchants Warehouse

Client
Castlefield Estates

TIM GROOM ARCHITECTS

Eastgate, 2 Castle Street, Manchester, M3 4LZ 0161 870 1152

Copyright © Tim Groom Architects Ltd (`TGA'). All rights reserved. No part of these drawings or designs may be copied, reproduced or stored in any form without written consent. No works of construction relying on these drawings or designs are permitted without the express written consent of TGA.