


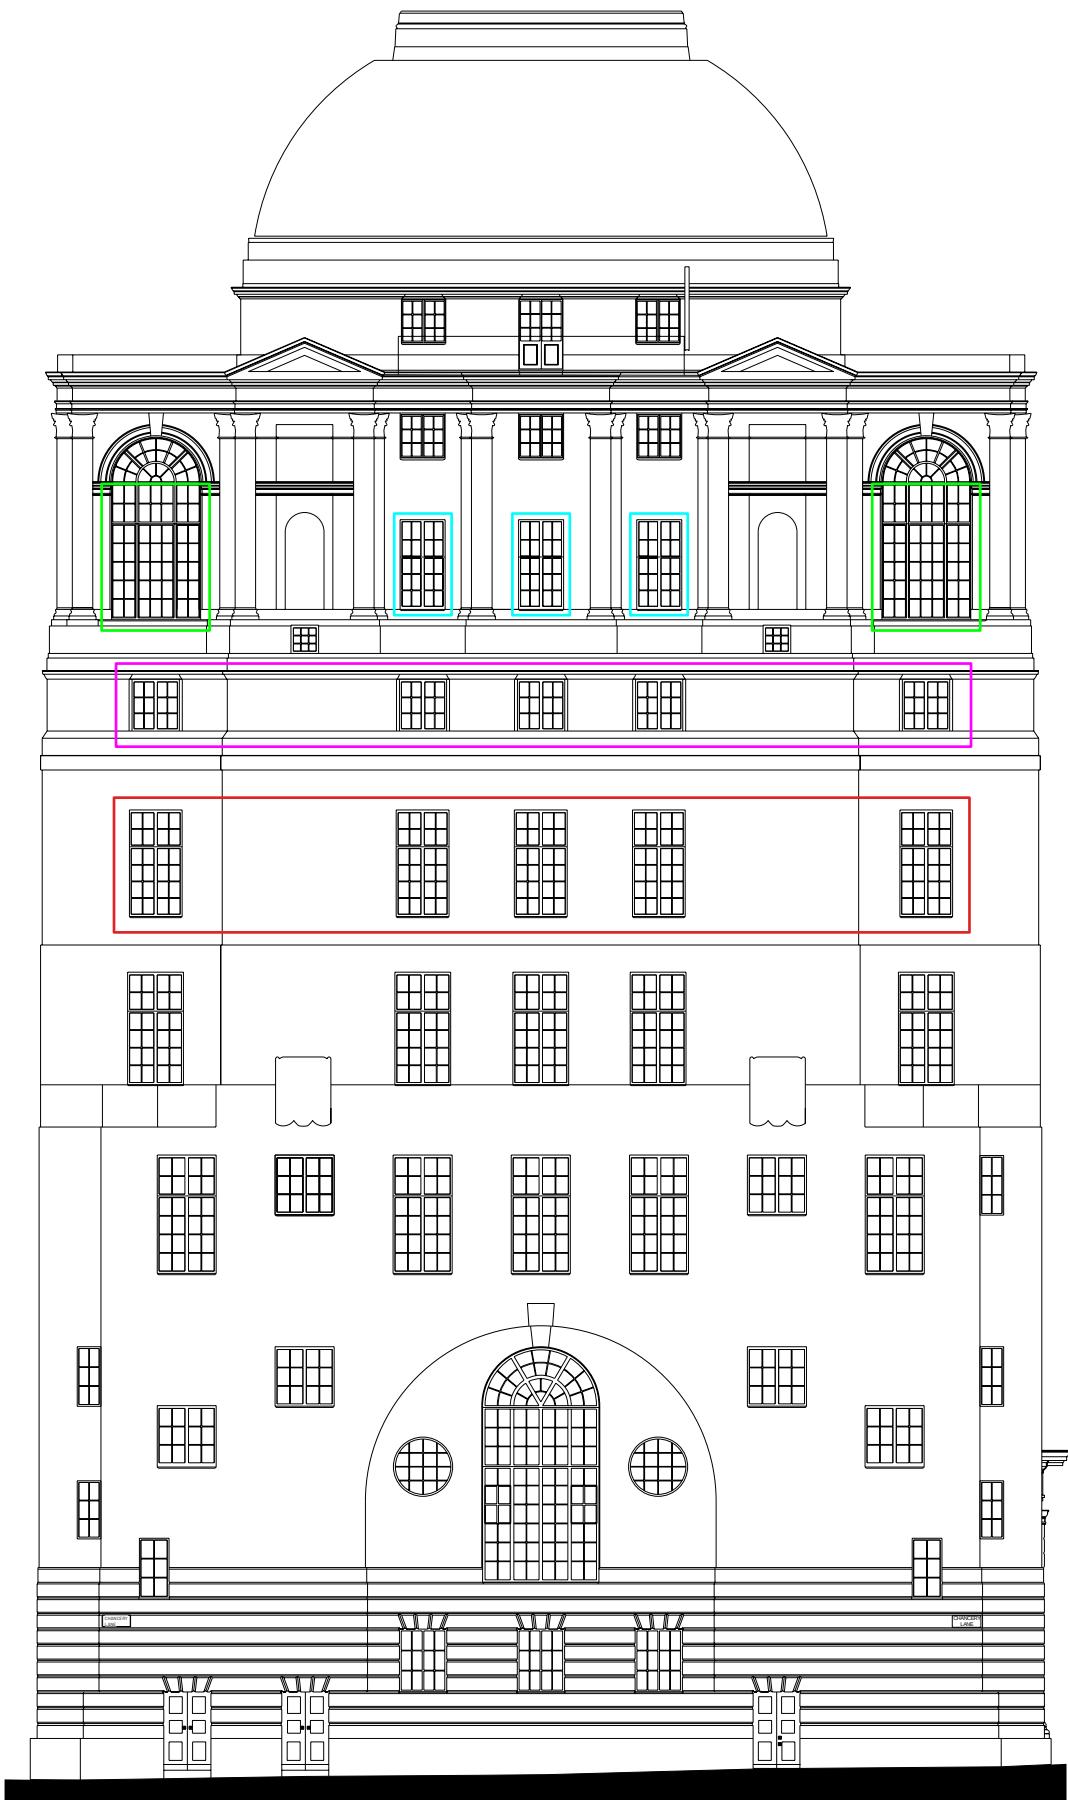

Key to secondary
glazing installation

Fifth Floor Window C
Type 2

Fifth Floor Window C
Type 1

Fourth Floor Window
B

Third Floor Window A

1 Proposed Elevation
Scale: 1:200

REV | NOTE | DRN | CHK

HOTEL GOTHAM
SECONDARY GLAZING

Proposed Elevation
Chancery Lane

PROJECT REF. 2112
DRWG NO. P(230)
REVISION
SCALE 1:100 @ A3
DATE 1st Mar 26
DRAWN GS

SK sketch E existing P proposed T tender C construction FI final issue

+44 161 236 0051
ARCHITECT@ATELIERMB.CO.UK

ATELIER.MB