




Option H

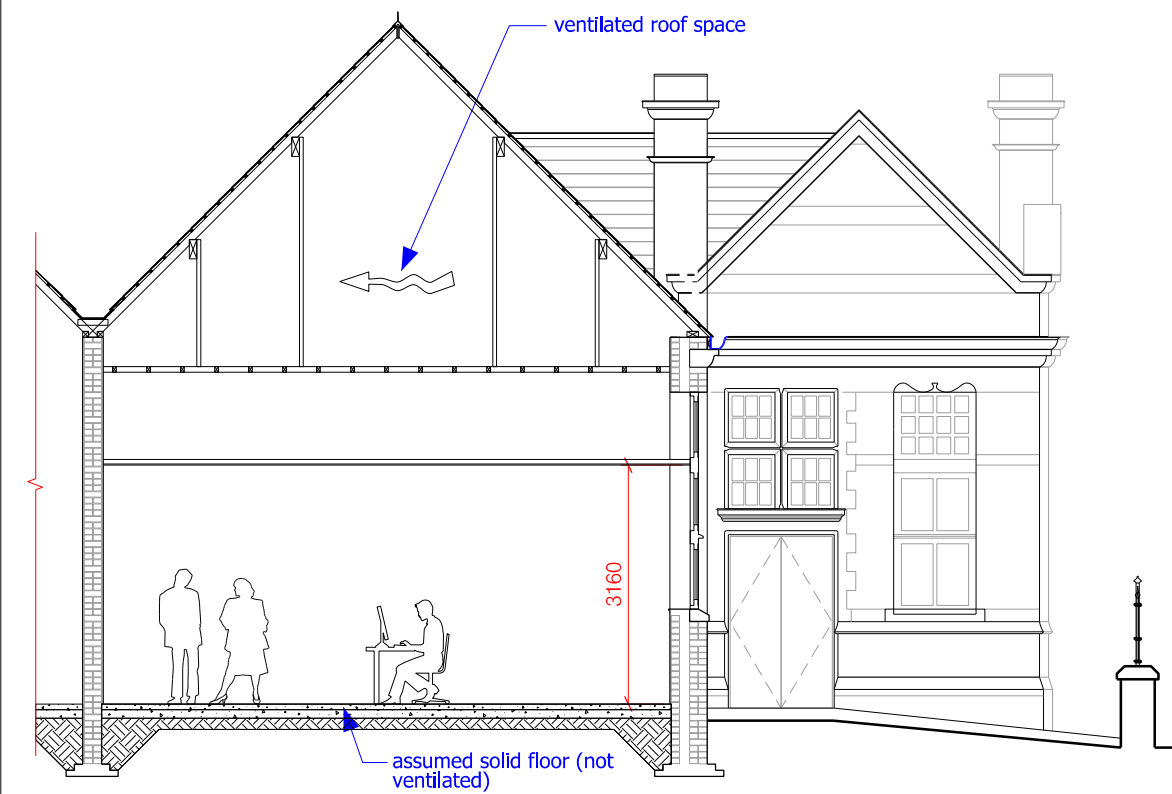

Existing Section AA - 1:100 @ A3

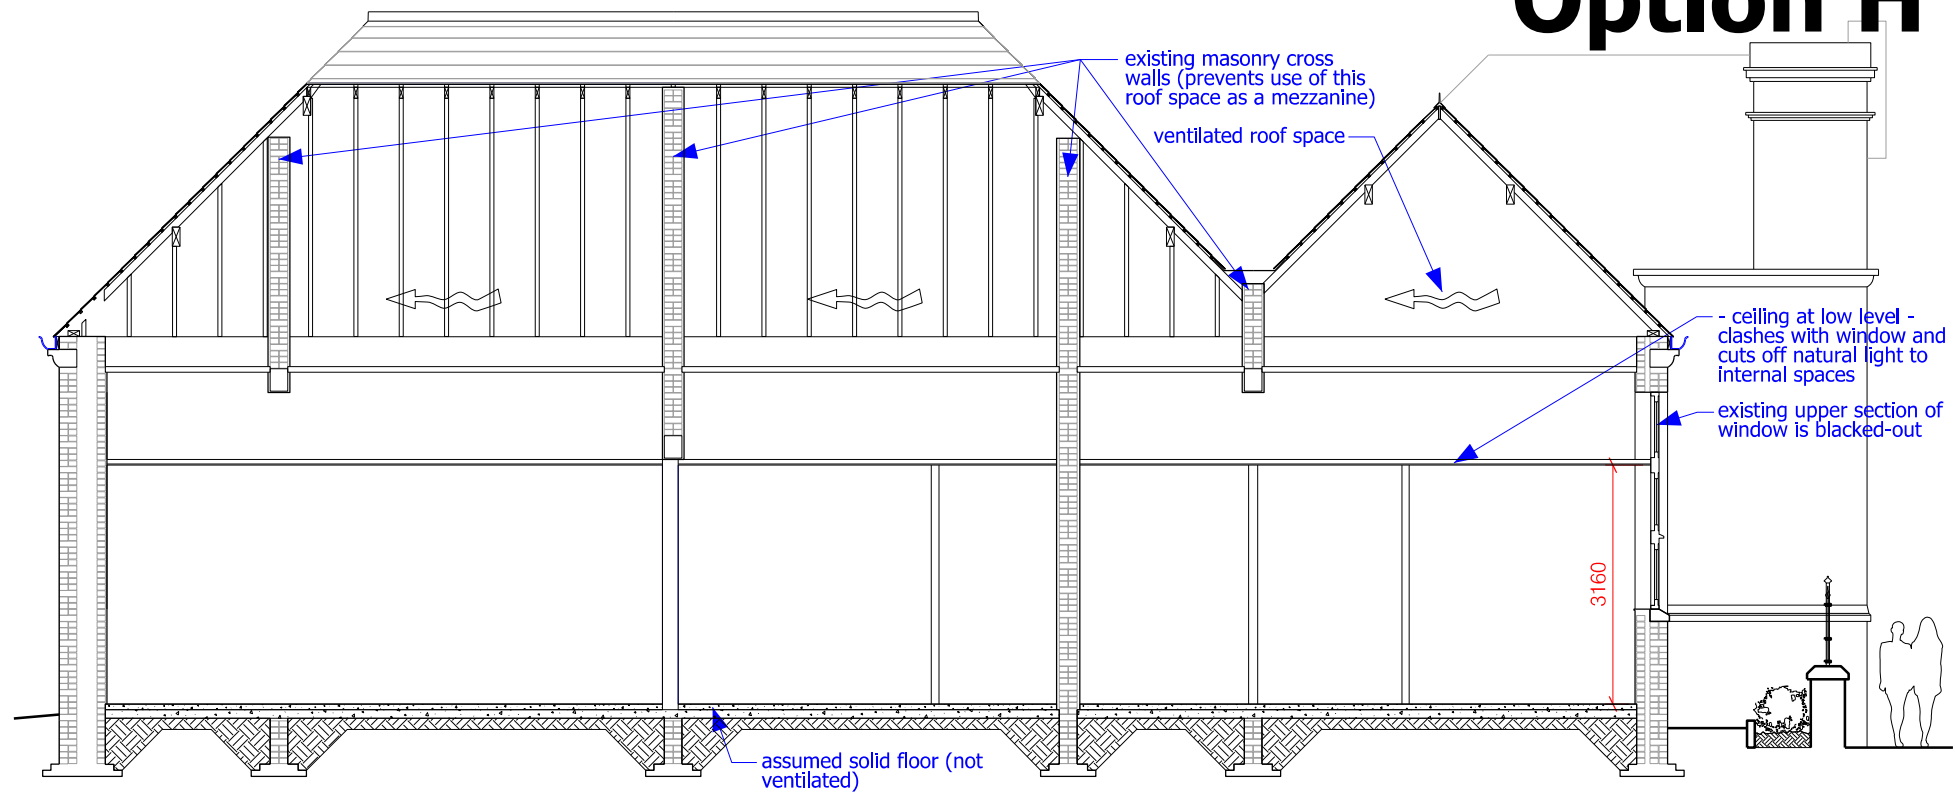


Existing Section BB - 1:100 @ A3

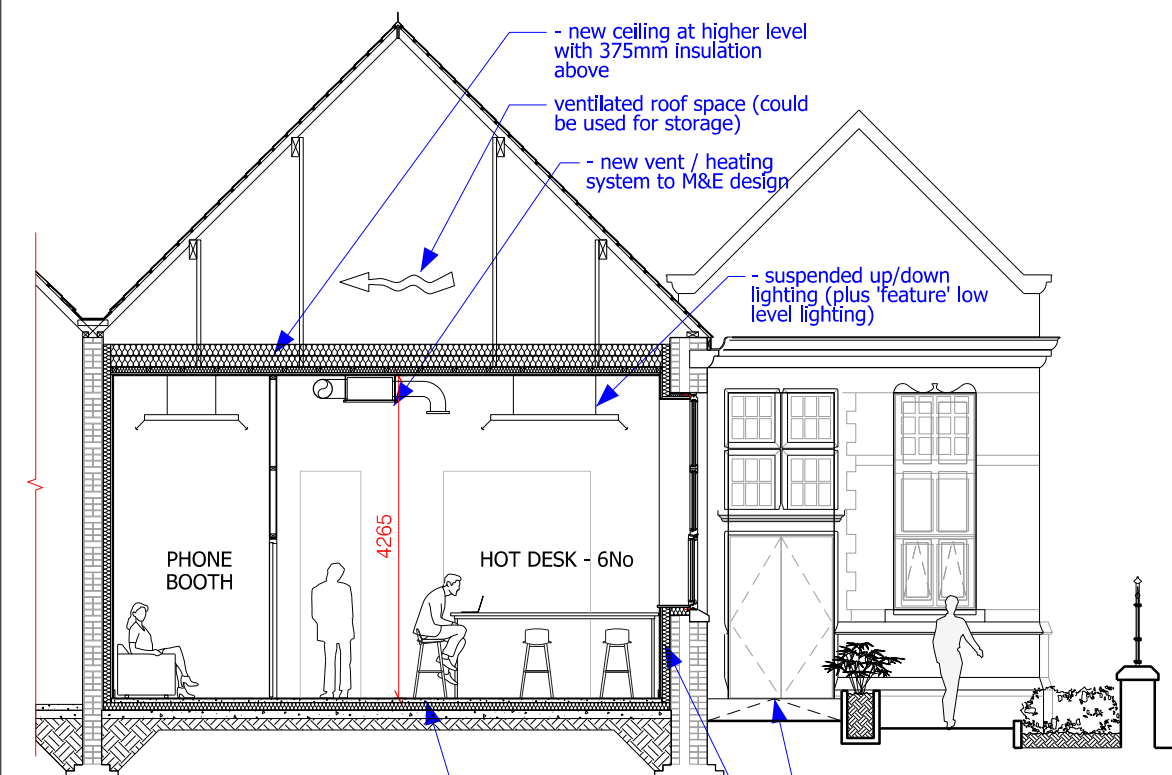


Proposed Section AA - 1:100 @ A3

Scale 1:100
0 1m 2m 5m

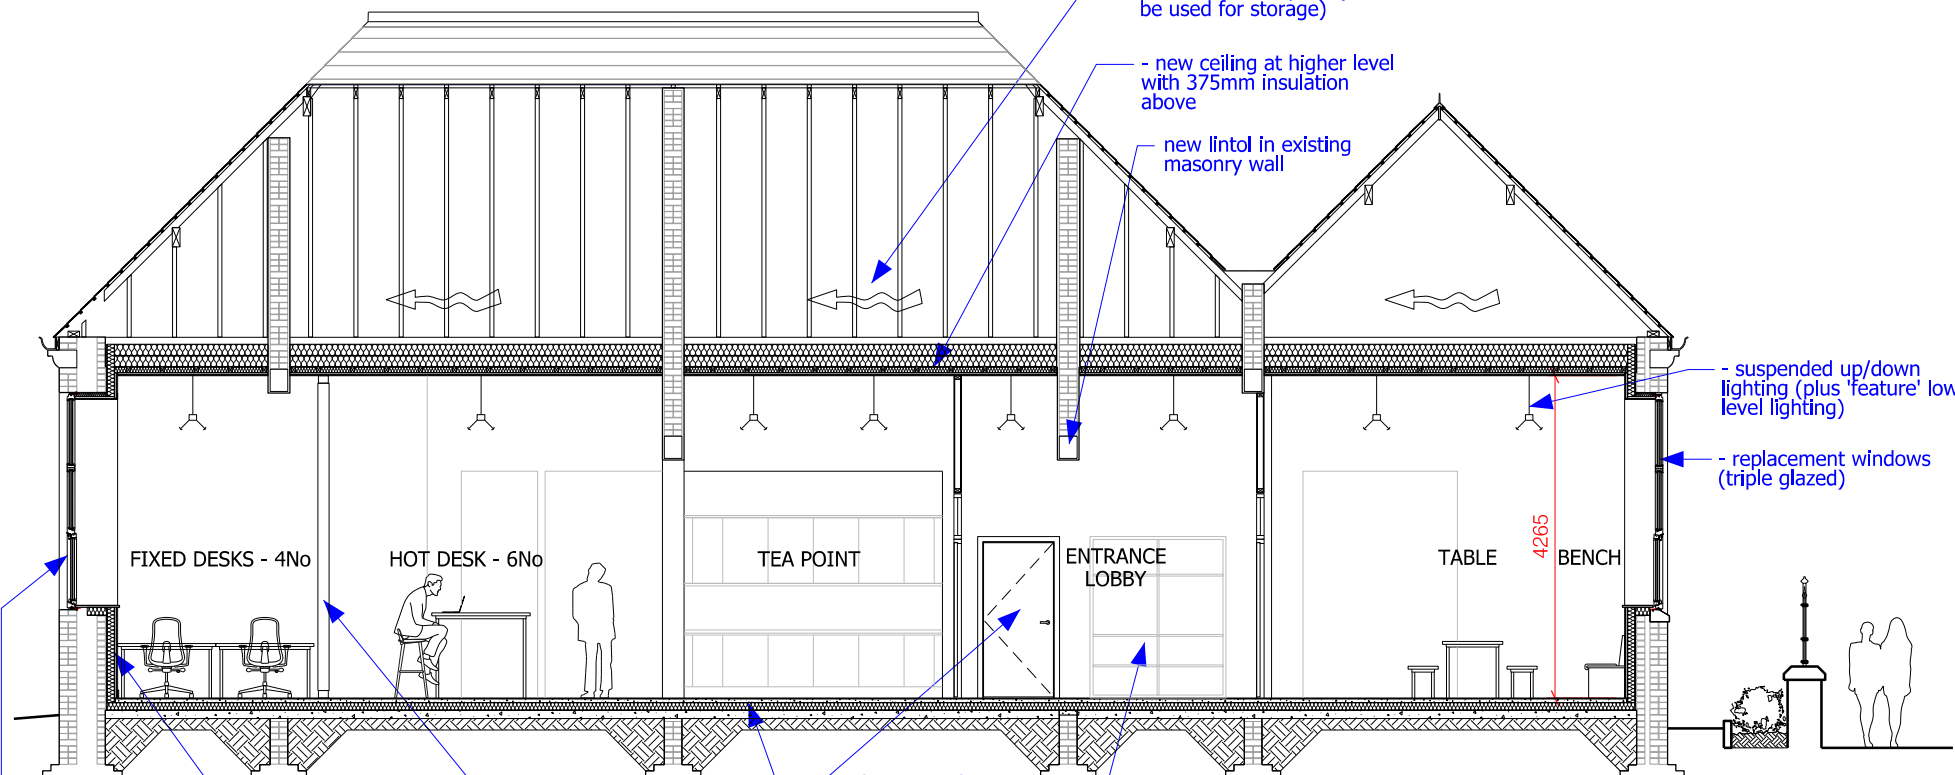

Proposed Section BB - 1:100 @ A3

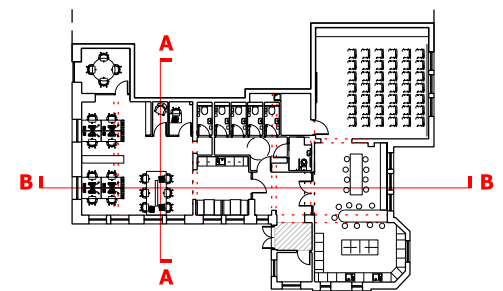

bridge
architects

address 14 Old Mill Street, Manchester, M4 6DZ
directors Russell Bridge RIBA ARB Victoria Hilton ARB

phone 0161 879 2828 web www.bridgearchitects.com
company # 07793934 email info@bridgearchitects.com

revision notes

project St George's Building, Barrack St.
client Care and Repair Manchester
job no. 0275
drawing no. SK009

drawing title
drawing scale
drawing created
drawing rev

Existing and proposed sections AA and BB
1:100 @ A3
October 2025
-

bridge
architects

Do not scale from this drawing - use figured dimensions only.
This design and drawing is the copyright of bridge architects ltd and
may not be reproduced in any form without prior written consent.
Issue of the drawing does not impart any real or implied copyright licence.