
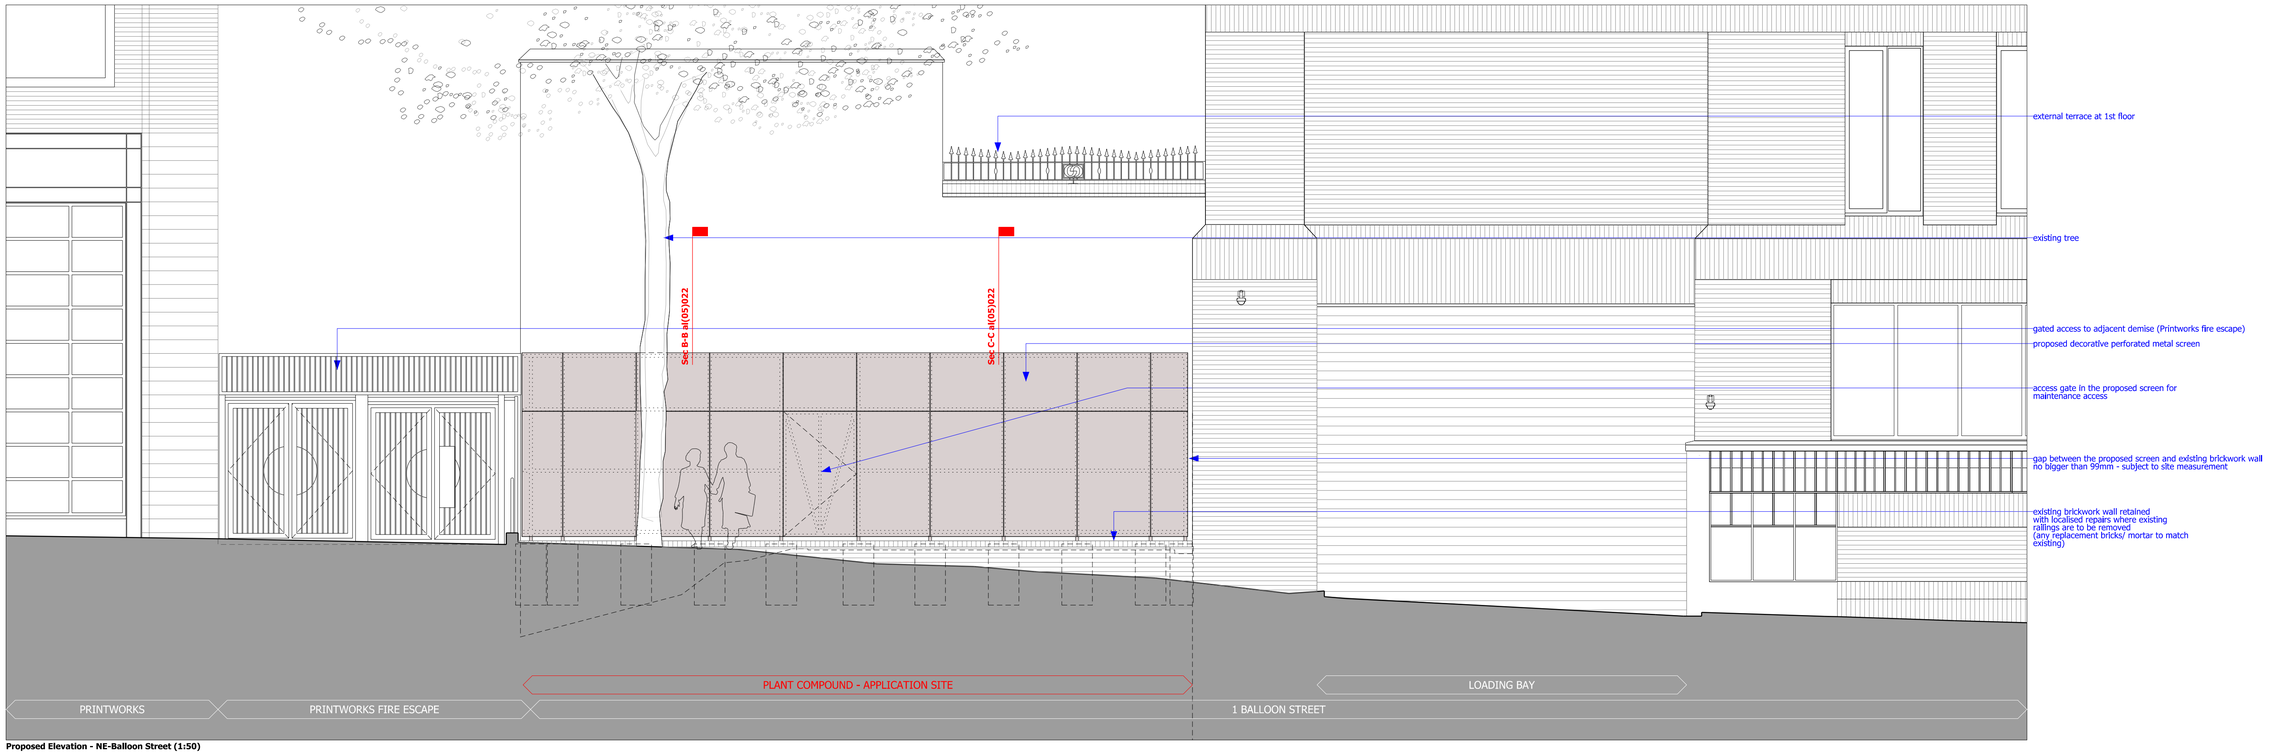


Proposed Elevation - NE-Balloon Street (1:50)

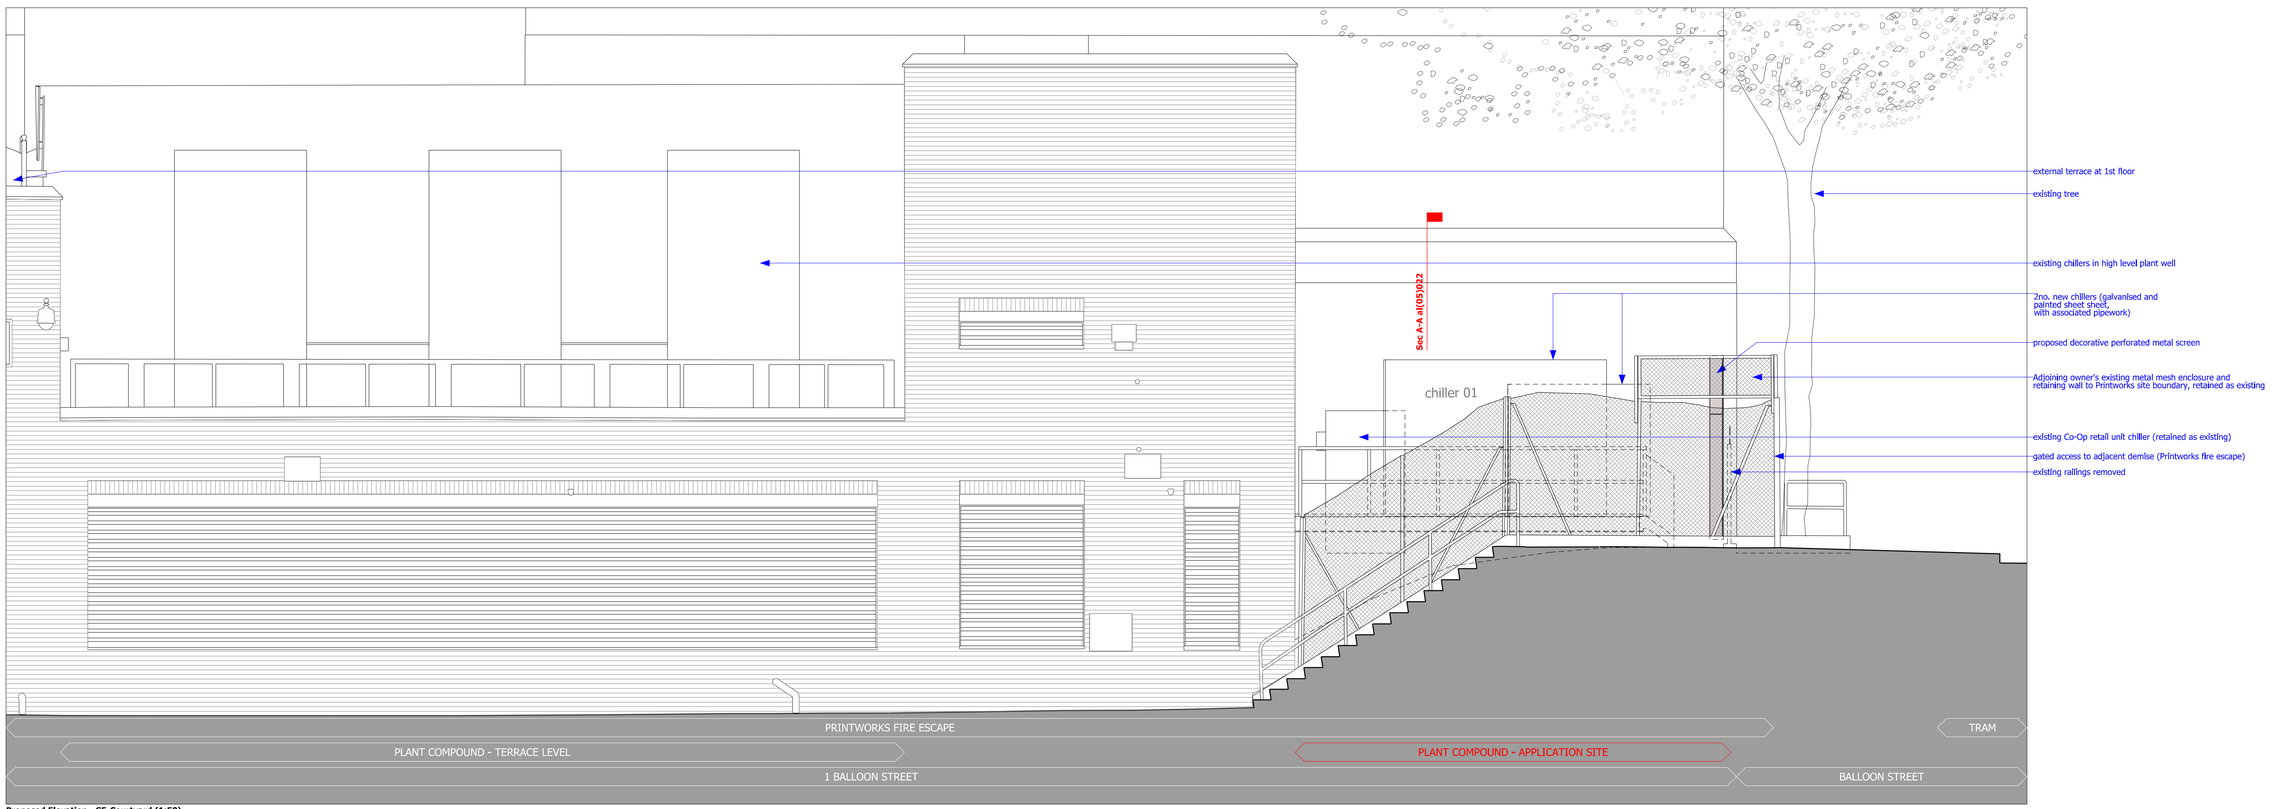

Proposed Elevation - SE-Courtyard (1:50)

bridge architects

address 14 Old Mill Street, Manchester, M4 6DZ
directors Russell Bridge RIBA ARB Victoria Hilton ARB
phone 0161 879 2828 **web** www.bridgearchitects.com
company # 07793934 **email** info@bridgearchitects.com

revision notes
rev P02 • 2026-01-07 • General Revision to address Planning queries.
rev P03 • 2026-03-24 • Decorative screening added to address Pre-planning application advice.

project	1 Baloon Street, Manchester	**drawing title**	Proposed Detailed Elevations
client	Wittington Investments Ltd	**drawing scale**	1:50 @ A1; 1:100 @ A3
job no.	0276	**drawing created**	November 2025
drawing no.	al(05)021	**drawing rev**	P03

PLANNING

bridge architects

Do not scale from this drawing - use figured dimensions only.
This drawing is the property of Bridge Architects and may not be reproduced in any form without prior written consent.
Issue of the drawing does not impart any real or implied copyright licence.