


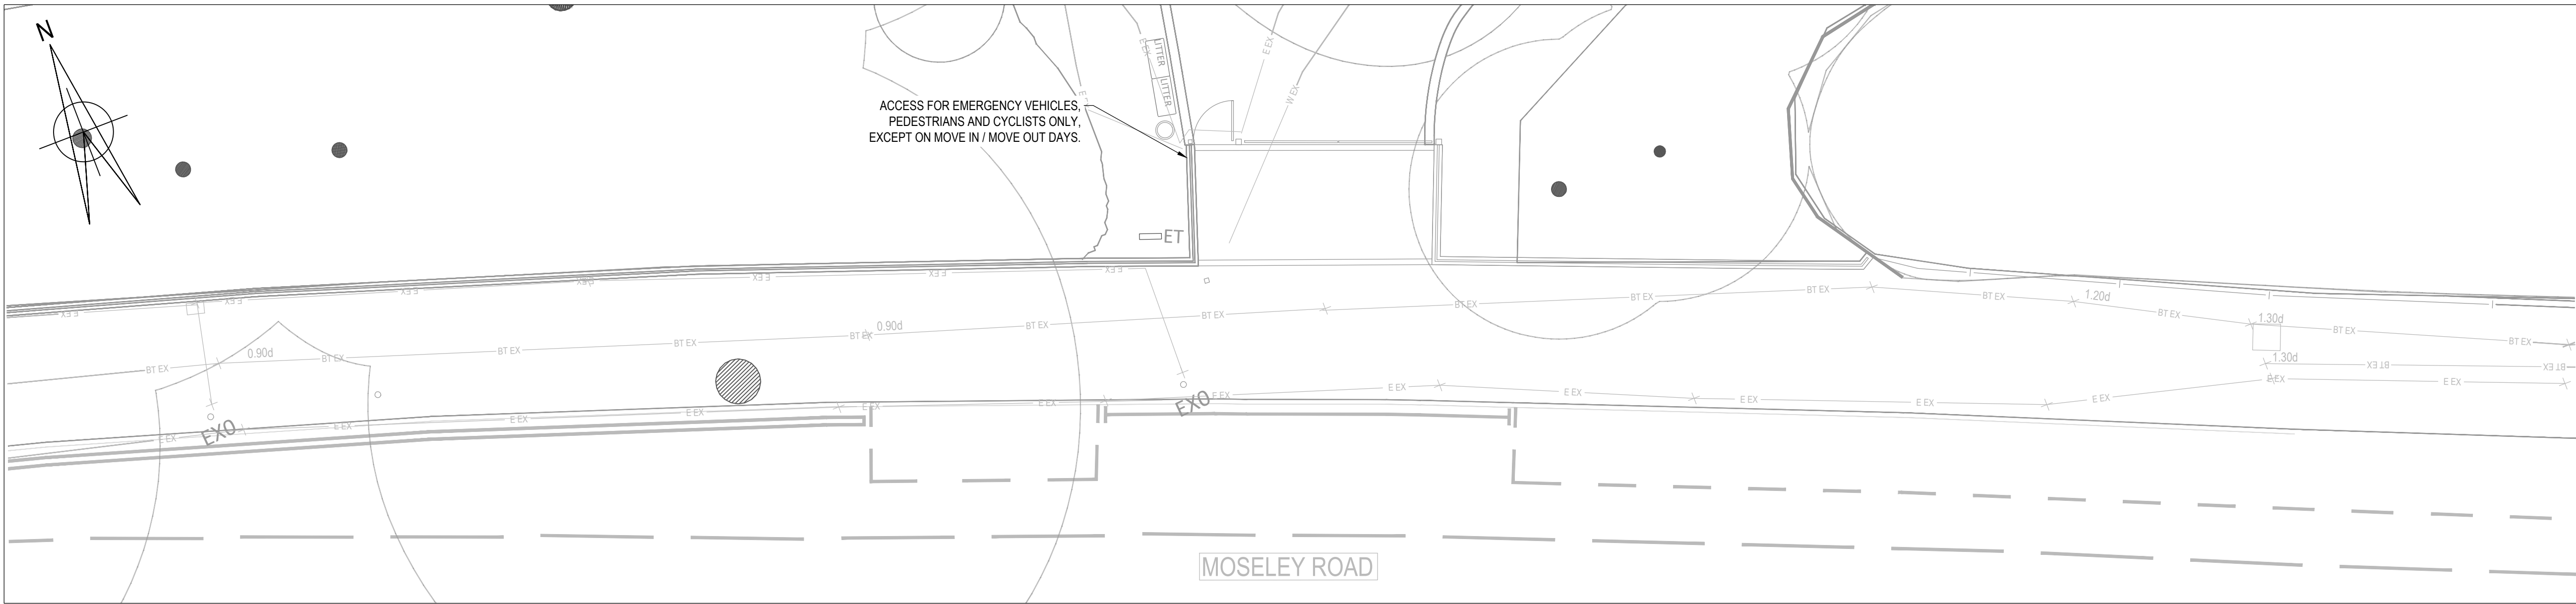


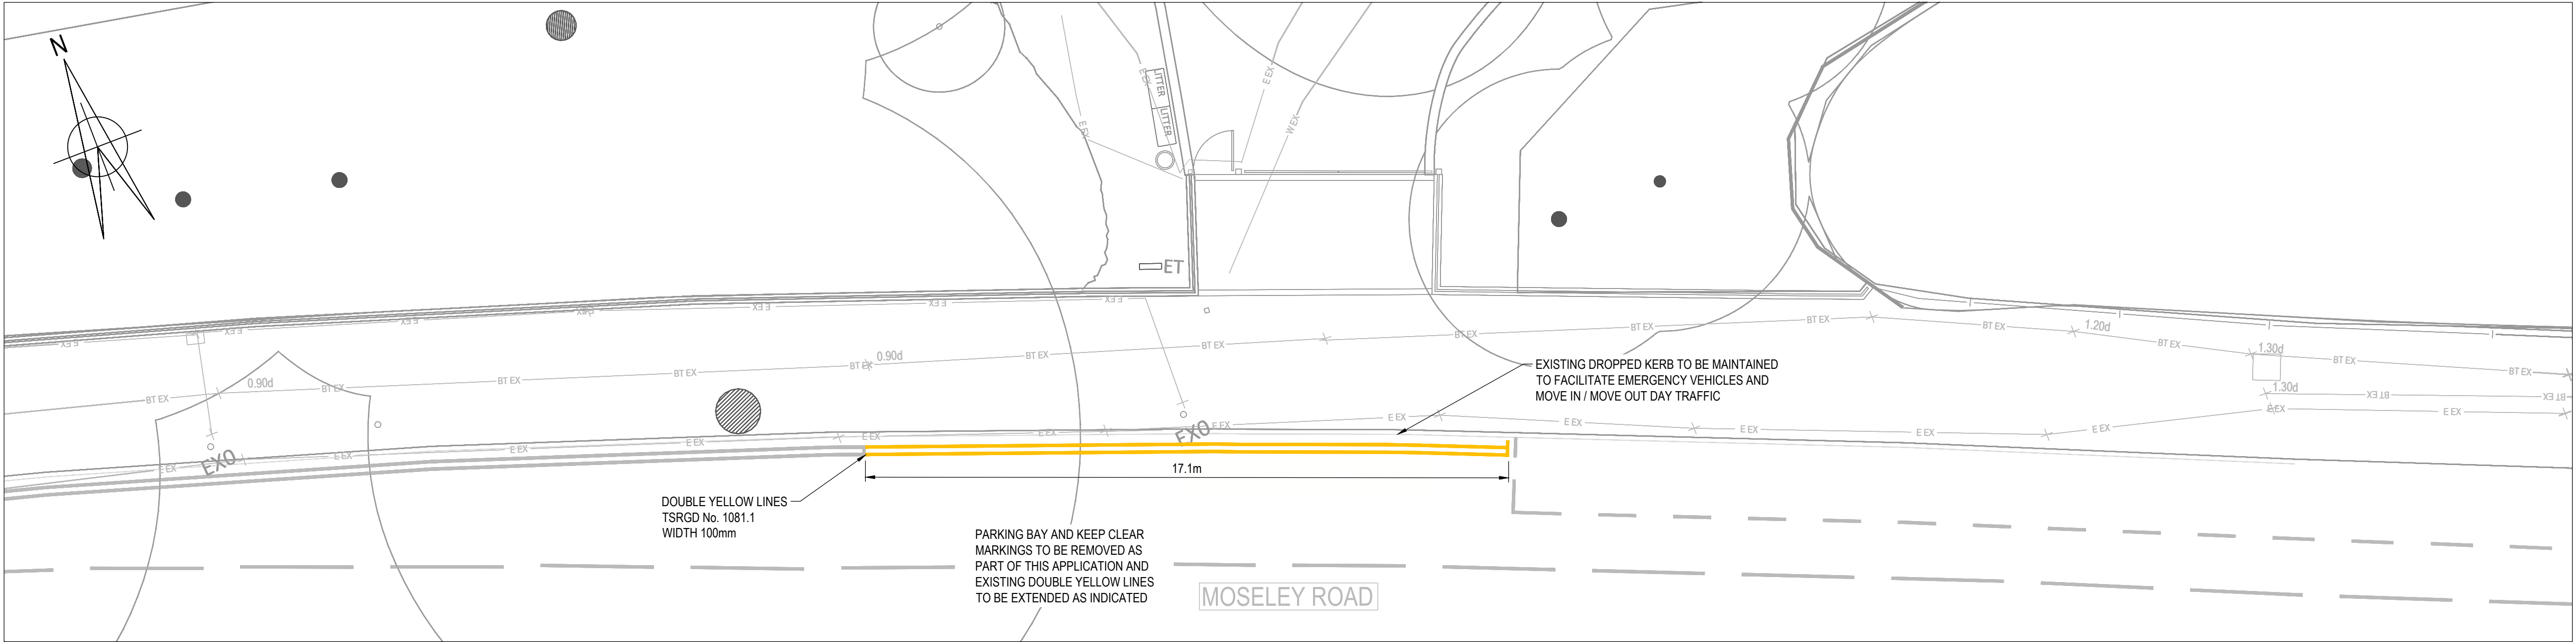

EXISTING ENTRANCE PLAN
SCALE 1:100

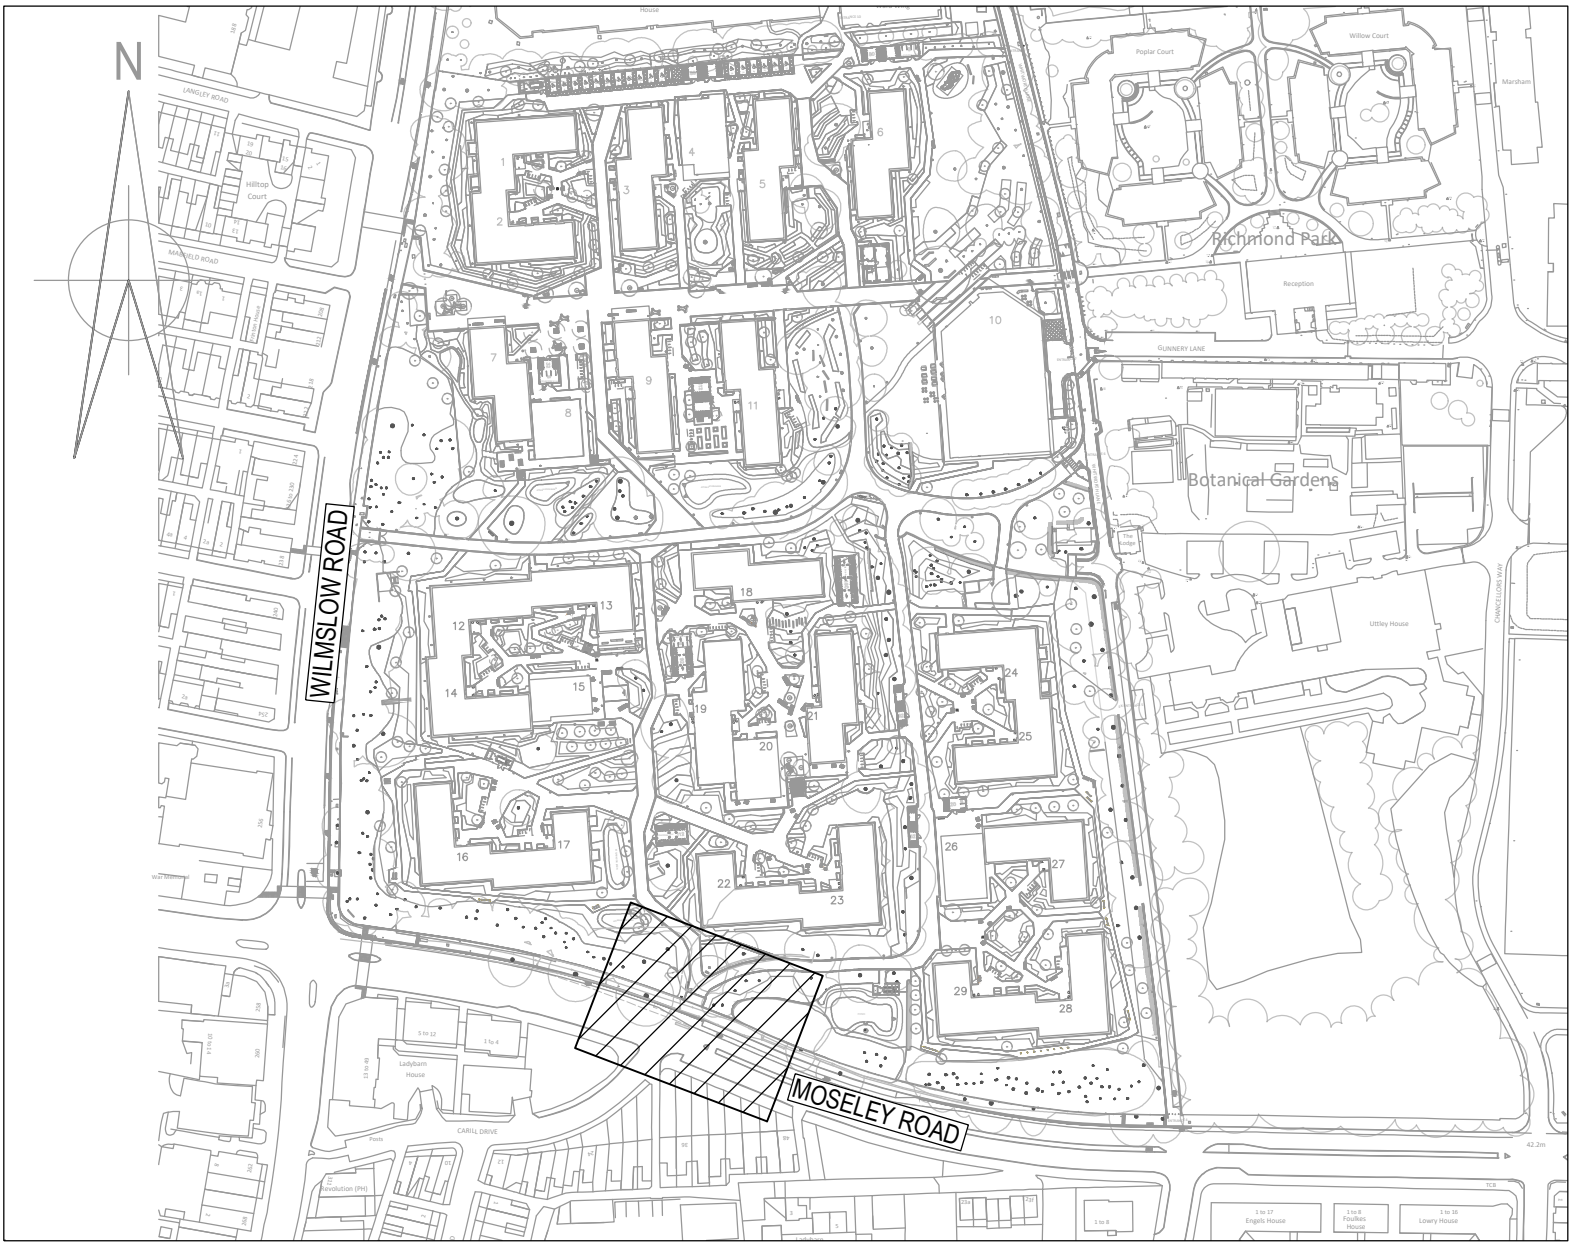

PROPOSED ENTRANCE PLAN
SCALE 1:100

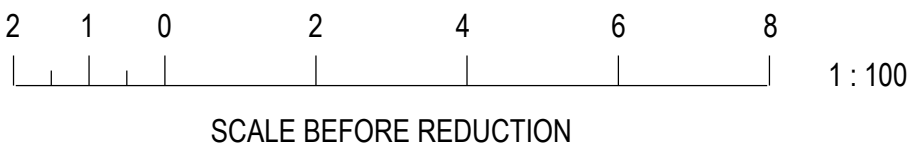

KEY PLAN
SCALE 1:2500

© Buro Happold Limited or its group companies.
All Rights reserved. Buro Happold and its group companies assert (unless otherwise agreed in writing) their rights under s.17 to 18 of the Copyright, Designs and Patents Act 1988.
DO NOT SCALE THIS DRAWING.

HEALTH AND SAFETY INFORMATION
IN ADDITION TO THE HAZARDS/RISKS NORMALLY ASSOCIATED WITH THE TYPES OF WORK DETAILED ON THIS DRAWING, NOTE THE FOLLOWING:

CONSTRUCTION

WORKS IN PROXIMITY TO LIVE SERVICES
WORKS INTERFACE WITH PUBLIC

MAINTENANCE/CLEANING/OPERATION

WORKS IN PROXIMITY TO LIVE SERVICES
WORKS INTERFACE WITH PUBLIC

DECOMMISSIONING/DEMOLITION

WORKS IN PROXIMITY TO LIVE SERVICES
WORKS INTERFACE WITH PUBLIC

NOTES:

- THIS DRAWING IS BASED ON:
 - LANDSCAPE ARCHITECT LAYOUT DRAWING S20-LAP-SK-005-P5-LandscapeGA REV P5 RECEIVED 23.10.24 BY LANDSCAPE PROJECTS
 - GPR/TOPO SURVEY 12650G UNDERTAKEN IN 2015 BY LOCATE SURVEYS LTD
- THIS DRAWING IS TO BE READ IN CONJUNCTION WITH ALL OTHER RELEVANT DRAWINGS, DETAILS AND SPECIFICATIONS.
- ALL DIMENSIONS ARE IN METRES UNLESS STATED OTHERWISE.
- FOR EXISTING KERB LINES FROM CONTEXT OS DATA, FINAL LAYOUT AND LOCATION TO BE CONFIRMED ON SITE AND LINE MARKING TO SUIT
- THIS DRAWING IS NOT FOR CONSTRUCTION.

LEGEND:

- PROPOSED DOUBLE YELLOW LINES
TOTAL LENGTH = 17.1m
- EXISTING ELECTRICAL UTILITIES
- EXISTING BT UTILITIES

P01 ISSUED FOR INFORMATION 19.02.26 D.L. F.R. F.R.
Rev Description Date Iss'd Rev'd App'd

FOR TECHNICAL APPROVAL

Project Stage

COMMENT

Status of Drawing

BURO HAPPOLD

3 Wellington Place
Leeds
LS1 4AP
UK
Tel: +44 (0)113 204 2200
Fax: +44 (0)870 787 4144
Email: 0062342@burohappold.com
Web: www.burohappold.com

Client **Graham Group**
Architect **Landscape Projects Ltd.**
Project **UoM - FALLOWFIELD**
Orig Title **PROPOSED TRO S278 HIGHWAY WORKS**

Job No. **62346** Scale: A1
Drawn/Designed By: **D.LONG** Checked By: **F.RODRIGUEZ** Approved By: **F.RODRIGUEZ**
Drawing No. **0062342-BHE-XX-XX-DR-C-2114** Revision **P01**