
Location Plan

Site Address: **Easting: 386455 Northing: 395614**

PlanningPortal

Date Produced: **30-Jan-2026**

Scale: **1:1250 @A4**

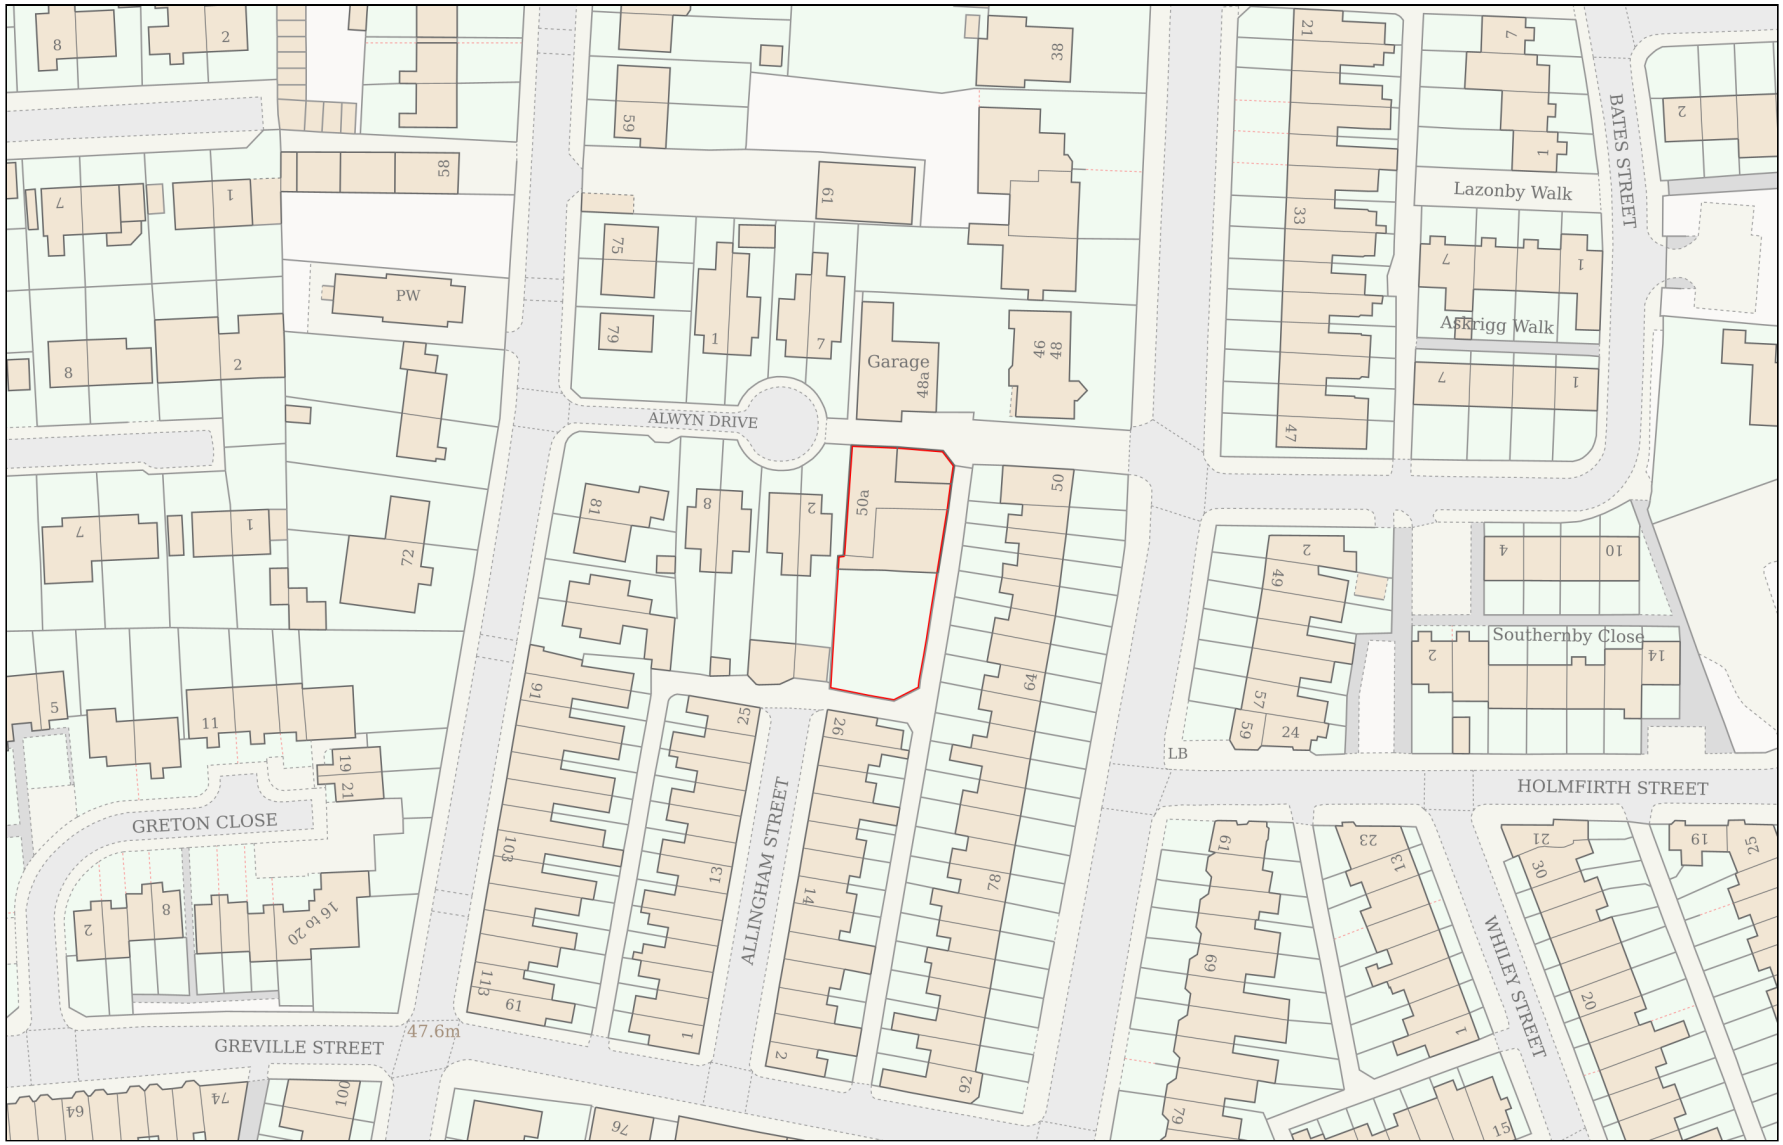

Planning Portal Reference: **PP-14658999v1**

Powered By TerraQuest

© Crown copyright and database rights 2026 OS 100042766