


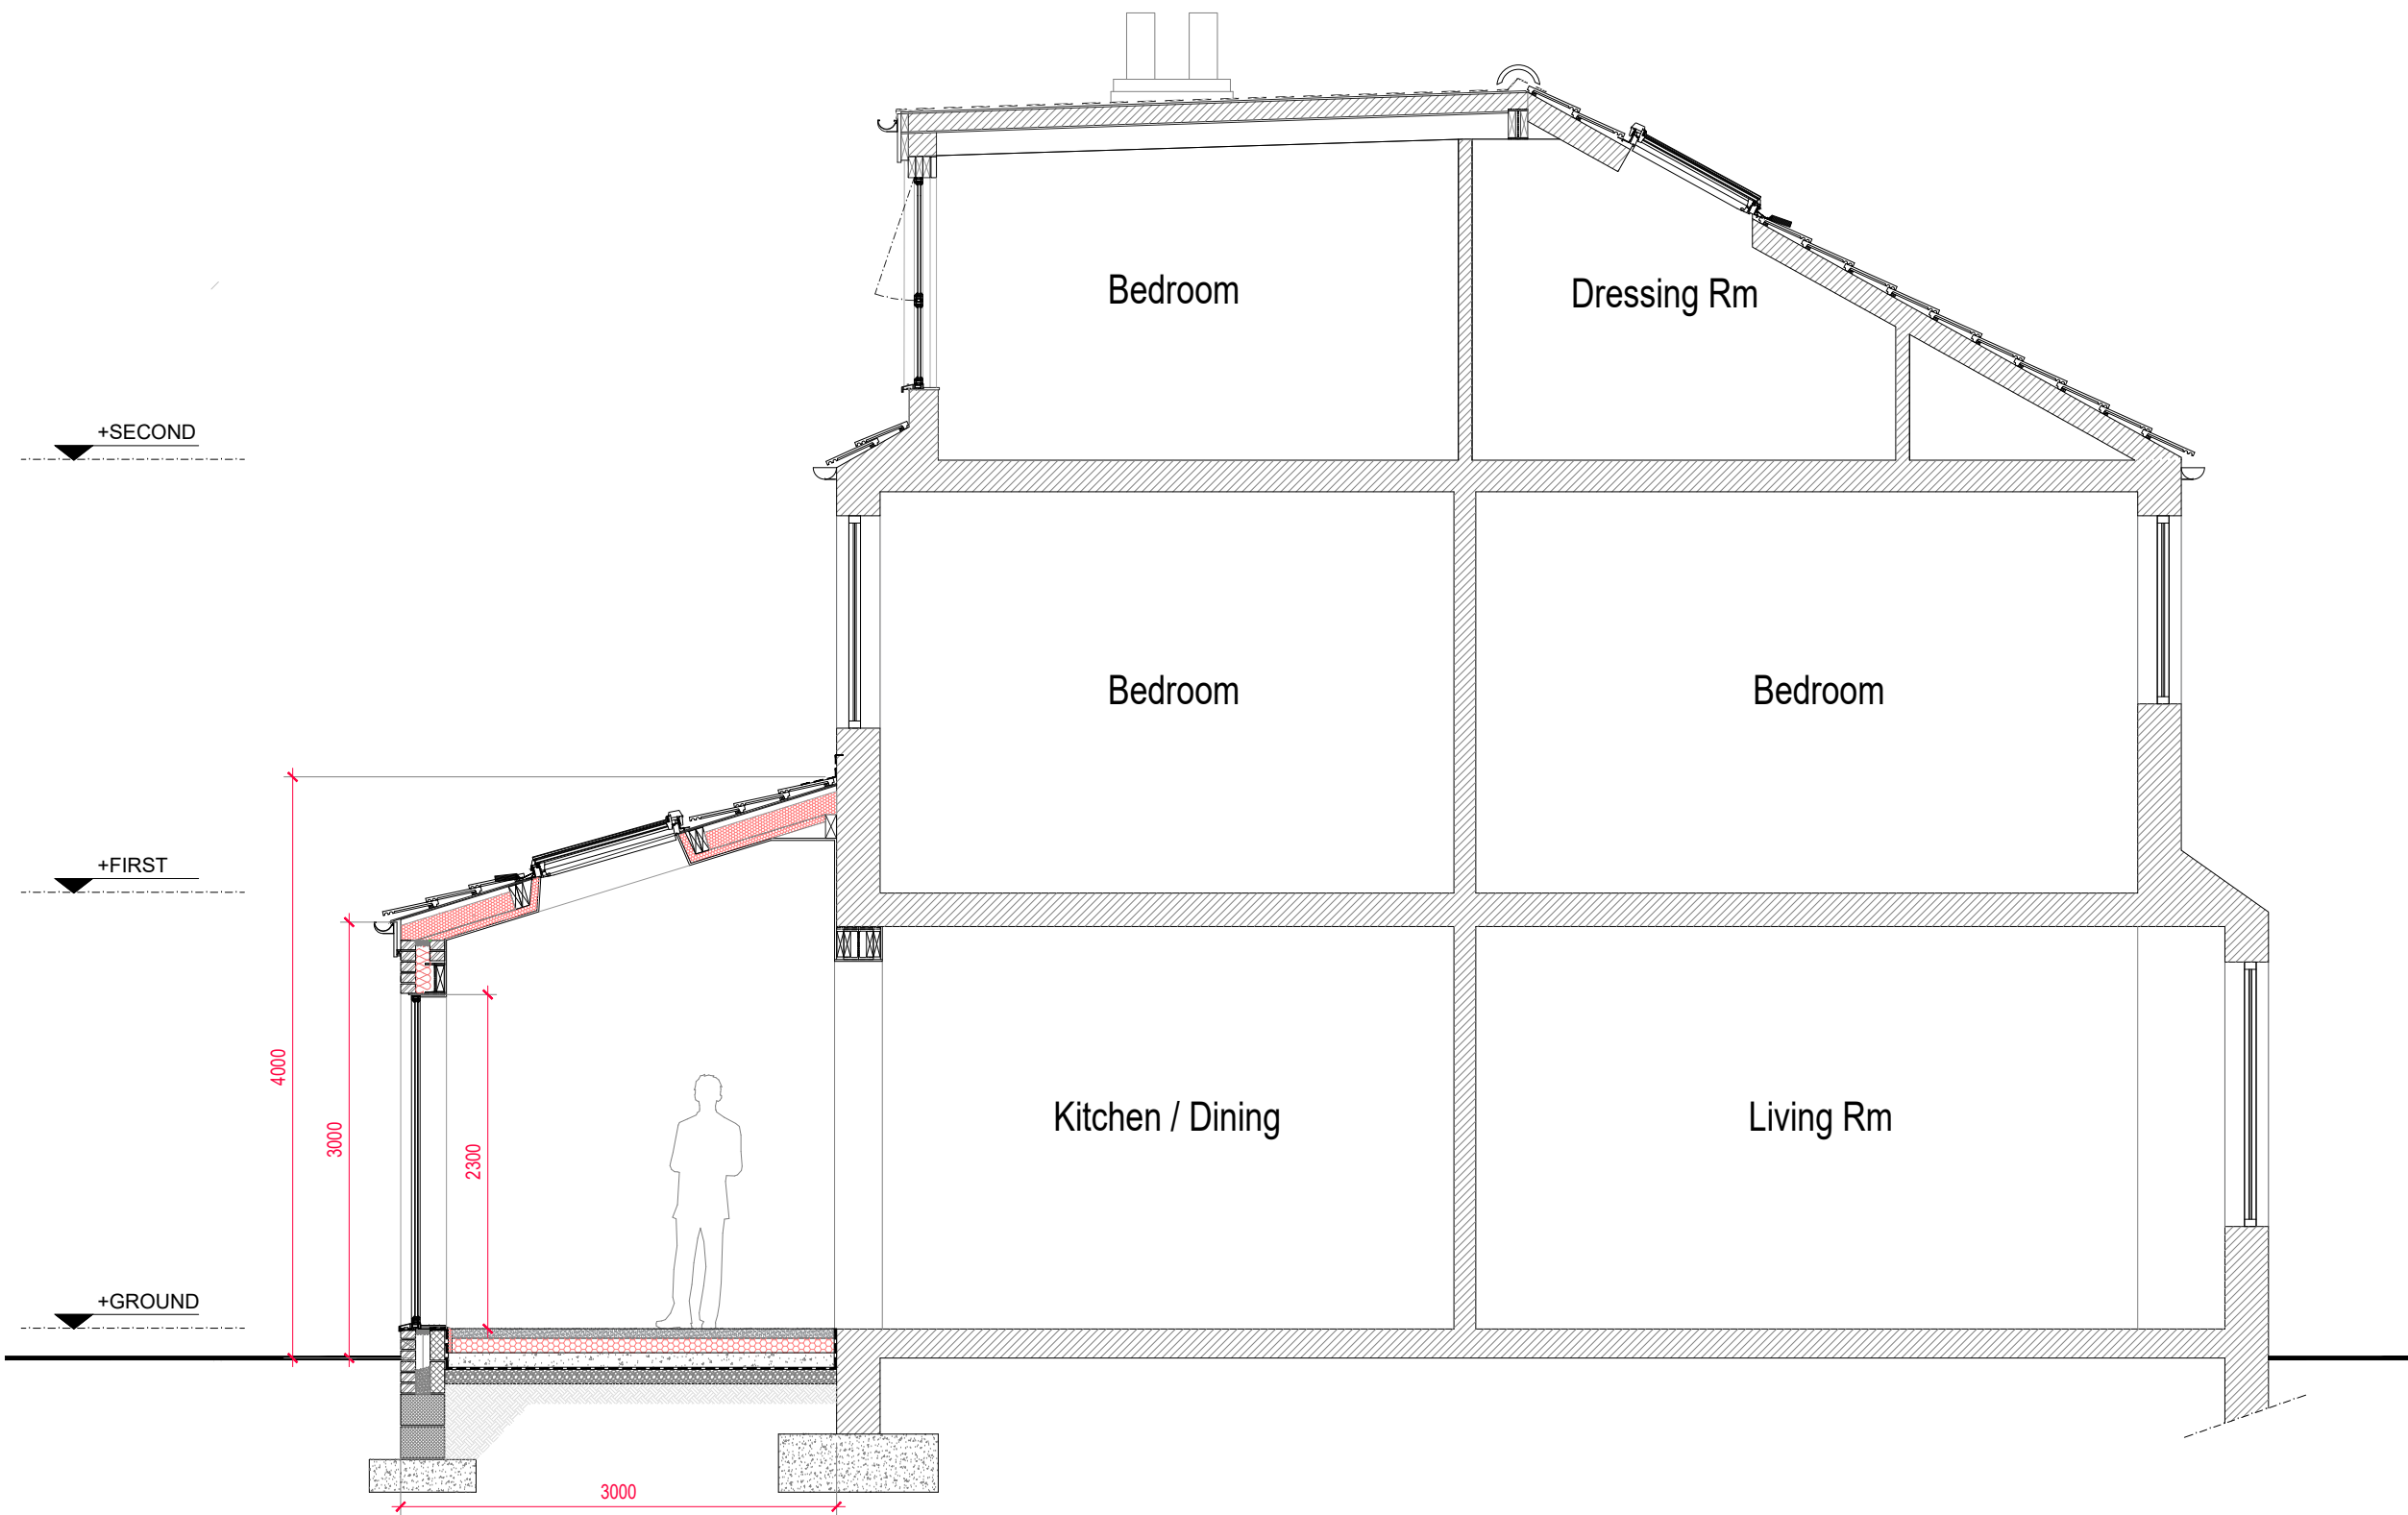

Project.
125 Atwood Rd,
Didsbury, M20 6JW

Scale.
1:50 @ A3

Title.
Proposed
Section 1-1

Drwg No.

010

