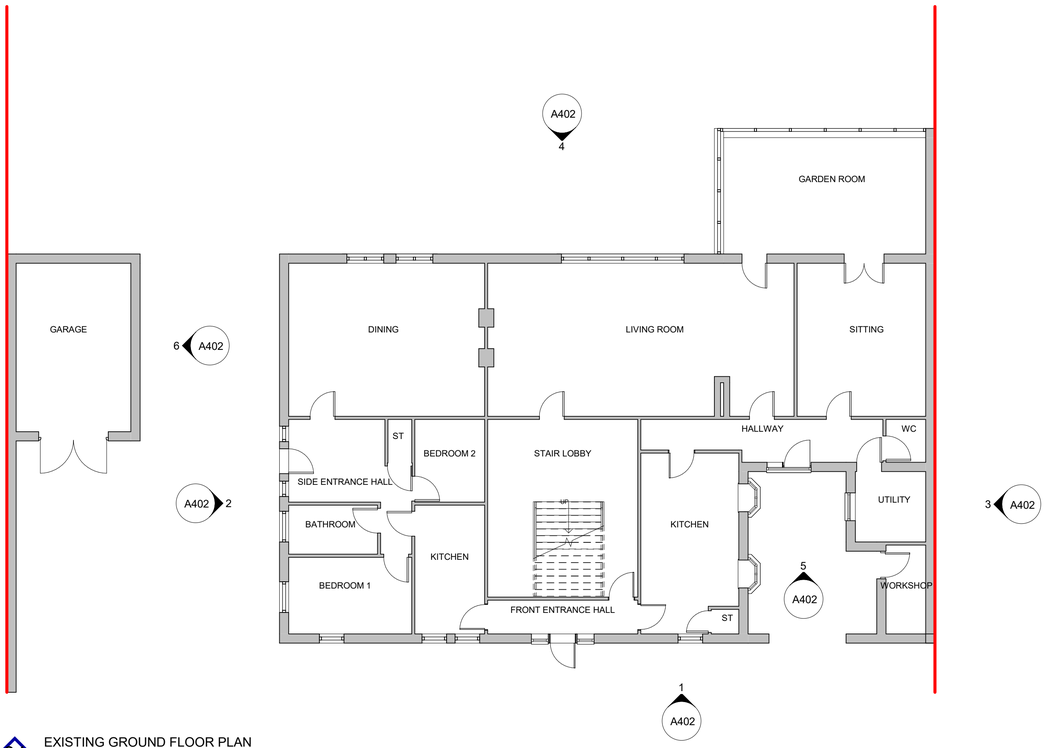

01 EXISTING GROUND FLOOR PLAN

1 : 100

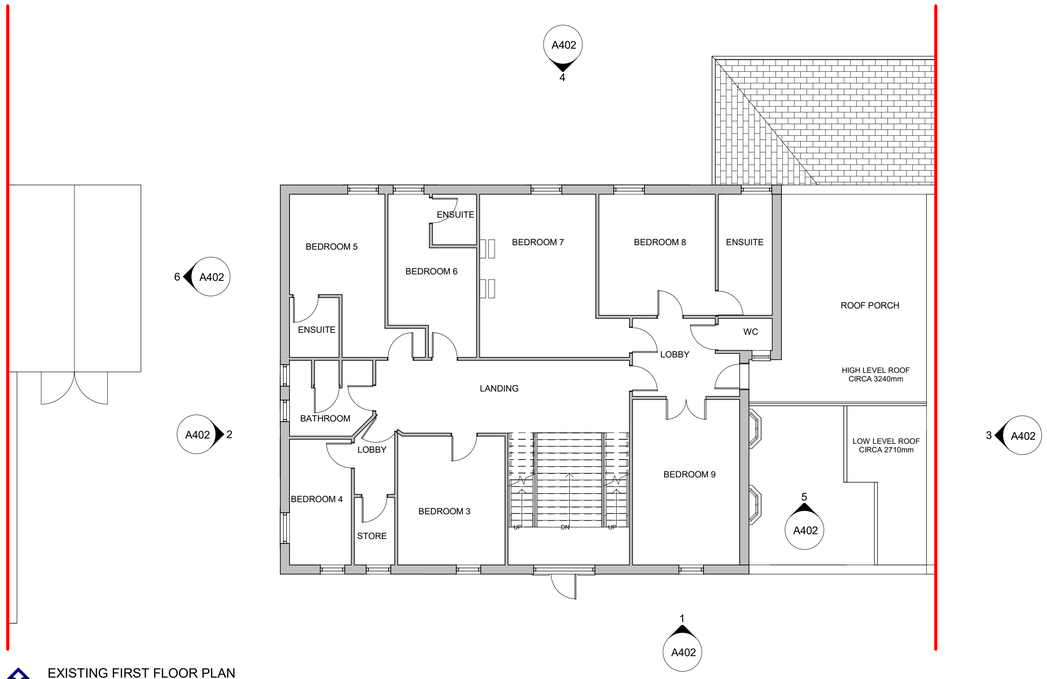

02 EXISTING FIRST FLOOR PLAN

1 : 100

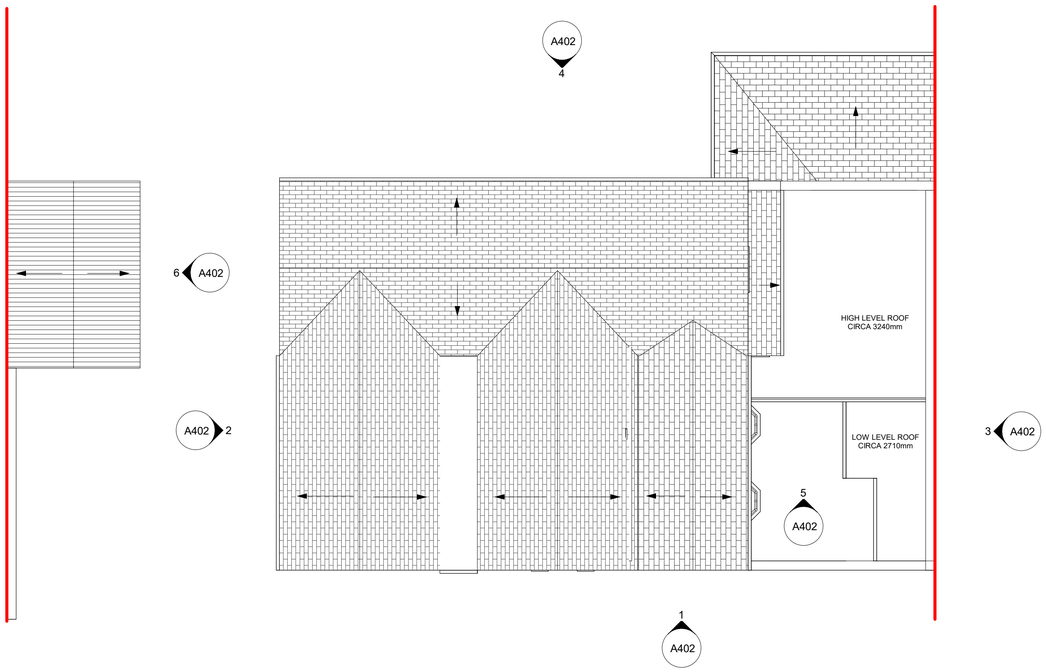

03 EXISTING ROOF PLAN

1 : 100

Scale 1 : 100

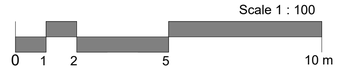

Figured dimensions only to be taken from this drawing.
All contractors must visit the site and be responsible for checking all setting out dimensions and notifying the architect of any discrepancies prior to any manufacture or construction work.

NOTES:

STATUS	PURPOSE OF ISSUE

SLH Home Design

M: 07999322120
E: info@slhhomedesign.co.uk
W: www.slhhomedesign.co.uk

PROJECT: GARAGE DEMOLITION AND REBUILT BIGGER, FLAT ROOF RAISED AND EXTENDED

TITLE: EXISTING PLANS

ADDRESS: 21 Windsor Road, M40 1QQ

DRAWN BY	CHECKED BY	DATE
SLH	SH	15-11-2025

SCALE (@ A1)	PROJECT NUMBER
1 : 100	2501

DRAWING NUMBER	REV
A401	

23/02/2026 13:23:56